



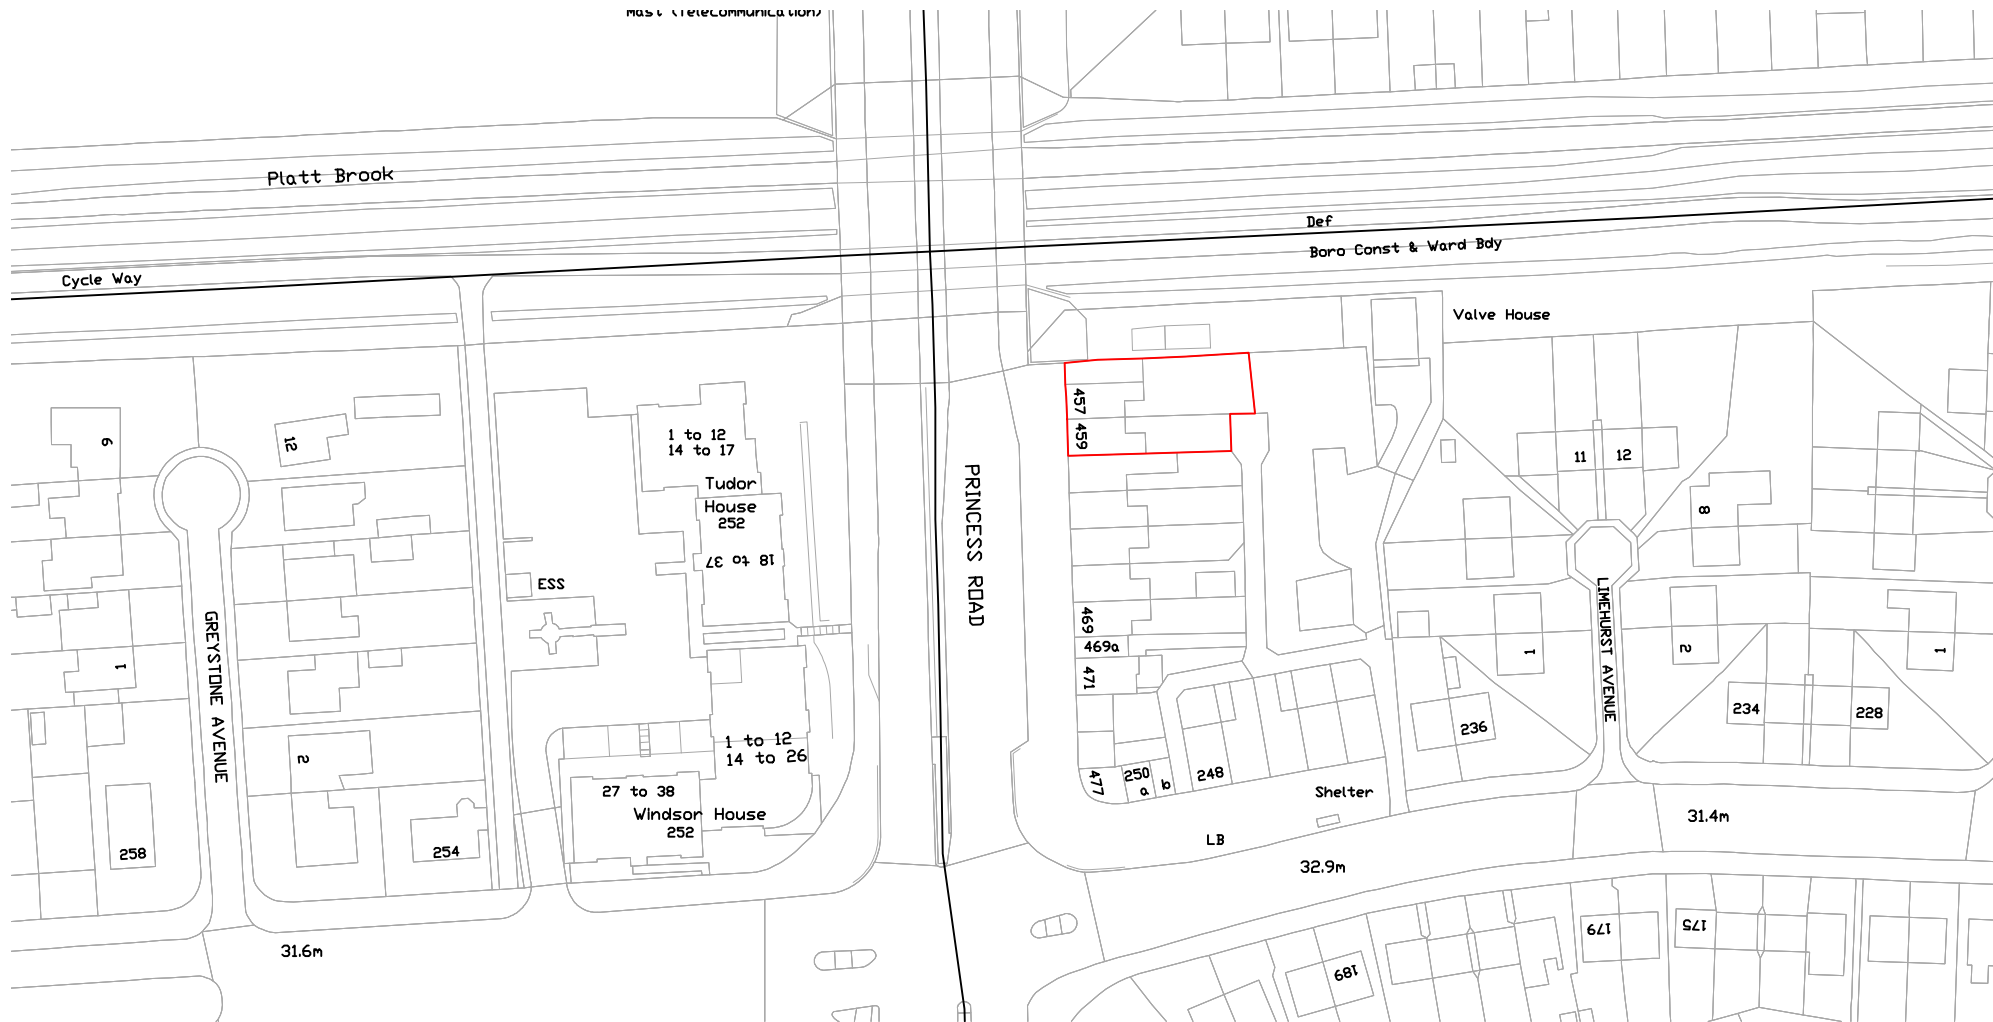

NOTE: DO NOT SCALE FROM THIS DRAWING. ALL DIMENSIONS TO BE CHECKED ON SITE. TO BE READ IN CONJUNCTION WITH ALL RELEVANT CONSULTANTS DOCUMENTATION.

DESIGNER'S DECLARATION
I/WE HEREBY CERTIFY ON THIS PROJECT IS THAT OF "DESIGNER" AS DEFINED BY REGULATION 2, AND HAVE ADVISED CONSIDERABLE RISKS TO THOSE INVOLVED IN THE CONSTRUCTION AND FUTURE USE OF THE STRUCTURE, AND ALSO DONE SO IN A REASONABLY PRACTICAL MANNER, TAKING ACCOUNT OF OTHER DESIGN CONSIDERATIONS AND RELEVANT RISKS ASSOCIATED WITH THESE RISKS.
THE DESIGNER HAS PROVIDED ADEQUATE INFORMATION ABOUT ANY SIGNIFICANT RISKS ASSOCIATED WITH THE DESIGN AND CO-ORDINATED THE WORK WITH OTHERS IN ORDER TO IMPROVE THE WAY IN WHICH RISKS ARE MANAGED AND CONTROLLED.
THE ASSOCIATED RISKS ARE RESTRICTED TO SITE OR PROJECT SPECIFIC RISKS AND AS SUCH ARE NOT CONSIDERED AS A COMPLETE AND FINAL LIST OF ALL HAZARDS THAT MAY EXIST.

© Studio Reform, Ltd
Ben Hall - 10 Galbraith Road, Manchester. M20 6JJ - 07921210866
Do not scale from this drawing.

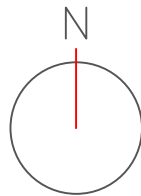

Revision	Description	Date	Drawn	Checked

Client: Pasha
Address: Pasha Restaurant/Takeaway & FF Flat
457/459 Princess Road
Manchester

Scale @ A1	Scale @ A3	Date	Drawn	Drawing No.	Revision
1:1250	28.09.21	BH	10051	LOC_1	