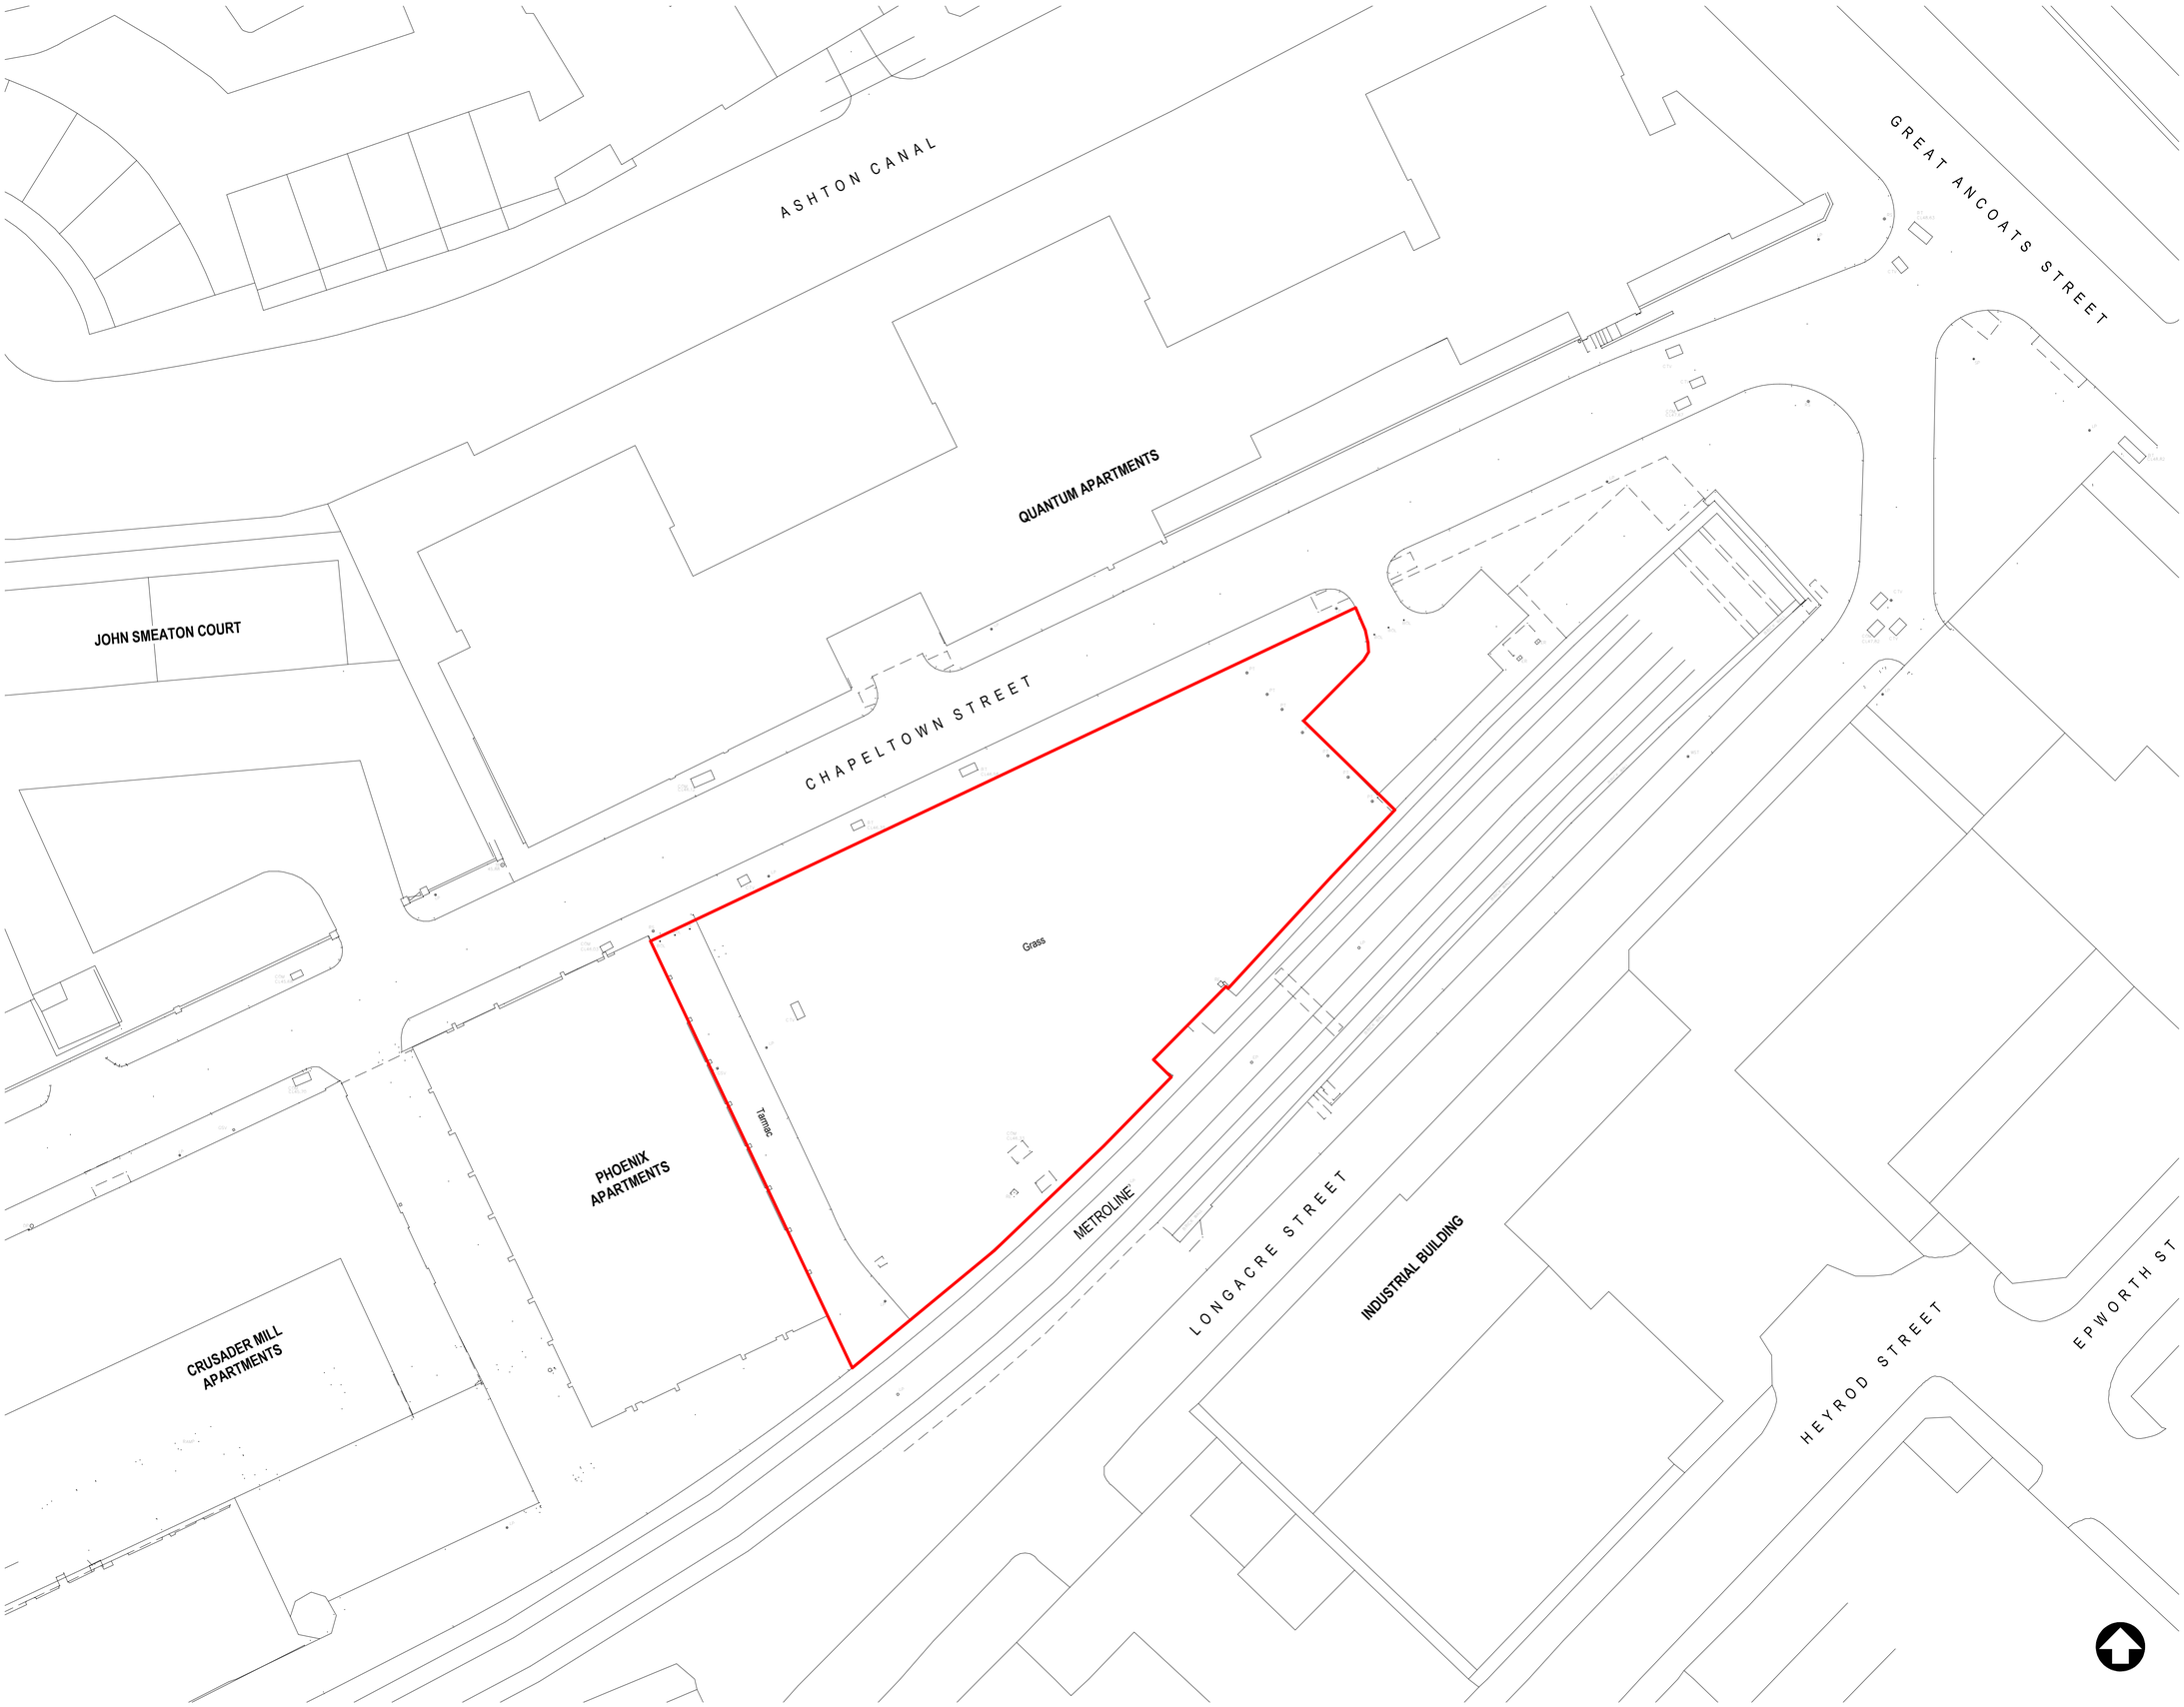


BUILDING DESIGN PARTNERSHIP SHALL HAVE NO RESPONSIBILITY FOR ANY USE MADE OF THIS DOCUMENT OTHER THAN FOR THAT WHICH IT WAS PREPARED AND ISSUED.

ALL DIMENSIONS SHOULD BE CHECKED ON SITE.

DO NOT SCALE FROM THIS DRAWING

ANY DRAWING ERRORS OR DIVERGENCIES SHOULD BE BROUGHT TO THE ATTENTION OF BUILDING DESIGN PARTNERSHIP AT THE ADDRESS SHOWN BELOW.

DRAWINGS SHALL BE READ IN CONJUNCTION WITH THE FOLLOWING BEFORE WORK COMMENCES:
- THE CDM DESIGN ISSUES REGISTER
- THE BDP RISK SERIES OF DRAWINGS
- THE PROJECT CDM RISK REGISTER

## Site Boundary

Application site boundary

| REVISION | DESCRIPTION | DRAWN / CHECKED | DATE |
|---|---|---|---|
| P02 | Planning Issue | JS/MB | 01.11.21 |
| P01 | Planning Draft Issue | JS/MB | 25.10.21 |

KEYPLAN

CLIENT

CAPITAL&CENTRIC

BDP.

11 Ducie Street
PO Box 85
Piccadilly Basin
Manchester
M60 3JA
United Kingdom

T +44 [0]161 828 2200
www.bdp.com

PROJECT TITLE
Ferrous

BDP JOB NUMBER
P3001911

DRAWING TITLE
Site Plan - Existing

SCALE @ A1
As indicated

DATE FIRST ISSUED
25.10.21

DRAWING No.
BDP-FRS-XX-XX-DR-A-000010

REVISION
P02

C:\REVIT_LOCAL\v2020\FRS-BDP-XX-ZZ-M3-A-000002_Building Model_jsk39330.rvt