

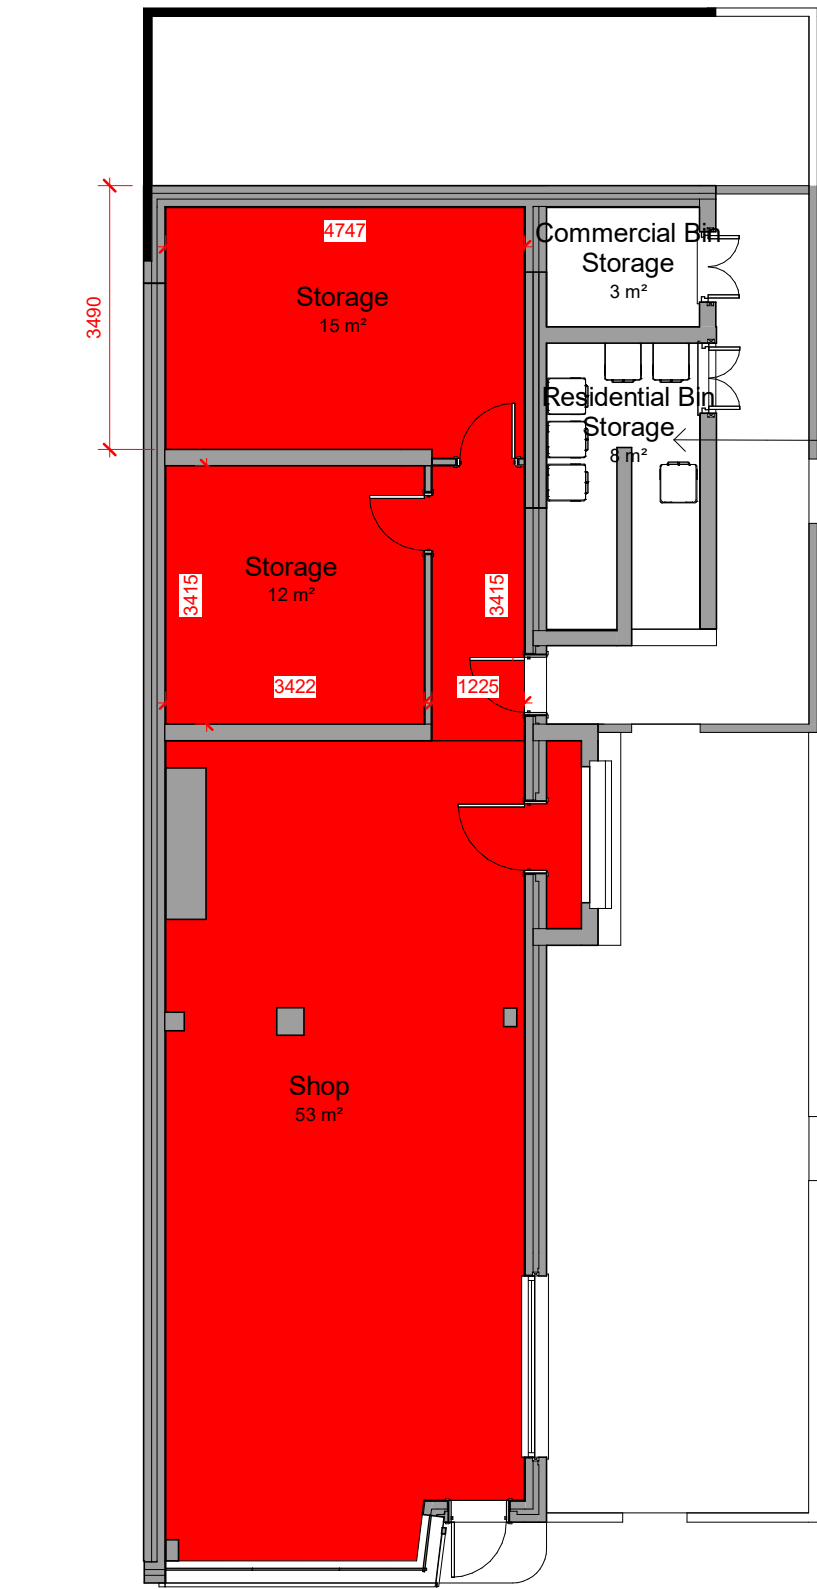
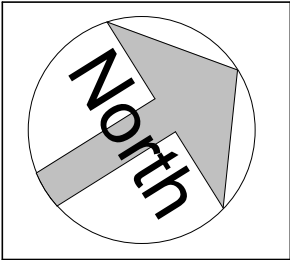


This drawing is the copyright of LDM Design.
All dimensions to be checked on site.
Do not scale.
All levels to be checked on site and refer to Ordnance
Survey Datum Newlyn unless alternative datum given.
All errors and omissions to be reported to the Architect
prior to commencement.
This drawing must be read in conjunction with the relevant
specification clauses.
This drawing must not be used on site unless issued for
construction.

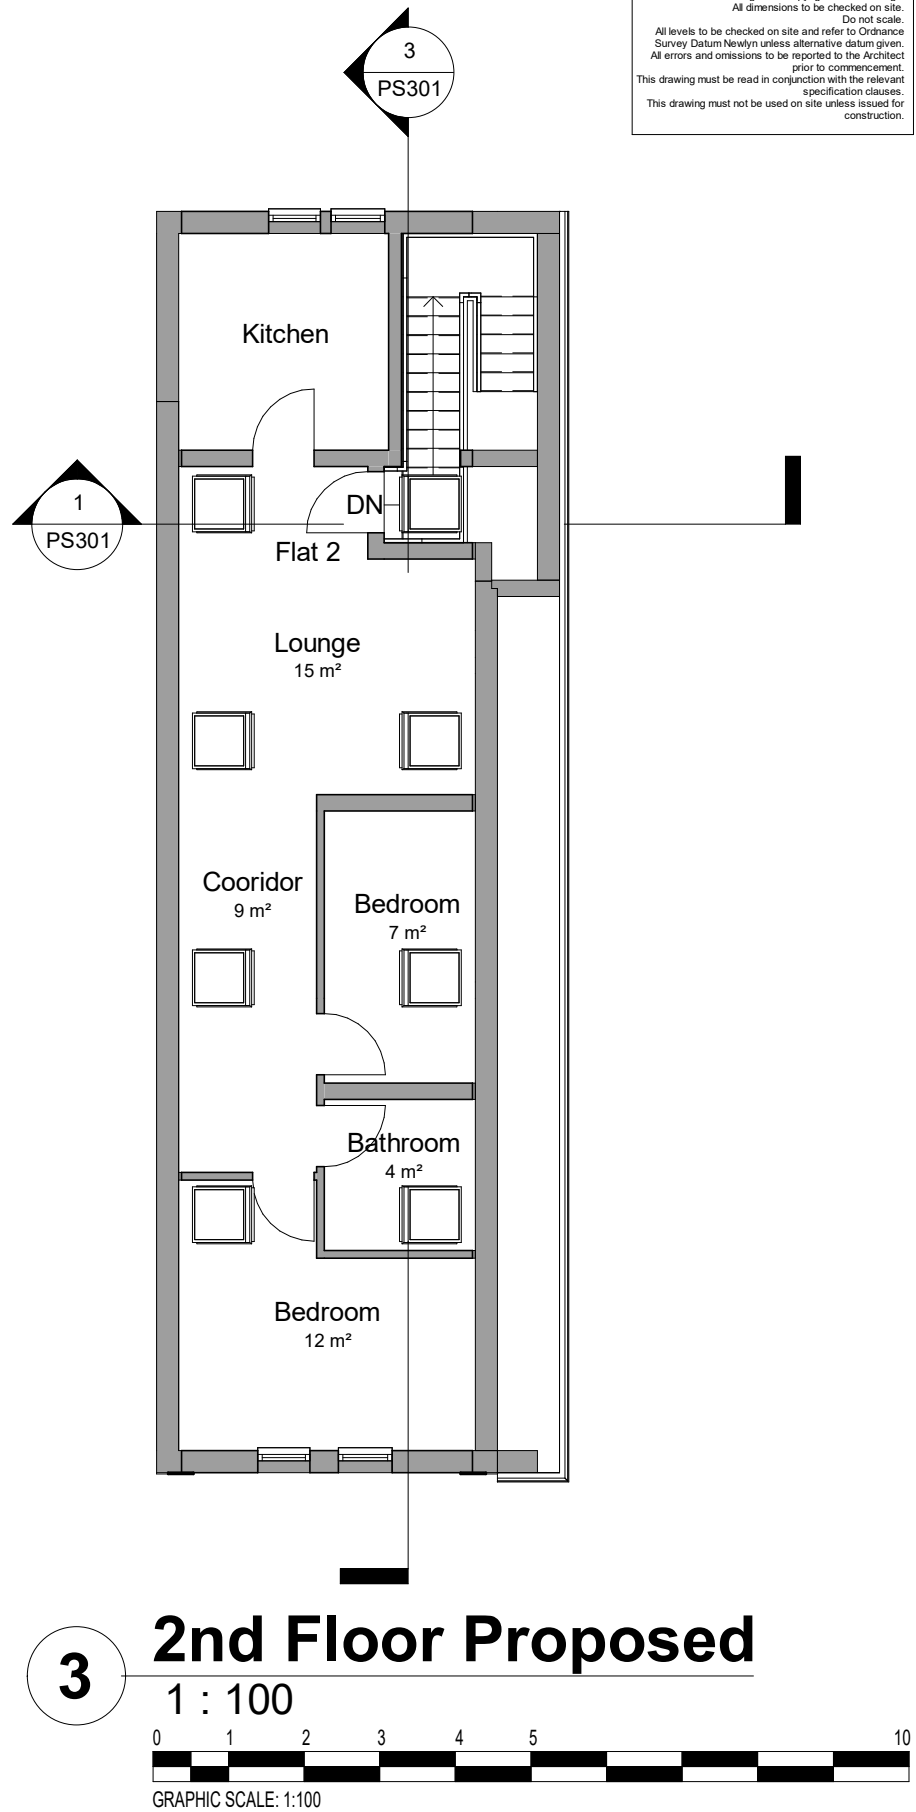

4 sqm space is provided
to carry seperate bins
for both apartments.
(140 L Blue Bin, 140 L
Brown Bin, 23 L Green
Bin and 140 L Grey Bin)

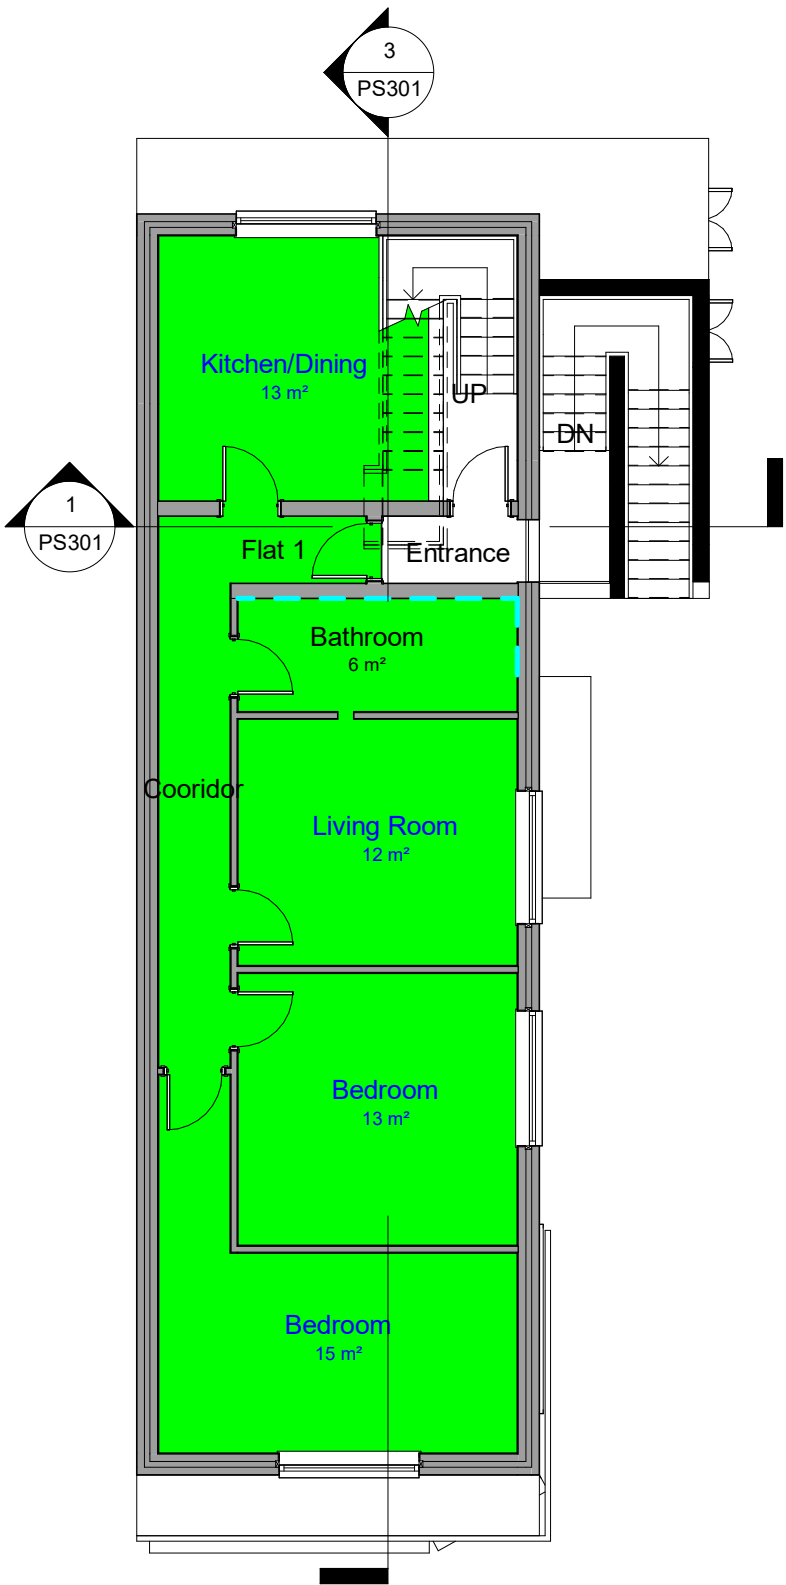

LDM Design

PROJECT 129 Manchester Road, Chorlton-Cum-Hardy, Manchester, M21 9PG		CLIENT Yu Shing Property Limited	
SHEET Proposed Layout Plan		Scale (@ A3) 1 : 100	
		Drawn by KK	DRAWING NUMBER PS132
		Checked by KK	REV O