
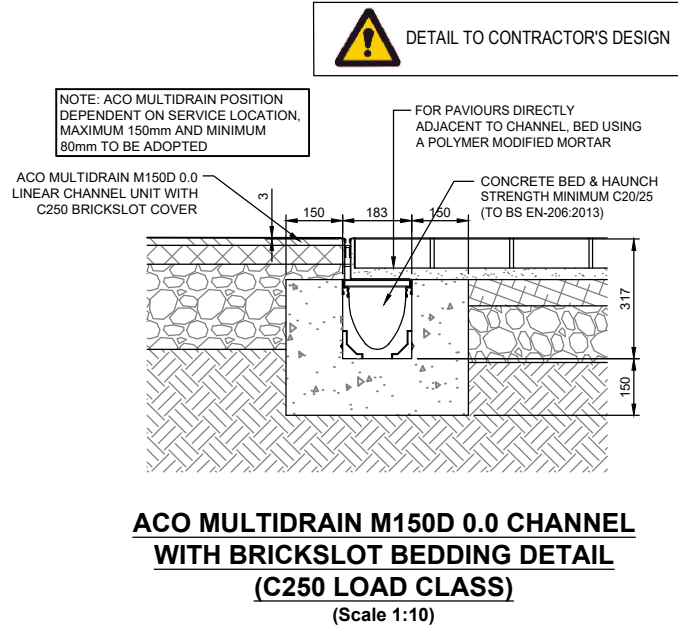
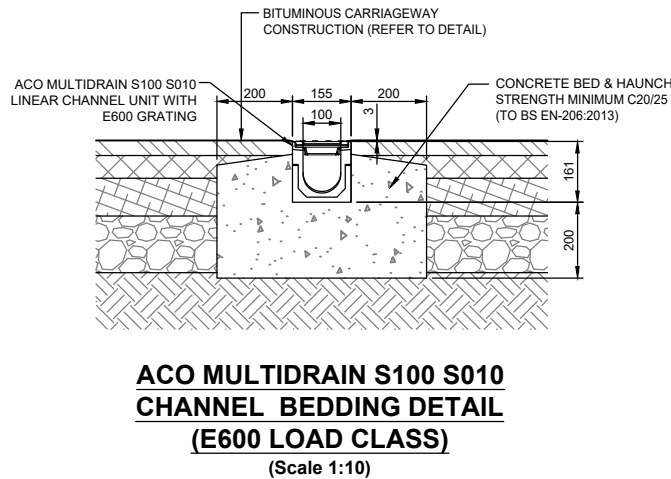
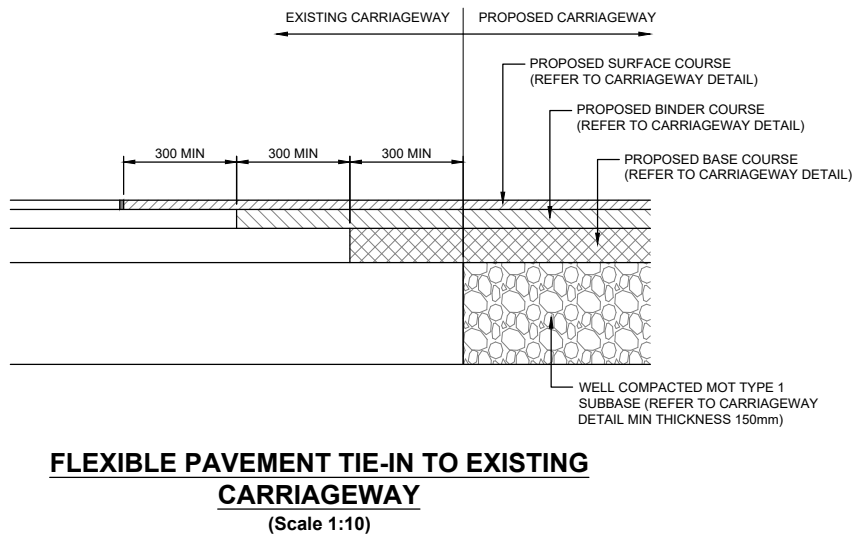
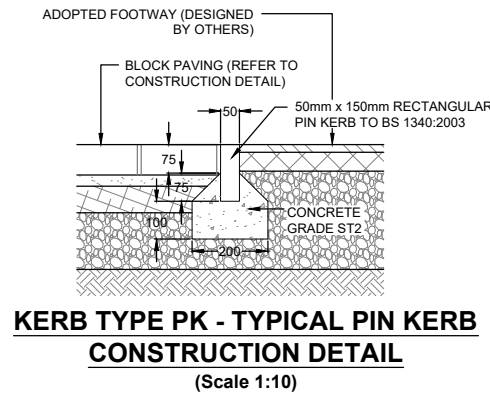
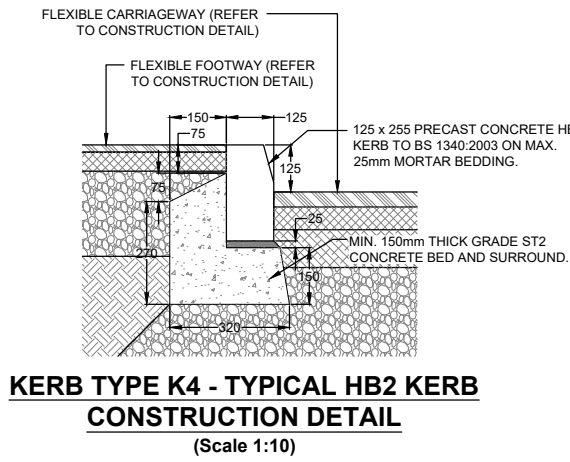
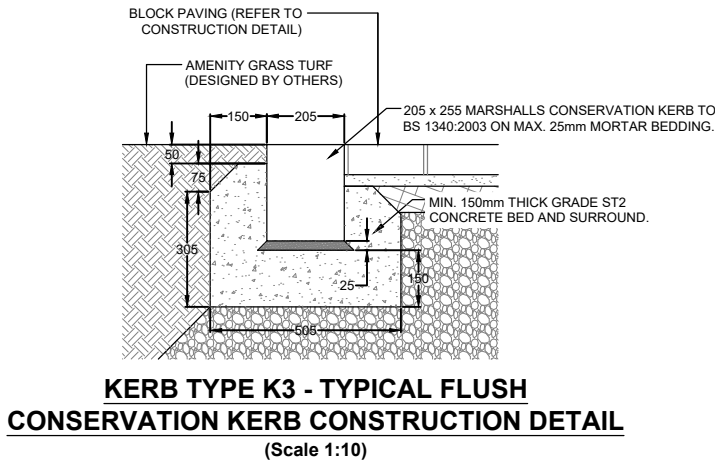
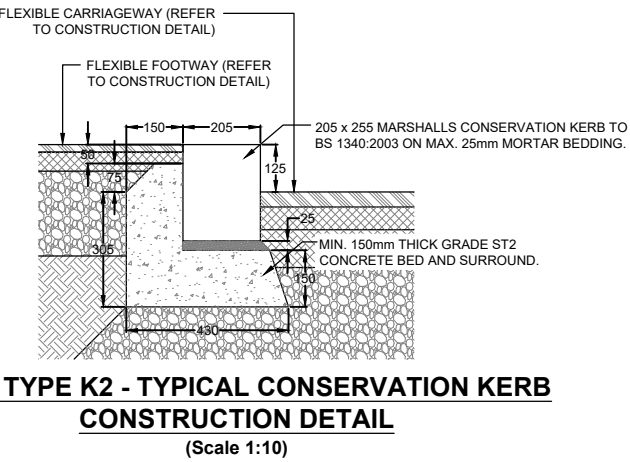
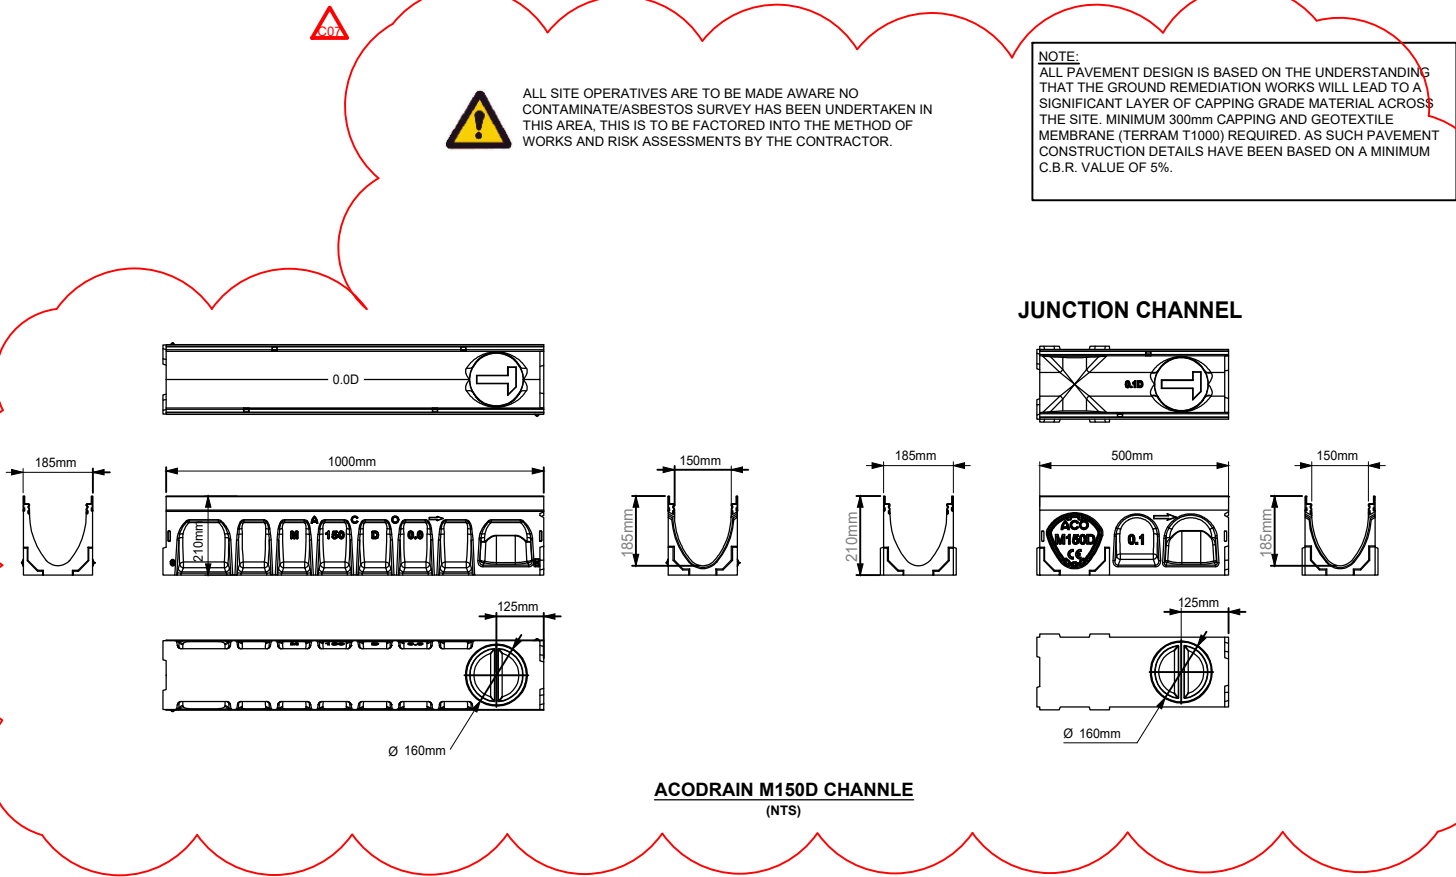
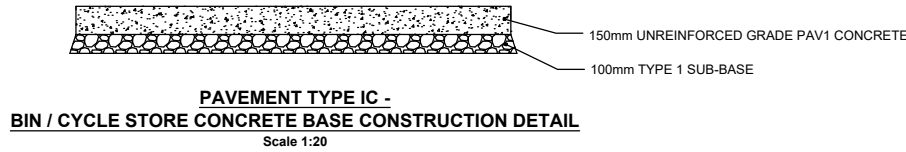
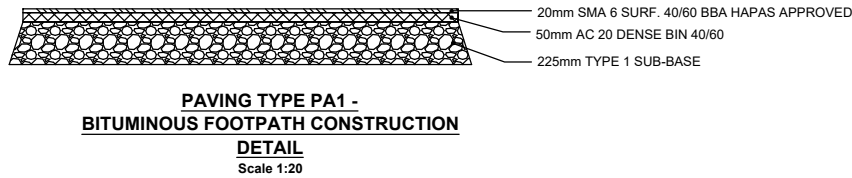
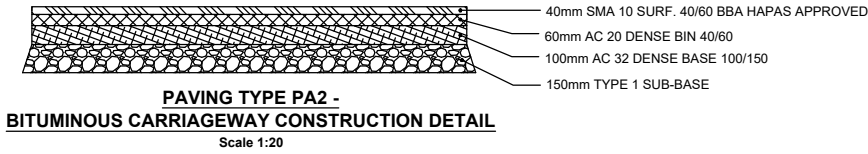


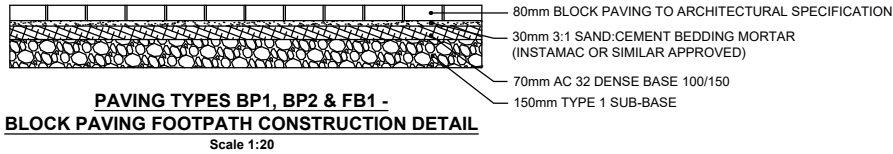

- DO NOT SCALE FROM THIS DRAWING. ONLY STATED DIMENSIONS ARE TO BE USED.
- THIS DRAWING IS NOT TO BE USED FOR CONSTRUCTION.
- THIS DRAWING SHOULD BE READ IN CONJUNCTION WITH DRAWINGS
CC-ACM-PH1-XX-DR-C-0002 PAVEMENT GA PLAN, CC-ACM-PH1-XX-DR-C-0004 PAVEMENT DETAILS (SHEET 2) &
CC-ACM-PH1-XX-DR-D-9000 PROPOSED SITE DRAINAGE GENERAL ARRANGEMENT.

NO	DATE	DESCRIPTION
C07	14/02/22	NOTE AMENDED
C06	30/11/21	MOVEMENT JOINT REMOVED
C05	16/11/21	NOTE ADDED
C04	11/11/21	MOVEMENT JOINT ADDED
C03	24/08/21	REVISED BLOCK PAVING SPEC
C02	28/02/20	STAGE 5 ISSUE
C01	18/02/20	STAGE 5 ISSUE
I/R	DATE	DESCRIPTION