


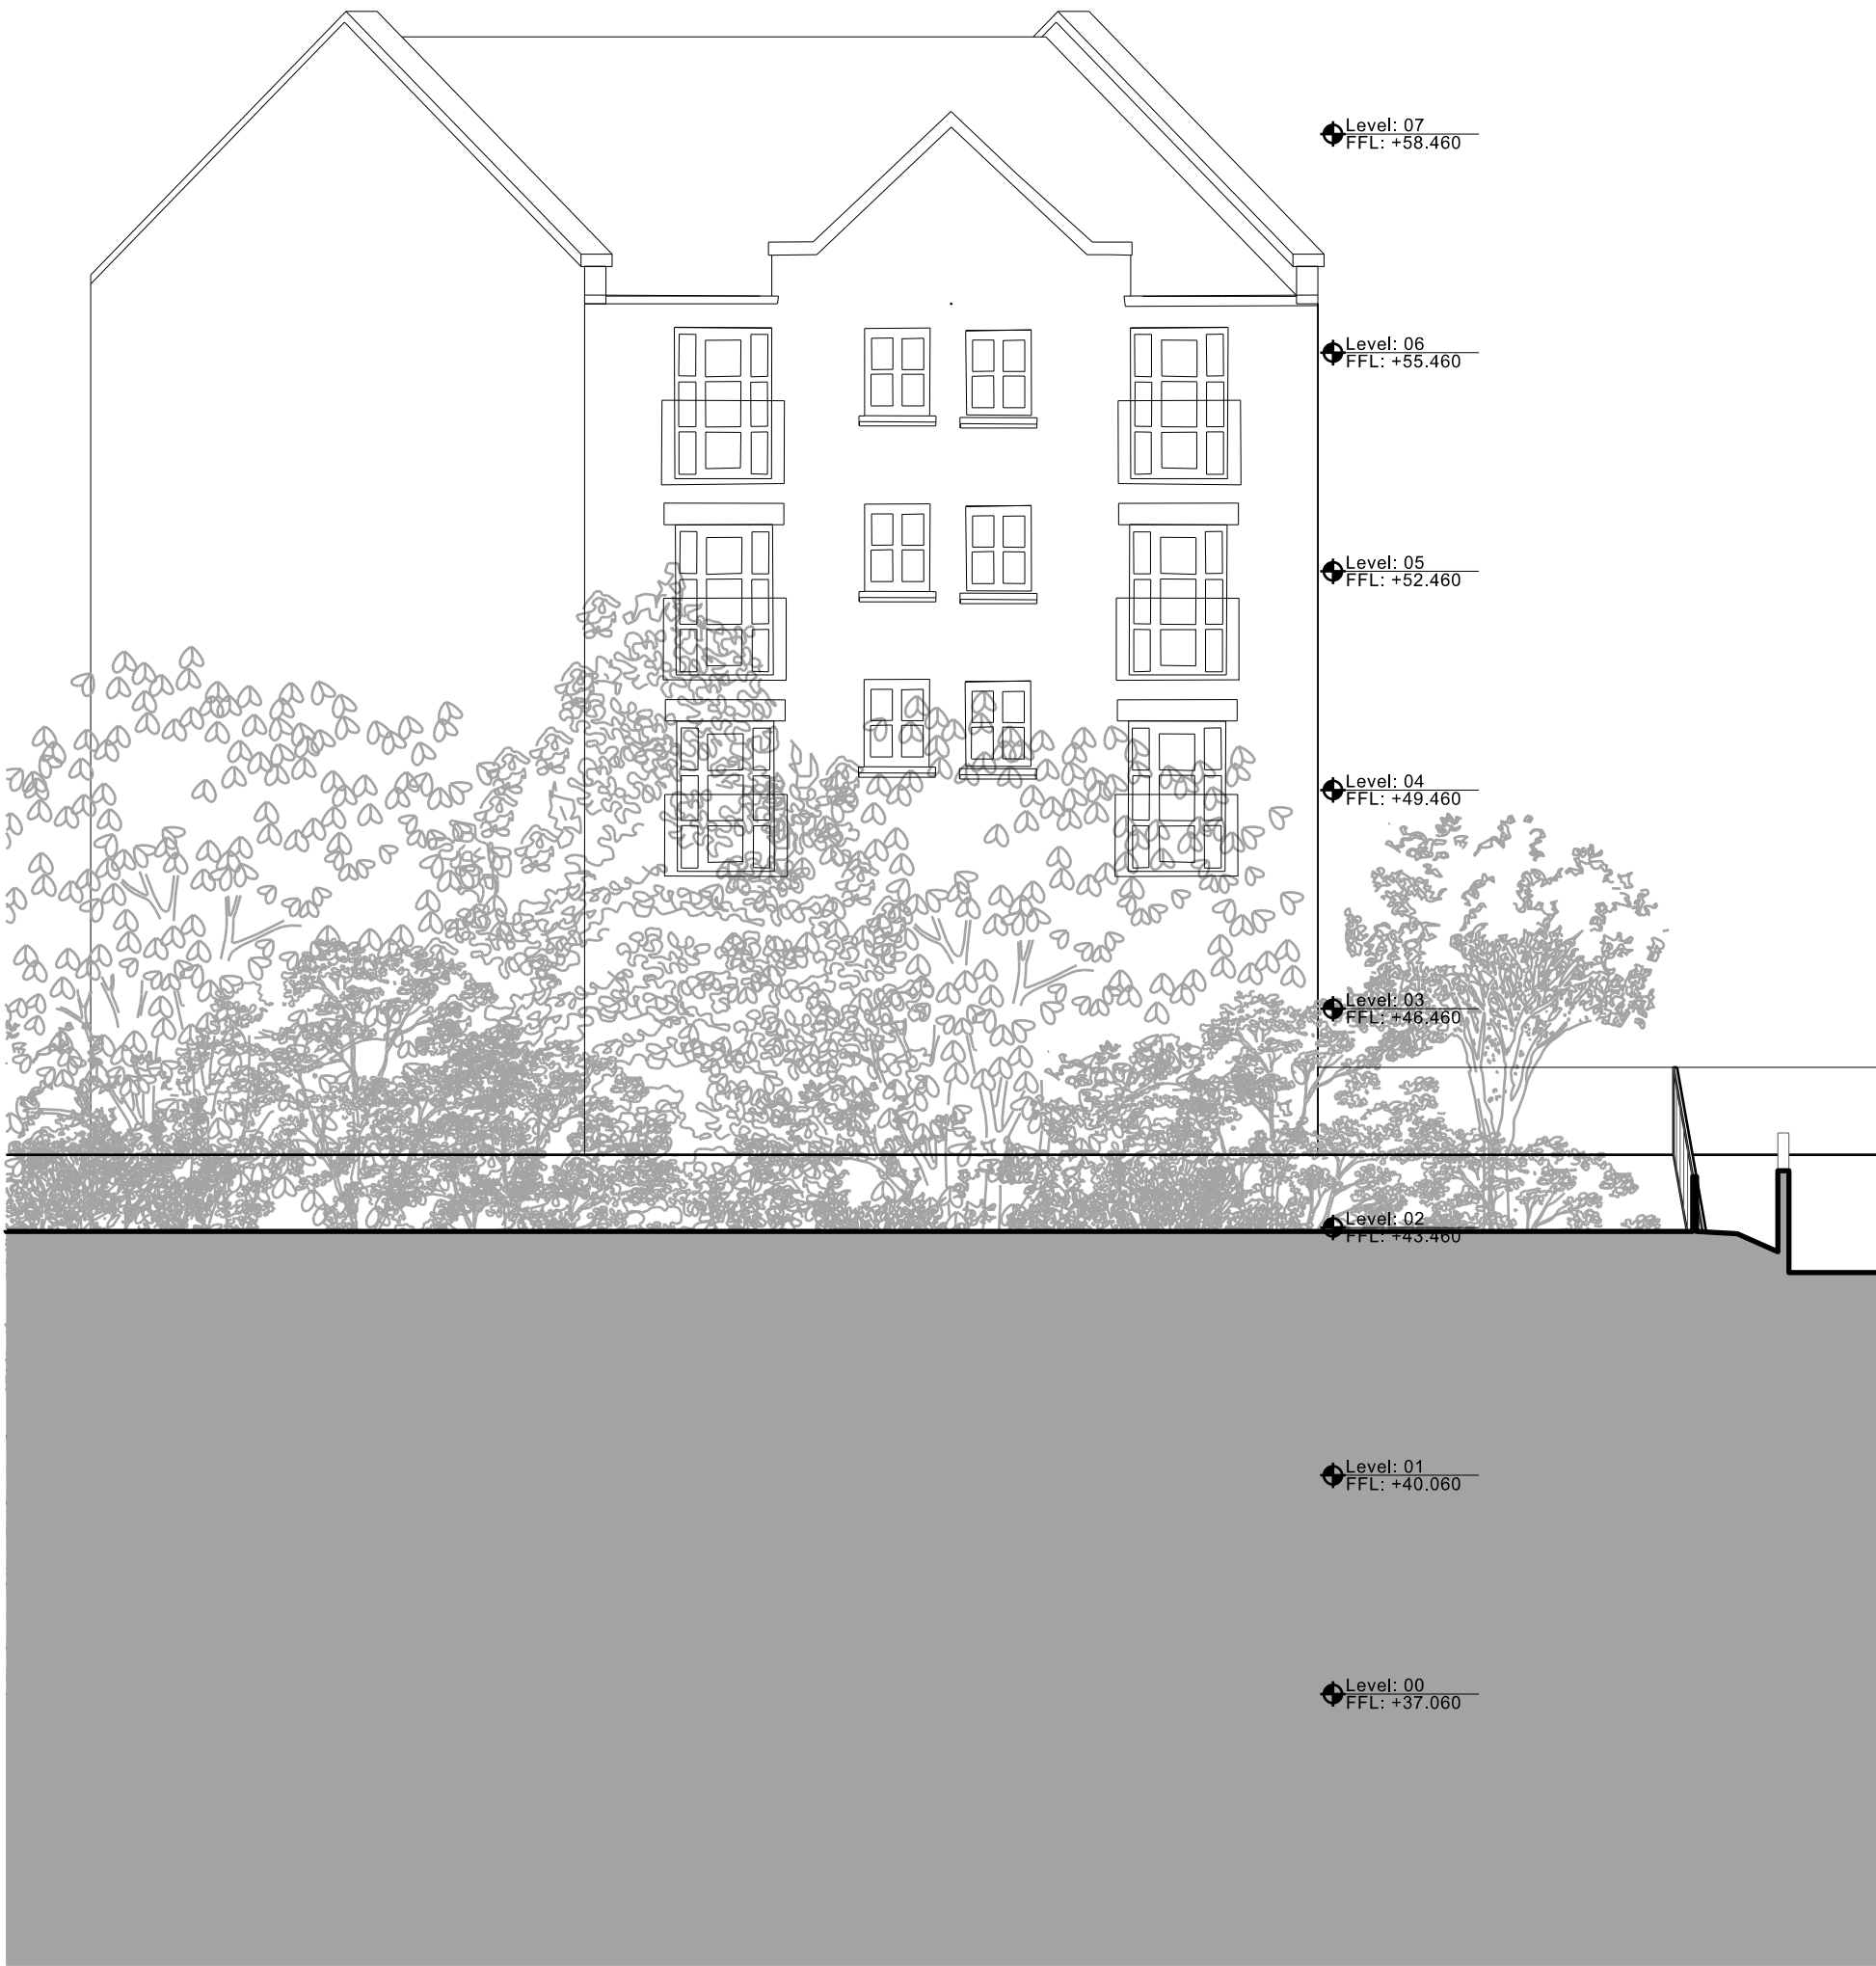

Level: ER6
FFL: +63.700

Level: 14
FFL: +80.280

Level: 13
FFL: +76.860

Level: 12
FFL: +73.860

Level: 11
FFL: +70.460

Level: 10
FFL: +67.460

Level: 09
FFL: +64.460

Level: 08
FFL: +61.460

Level: 07
FFL: +58.460

Level: 06
FFL: +55.460

Level: 05
FFL: +52.460



Level: 04
FFL: +49.460

Level: 03
FFL: +46.460

Level: 02
FFL: +43.460

Level: 01
FFL: +40.060


Level: 00
FFL: +37.060

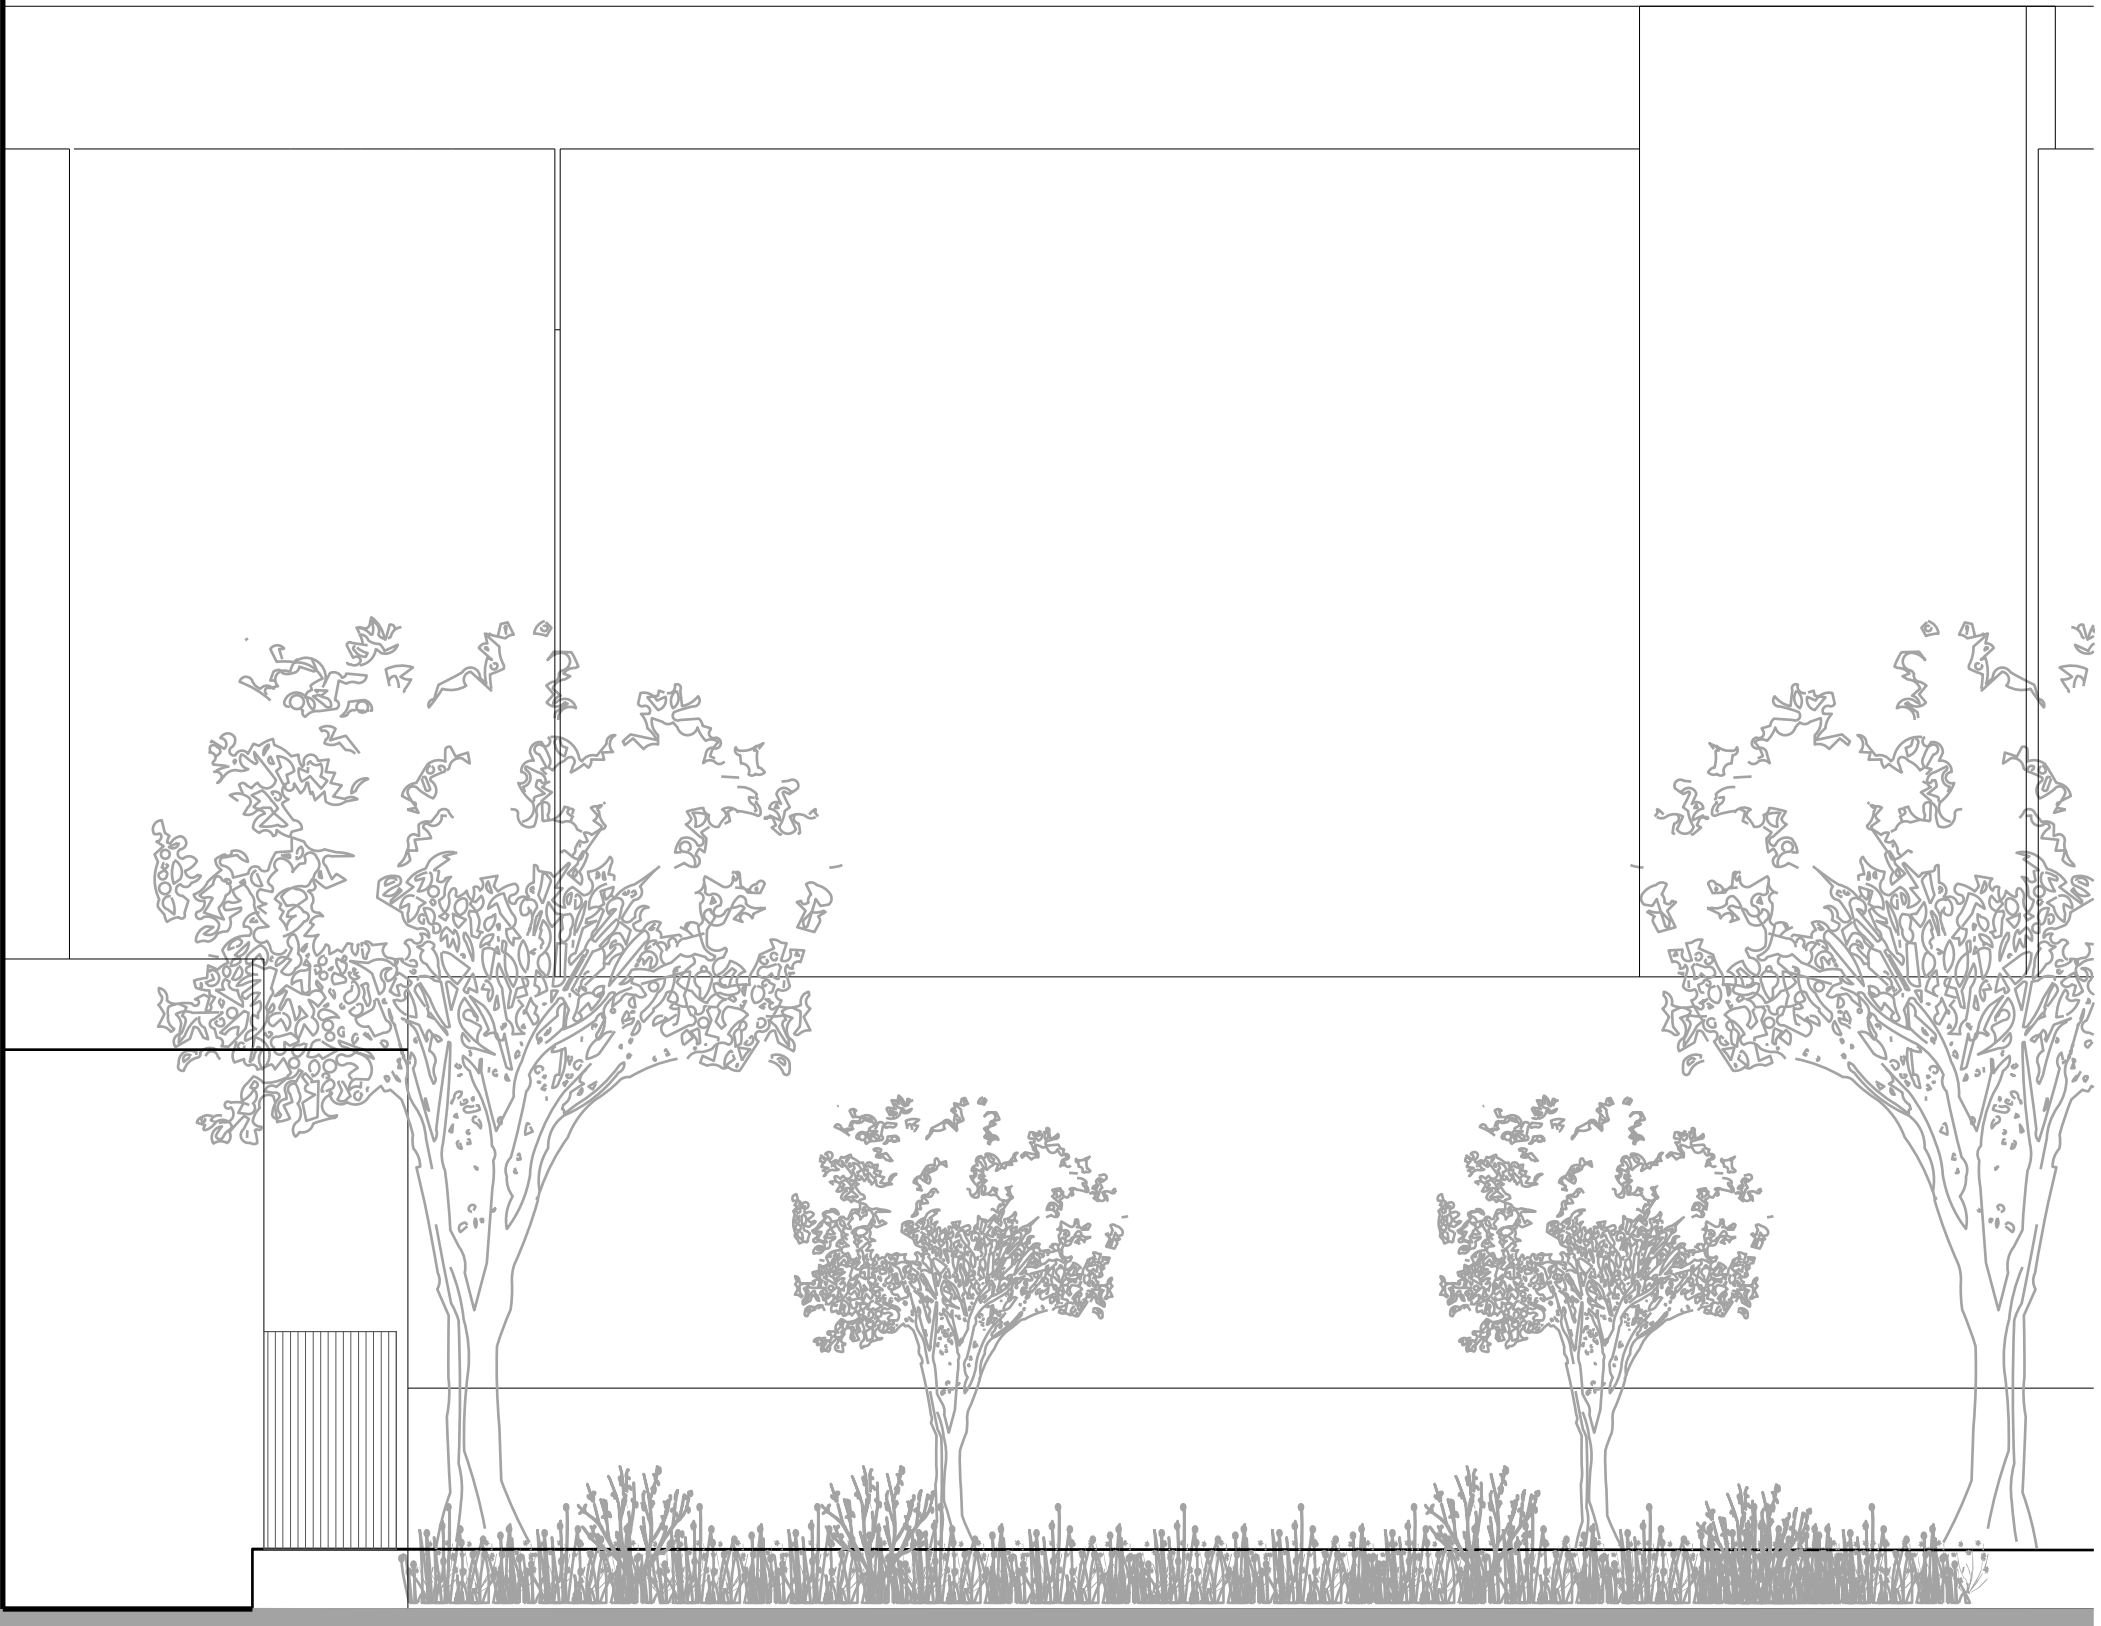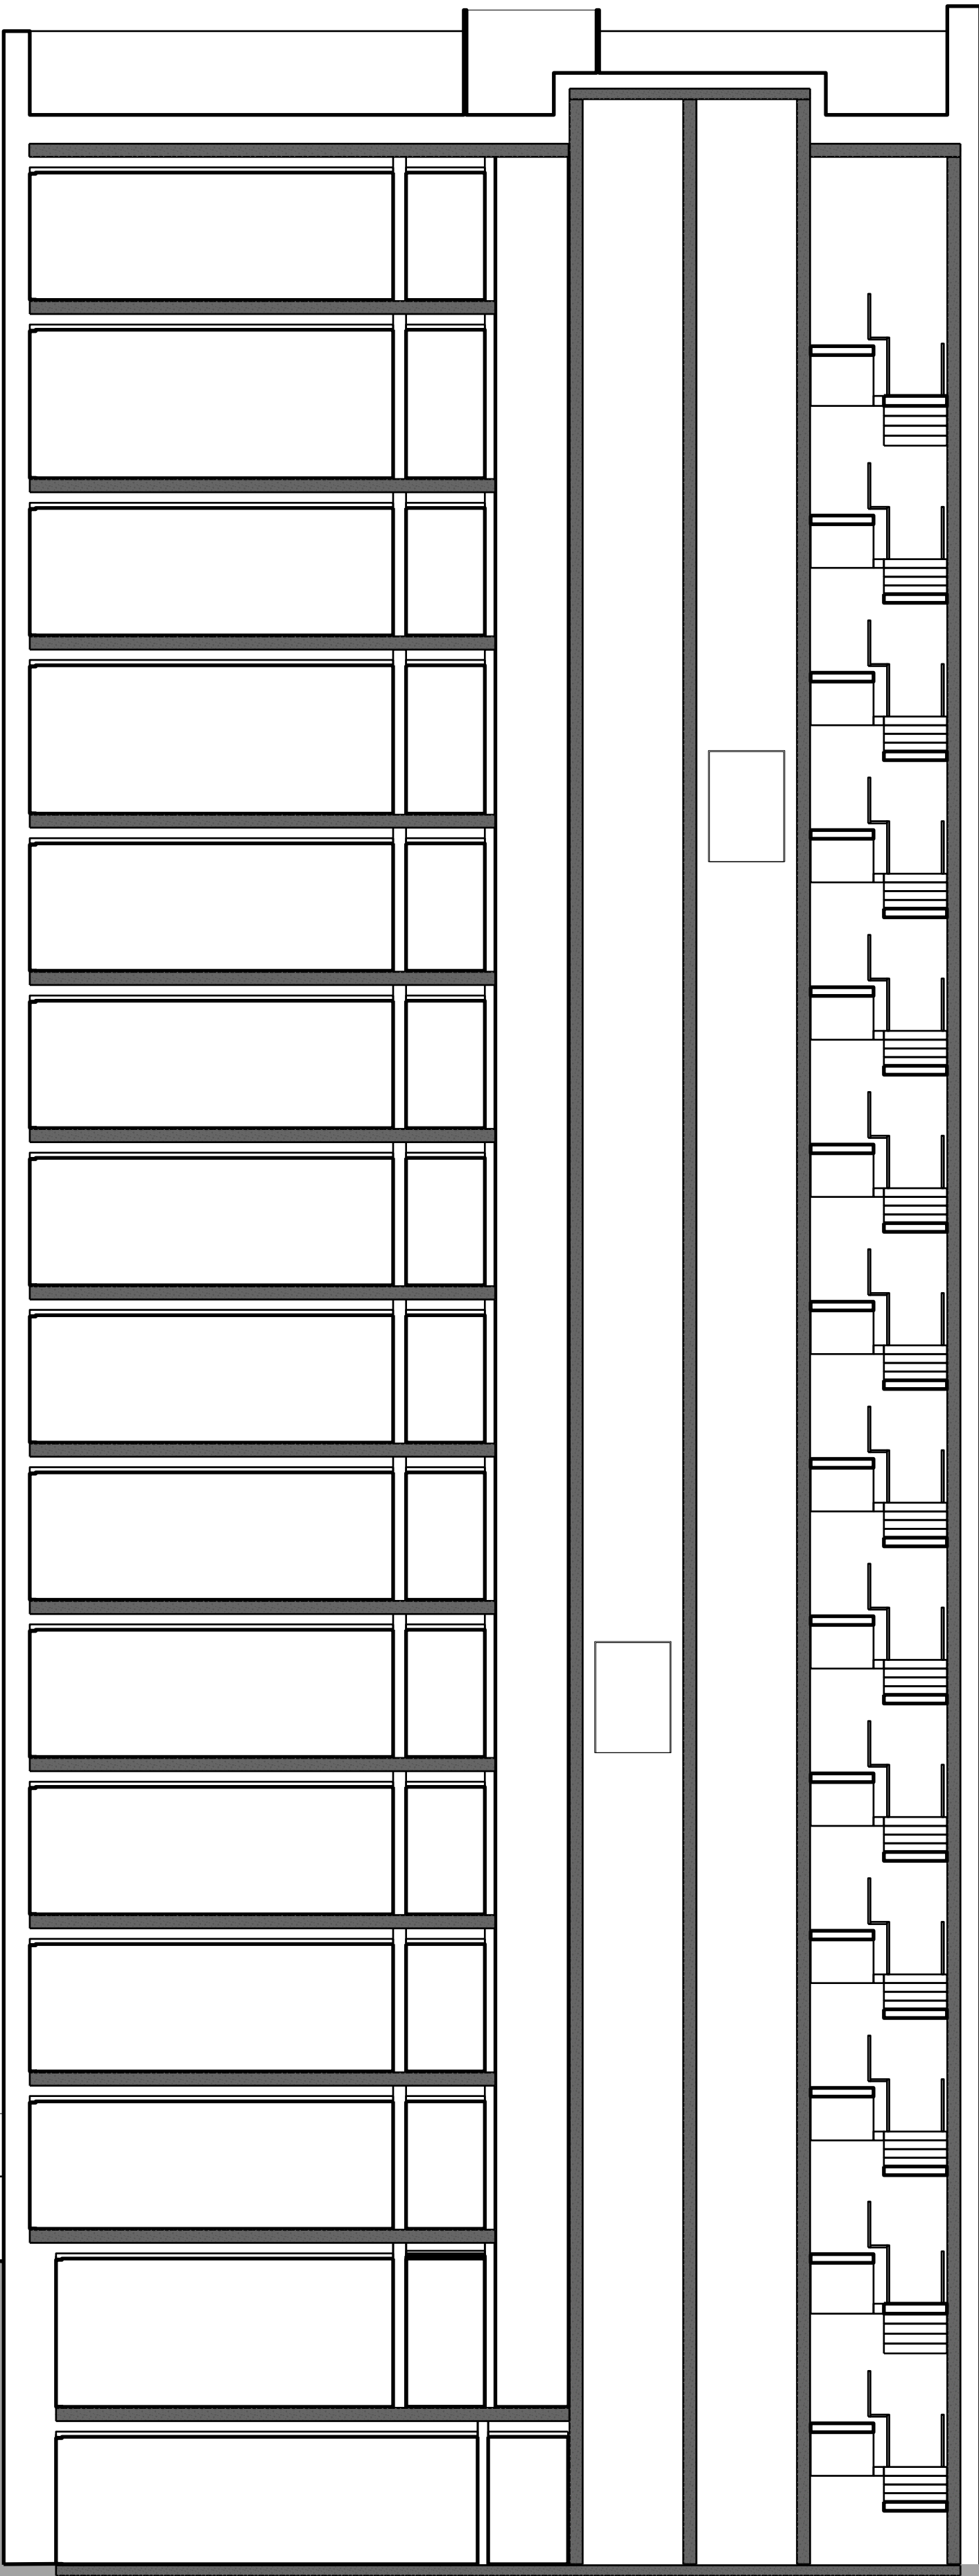

Copyright of this drawing is vested in 5plus Architects and it must not be copied or reproduced without written consent.
Figured dimensions only are to be taken from this drawing. Do not scale from this drawing.
All Contractors must take the site and are responsible for making and checking all dimensions prior to their work.
5plus Architects are to be advised of any variation between drawings and site conditions.
This drawing shall remain the property of 5plus Architects and shall not be distributed for reproduction.
All dimensions and levels should be 'read only' from those values stated in text, on the drawings.

CONSTRUCTION - It is confirmed that the proposed works are within the scope of a competent Contractor and as such no contract documents have been provided, refer to relevant Prior Sustainable Design and Assessment.

KEY PLAN:

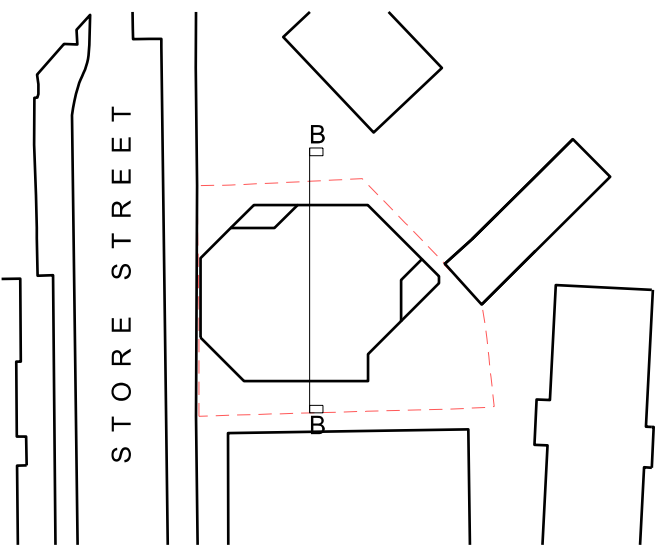

NOTE: Ground levels based on survey S20-551-T provided by Geo UK Ltd. 14/01/21

A 16/06/21 Revision text here. Text will automatically move to the next line when required.
REV: DATE: DETAILS:

5plus architects

Manchester, 0161 228 0211
Fourth Floor, The Hive, 47 Lever Street,
Manchester M1 1FN

London, 0207 253 7644
Third Floor, 25 Chart Street,
London N1 6FA
5plusarchitects.com

PROJECT:
M1 Piccadilly
Store Street

TITLE:
Proposed Section
Section BB

SCALE:
1:100 @ A1

ORIGIN DATE:
10/06/21

DRAWN:
MS

CHECKED:
PN

STATUS:
Planning

PROJECT DRAWING NO:
05868_ B1_05_2202

REV:
A