
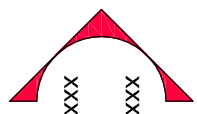


Notes


Diocese Reference
50-9A

Elevation Reference

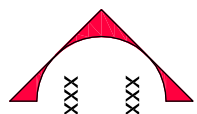


Elevation Reference
Drawing No.

Elevation Reference

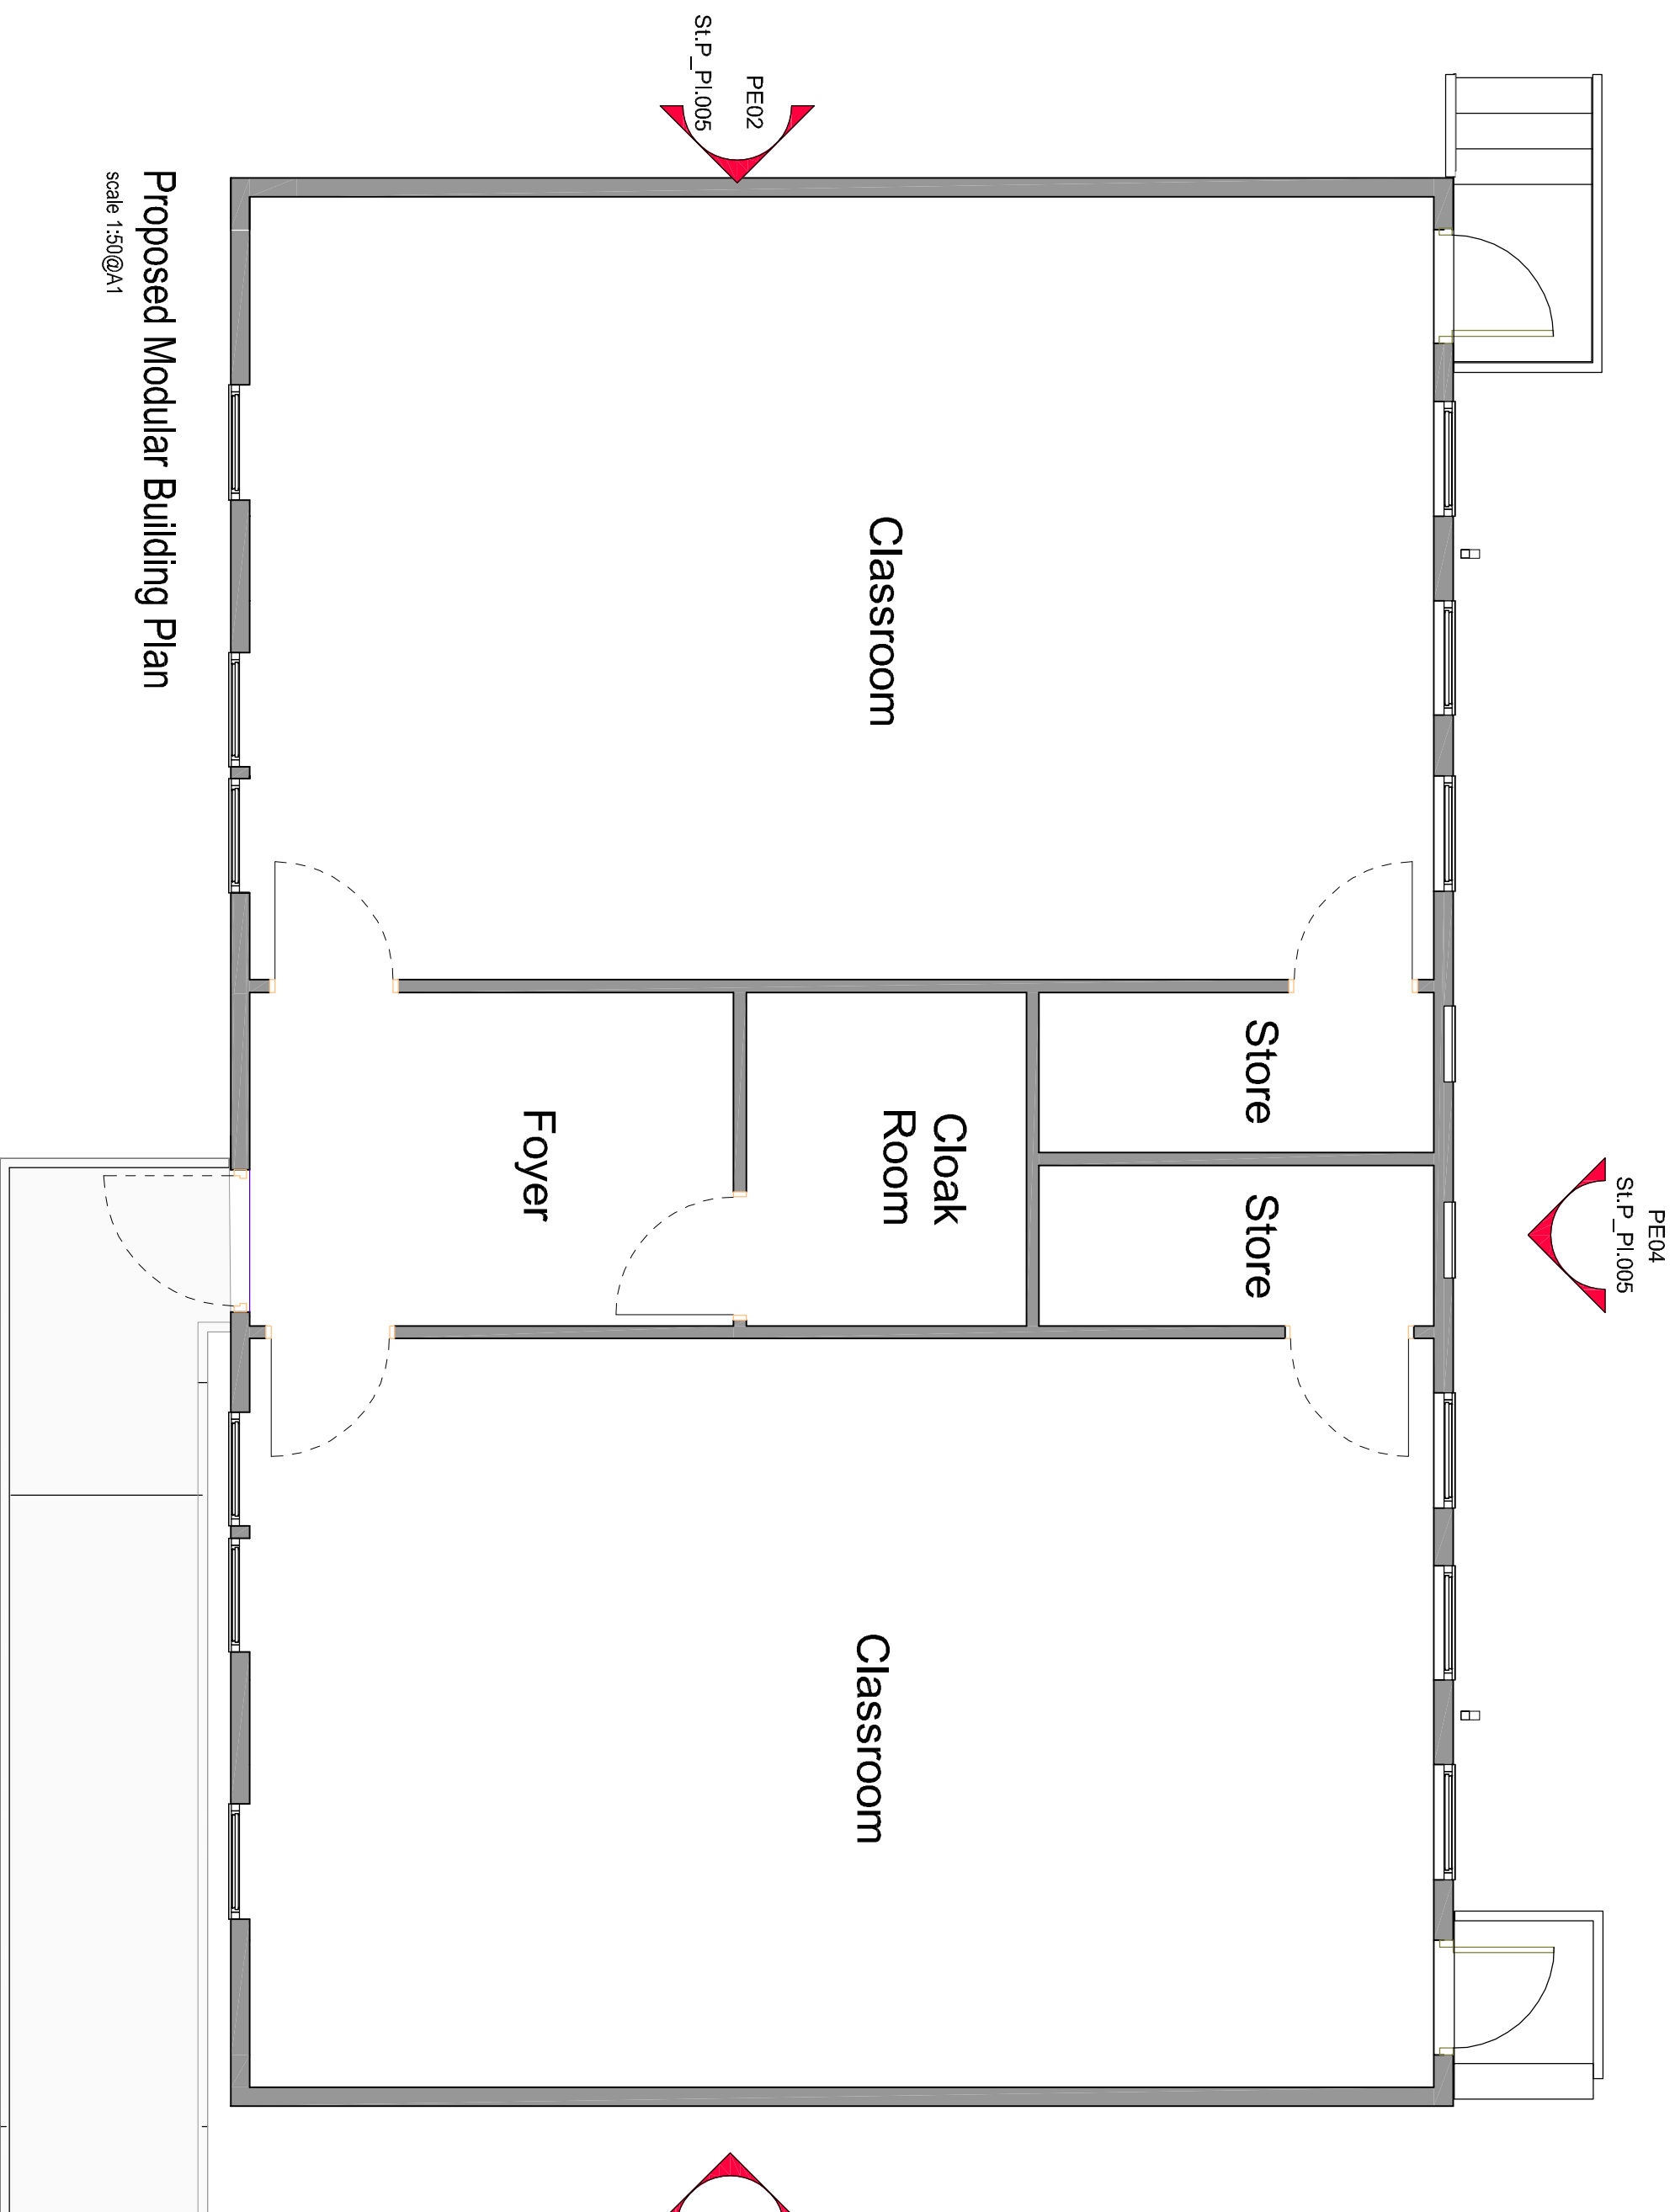


Proposed Modular Building Plan
scale 1:50@A1

scale 1:50@A1

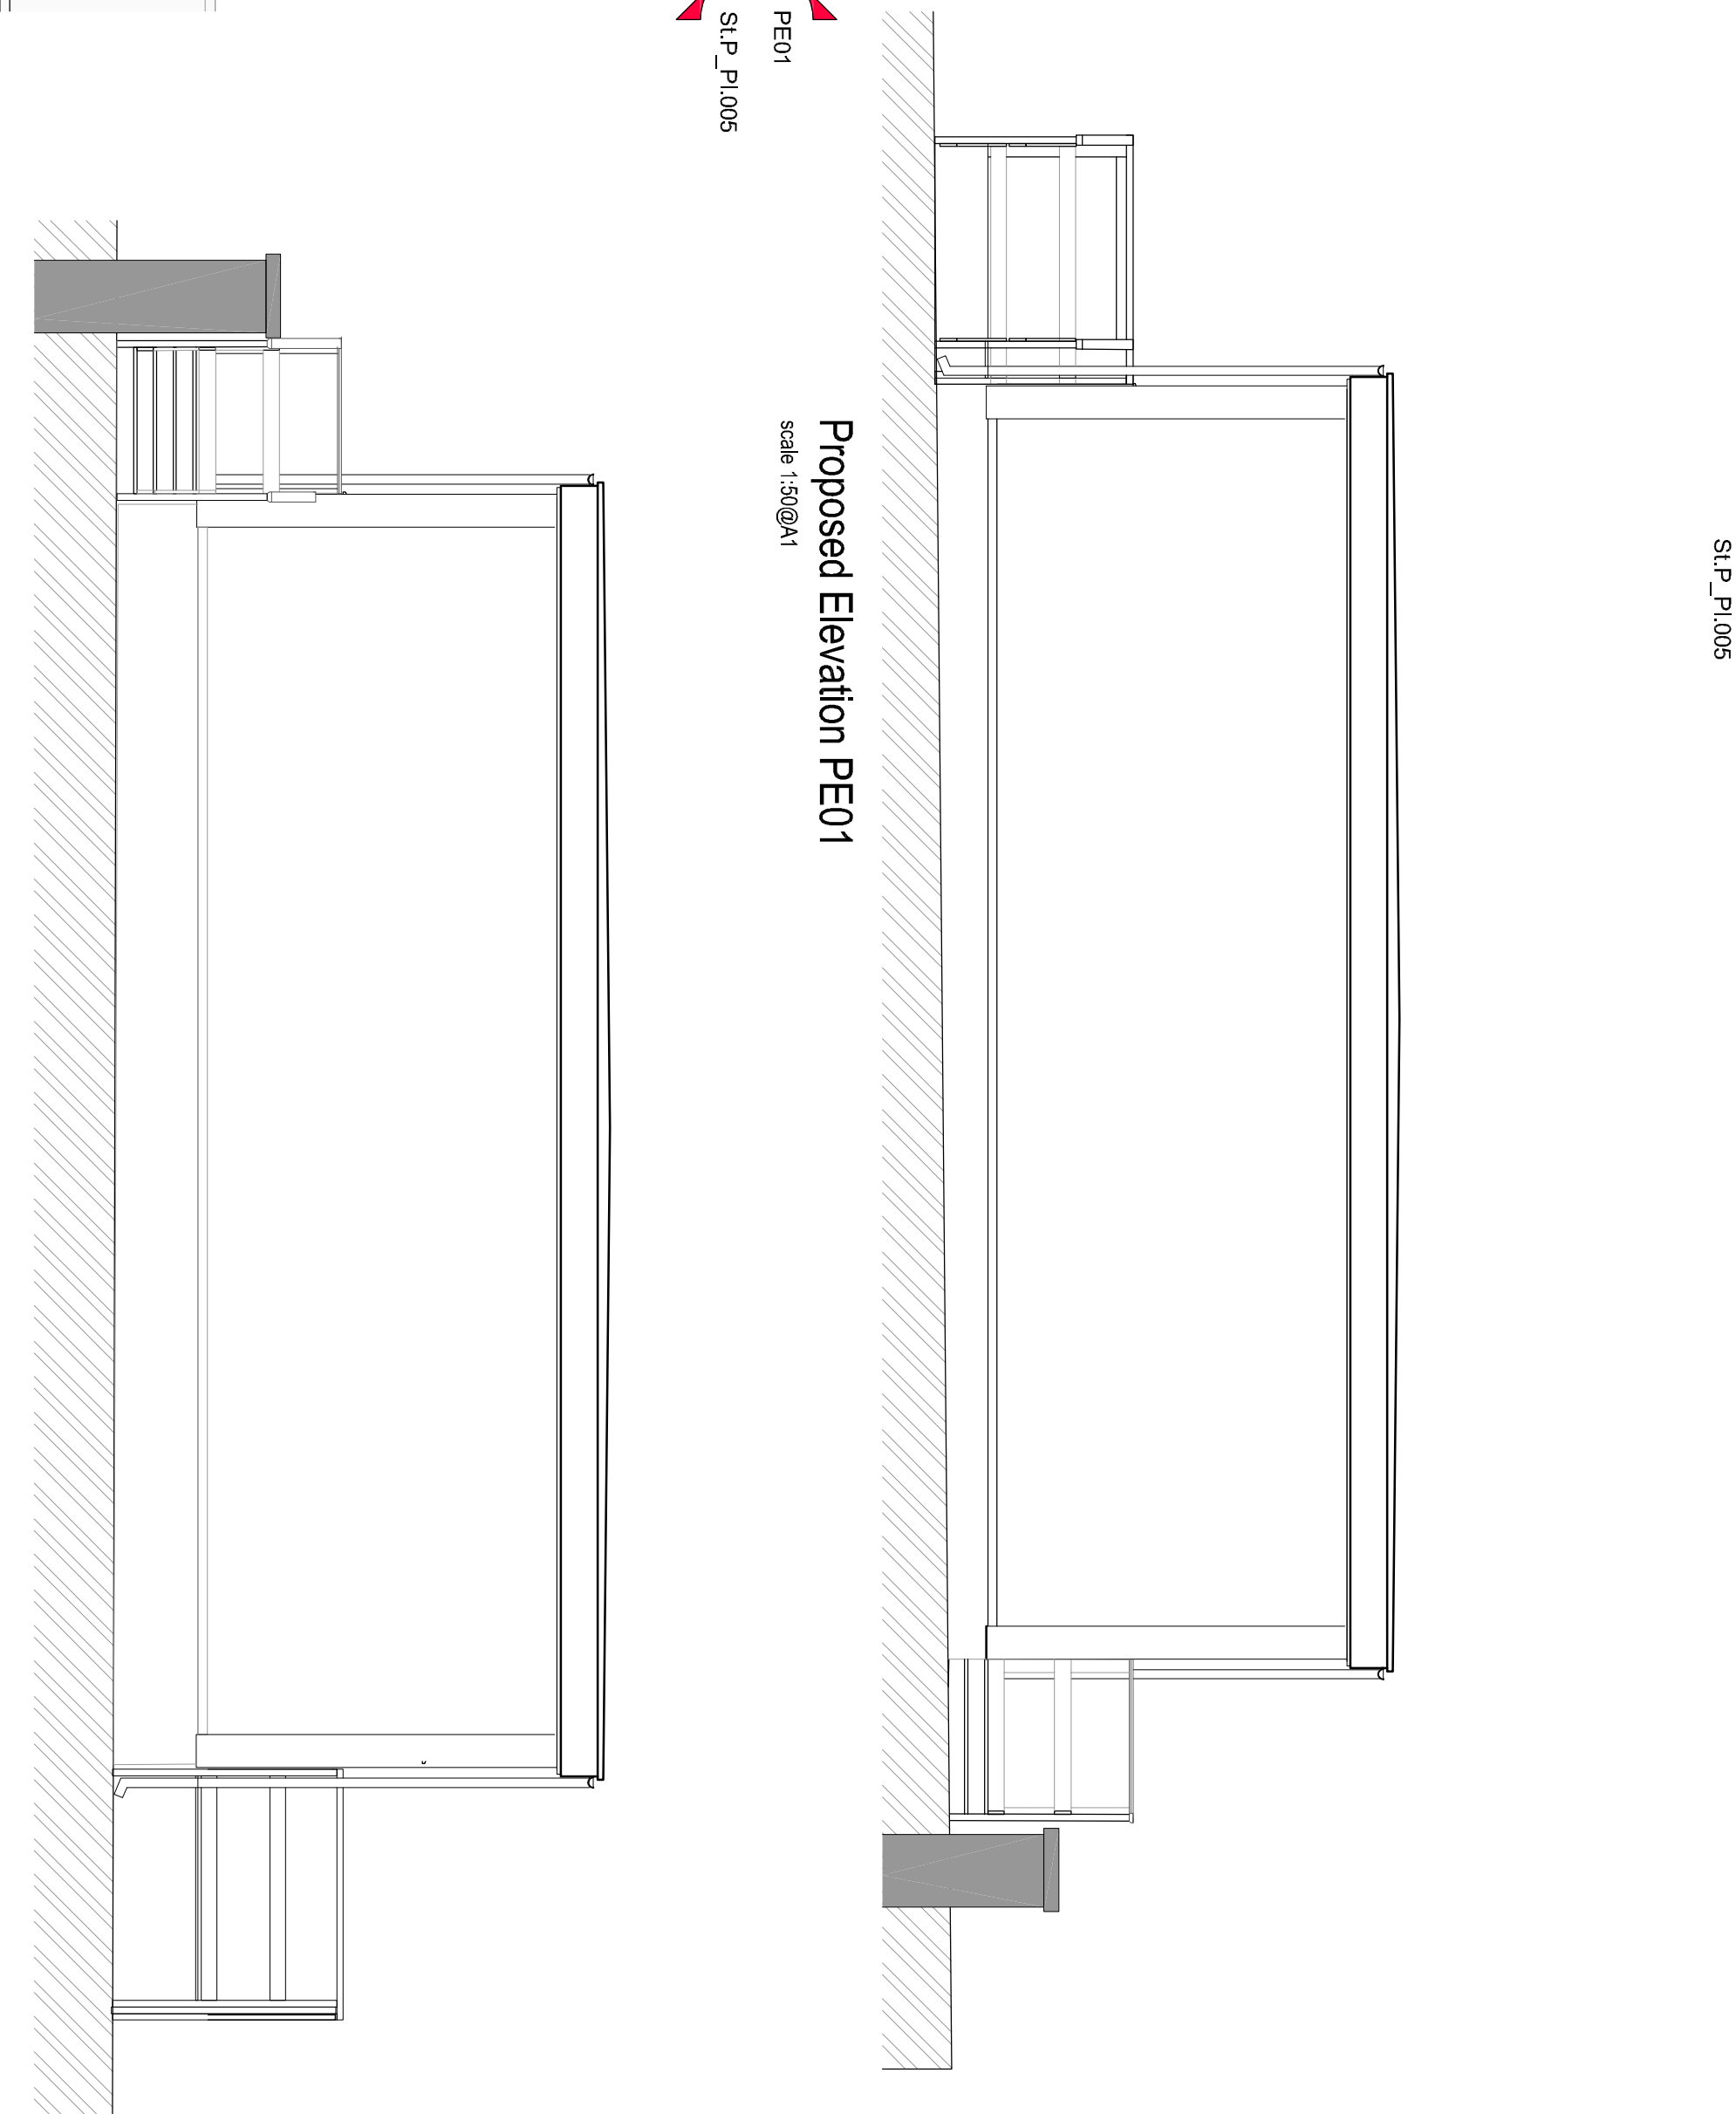


Proposed Elevation PE02

scale 1:50@A1

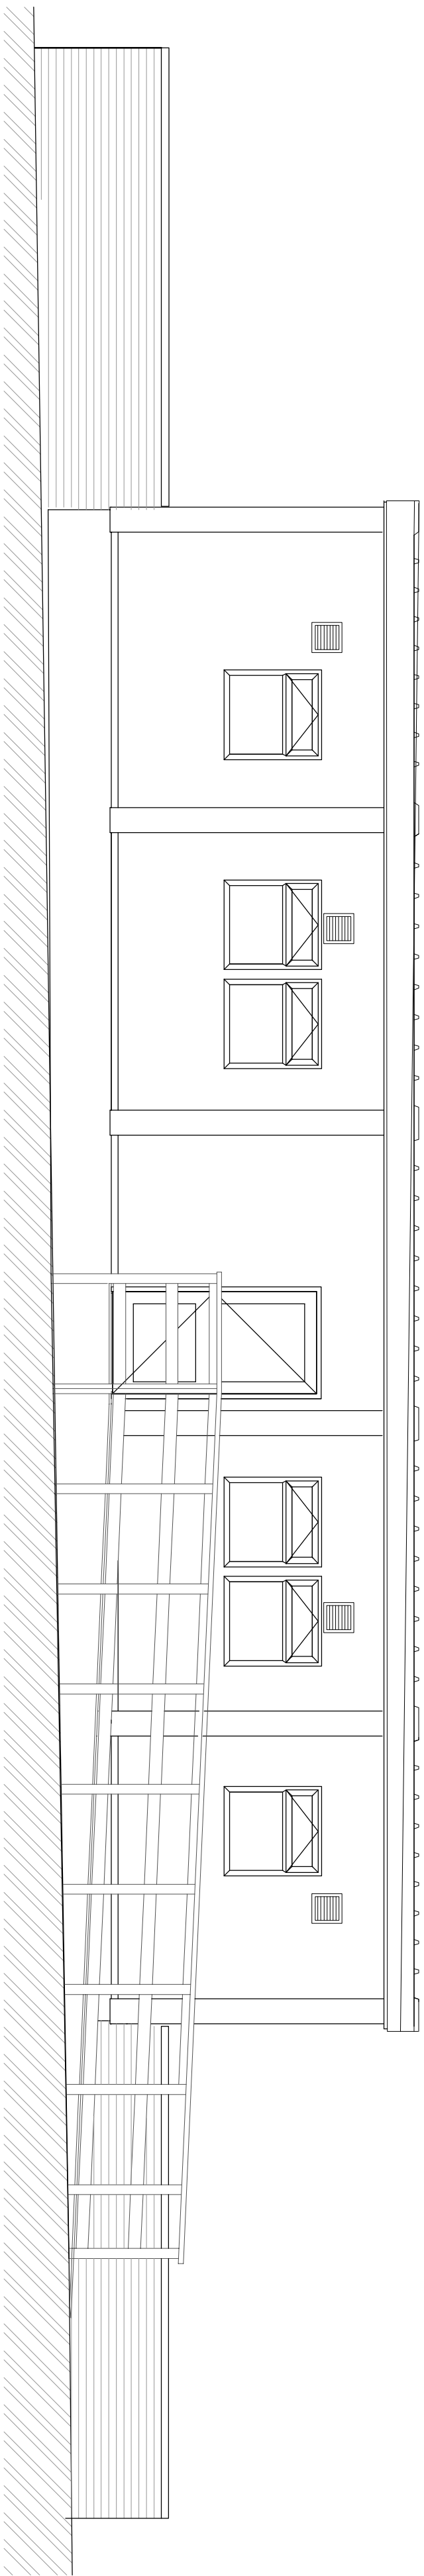


Proposed Elevation PE03

scale 1:50 @A1

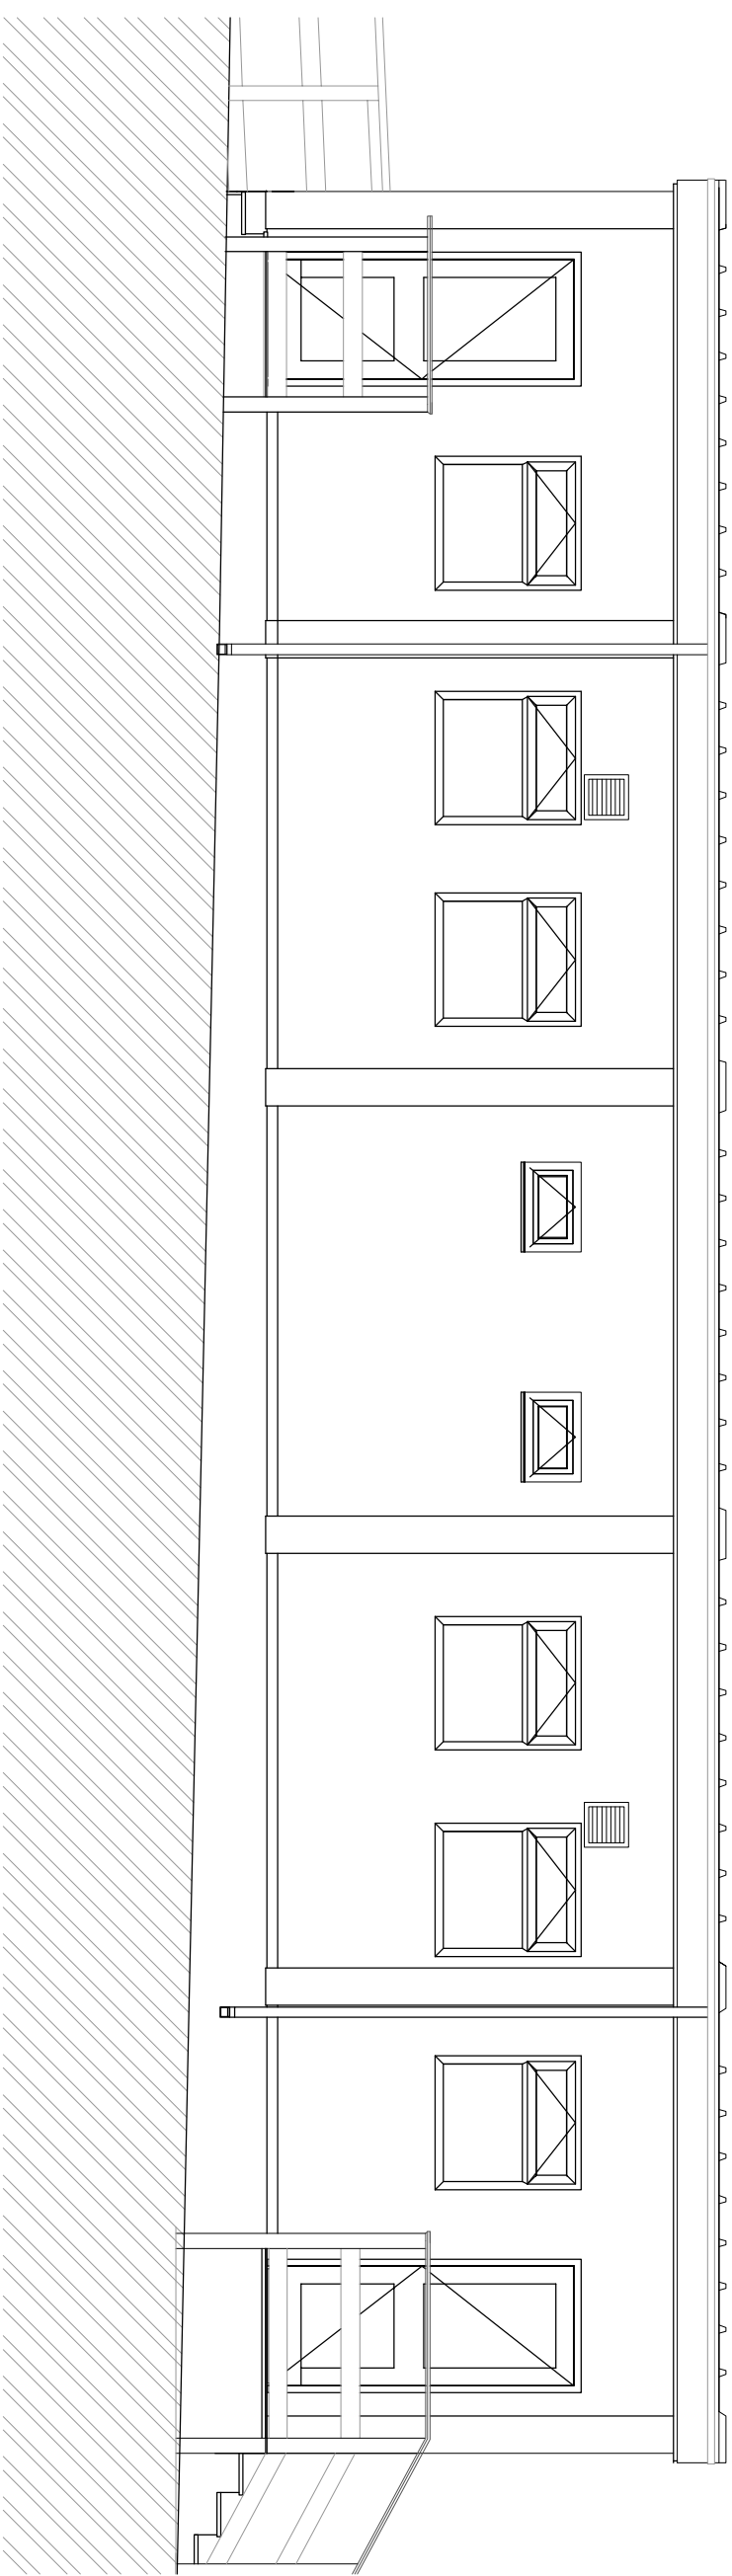

Proposed Elevation PE04

scale 1:50@A1

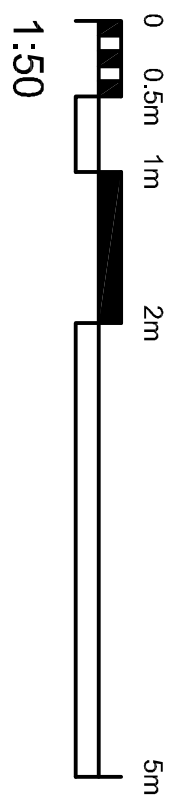

Rev	Description	Date	Dr by	App by
original by ASN		date created 14.02.22	Approved by	MS

AHR Building Consultancy Ltd
5th Floor
55 Princess Street
Manchester
M2 4EW
United Kingdom

T +44(0)161 8287900
E manchester@ahr.co.uk
www.ahr.co.uk

**Shrewsbury Roman Catholic Diocesan
Trustee Registered**

project
St. Paul's Catholic High School , Wythenshaw
Modular Classrooms

Modular Building Plan and Elevations

project number	scale	
2020.00012.038	1:50	@A1
drawing number	rev	issue status
St_P_20.001		Planning

This drawing is to be read in conjunction with all related drawings. All dimensions must be checked and verified on site before commencing any work or producing shop drawings. The originator should be notified immediately of any discrepancy. This drawing is copyright and remains the property of AHR.