



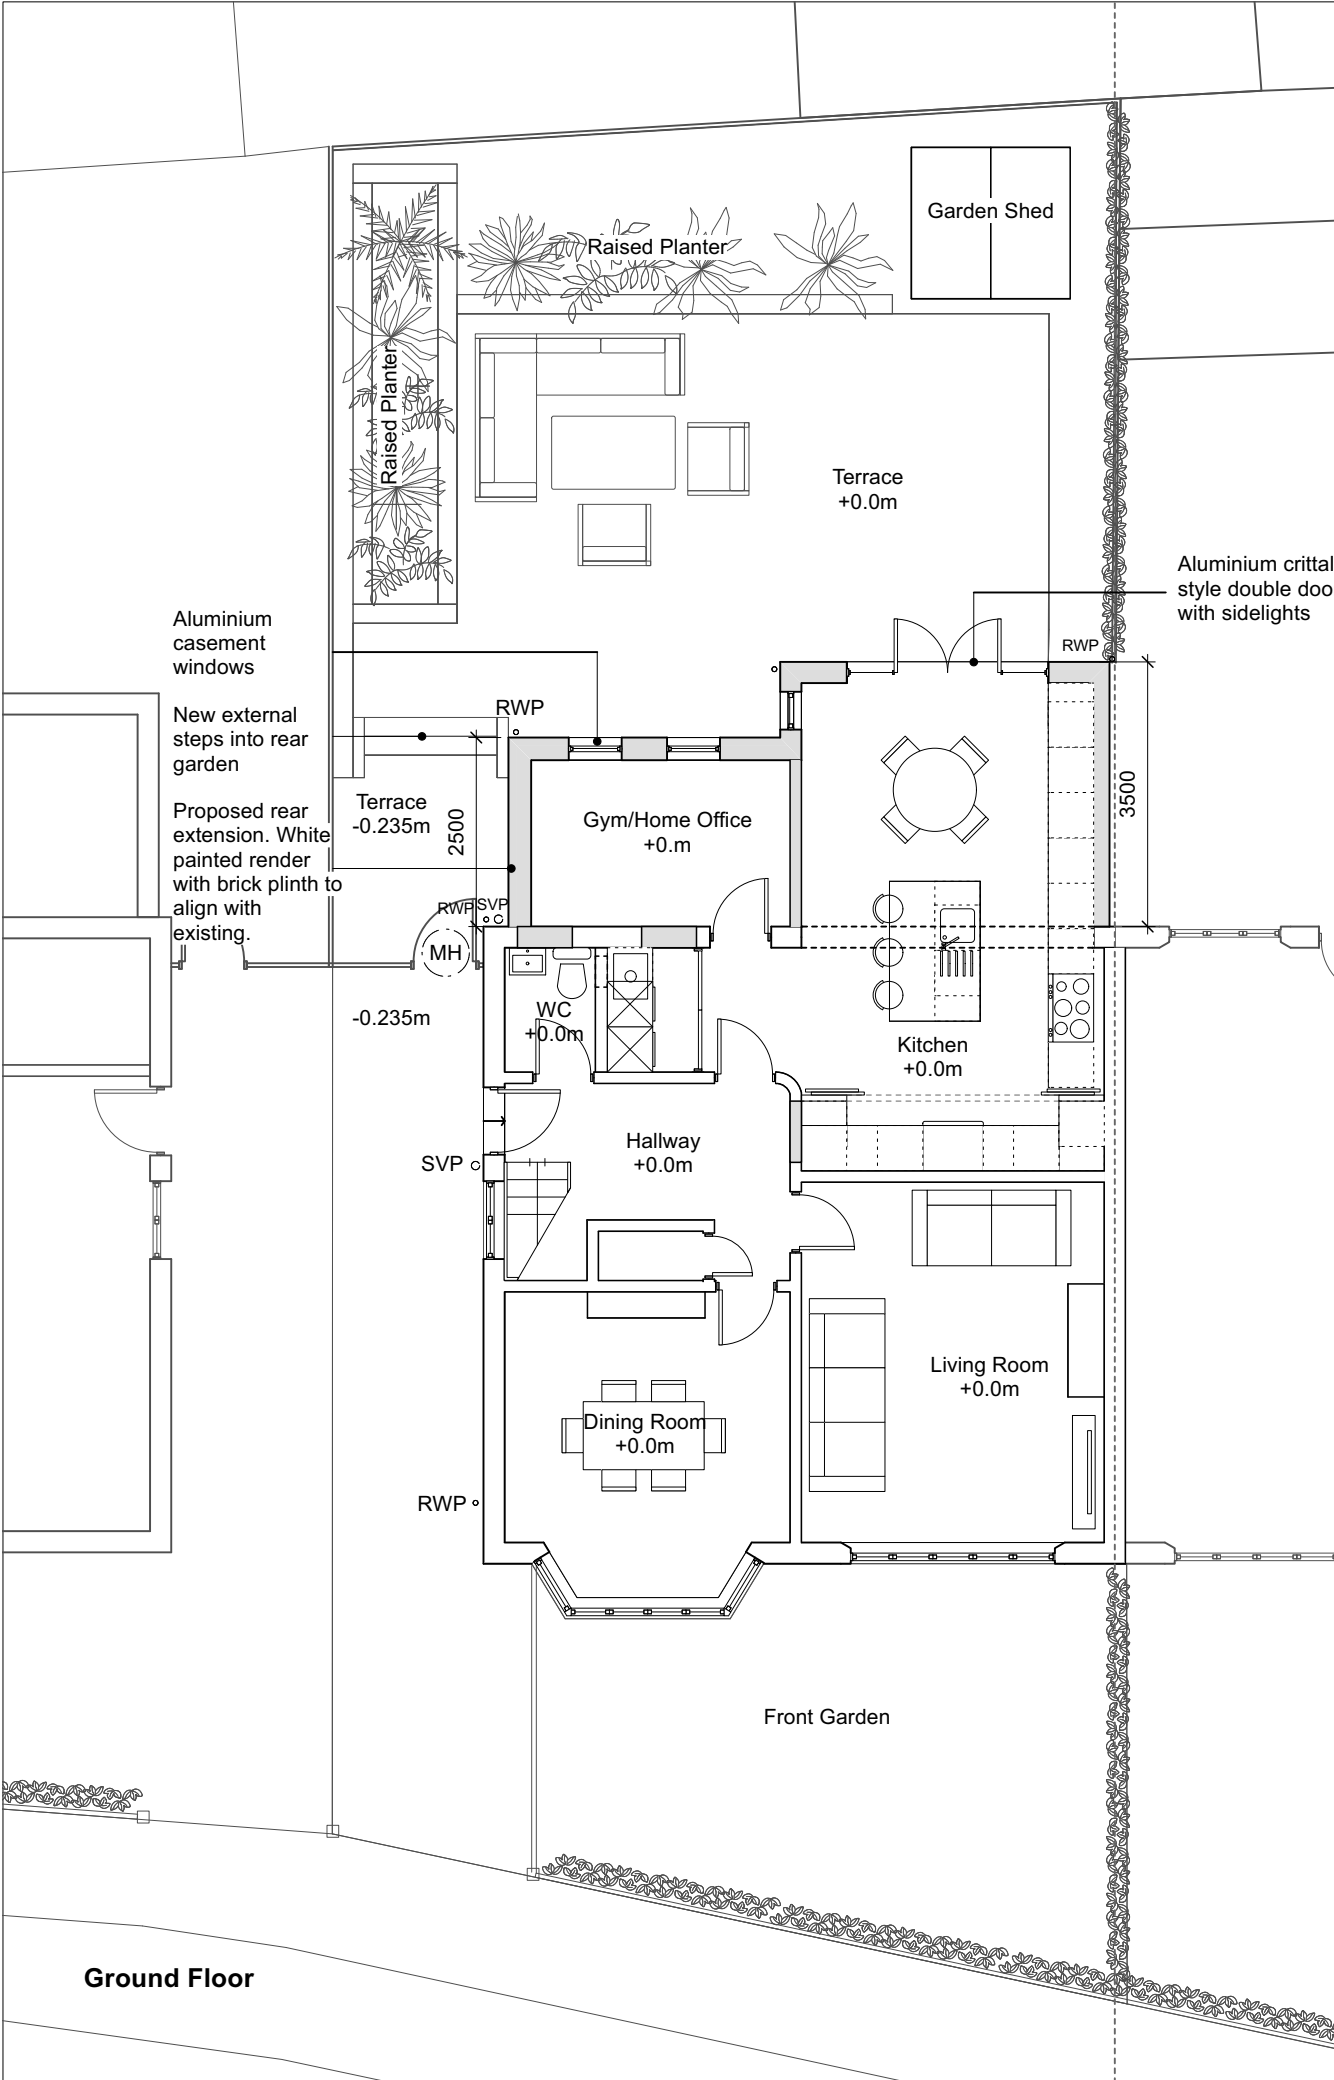


Ground Floor

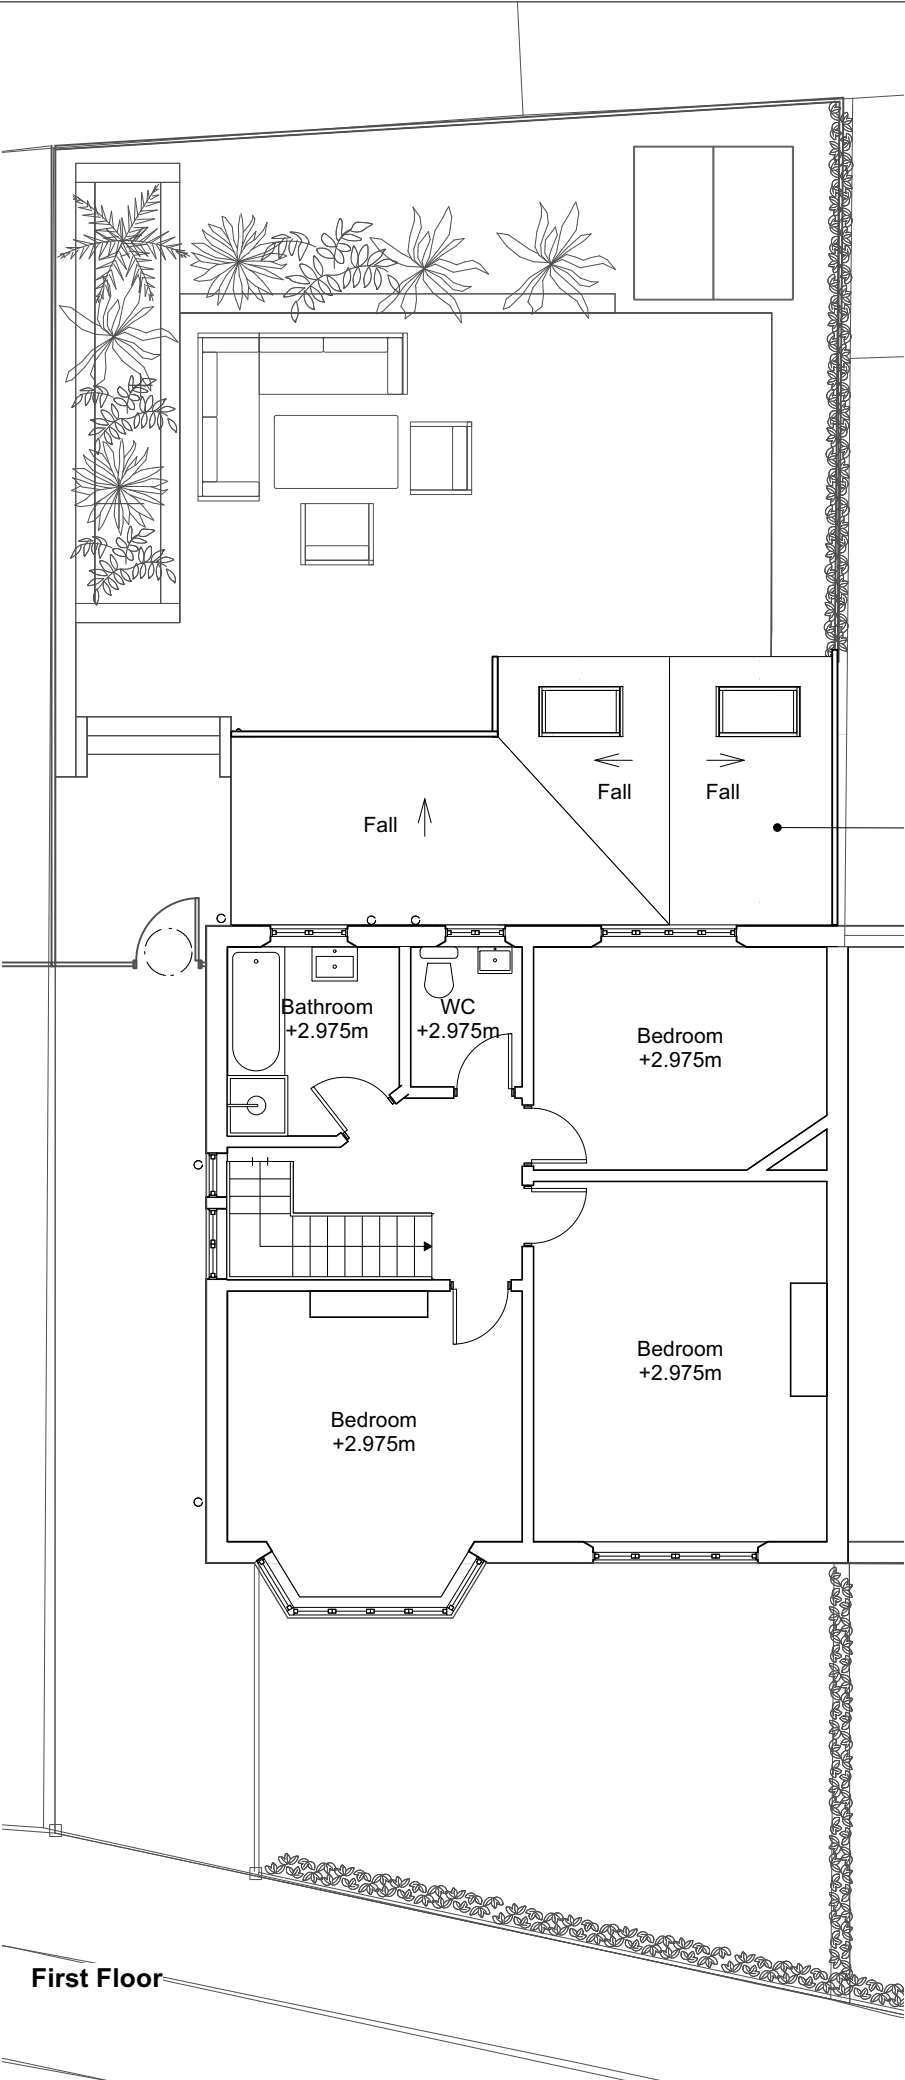

First Floor

© Darwent Architecture Ltd. This drawing must not be copied or reproduced without consent. Unless marked as such, this drawing should not be used for Tender or Construction purposes. Figured dimensions only are to be taken from this drawing. Contractor to check all dimensions and levels on site prior to commencement and inform architect in writing of any inaccuracies to drawings. All contractors are to be responsible for taking and checking all dimensions relative to their work. All noted dimensions are in millimetres unless stated otherwise. To be read in conjunction with all other consultants' drawings, specifications and schedules. In the event of uncertainty, please consult the Architect.

0 1 2 3 4 5 M

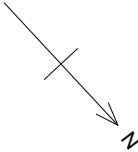

25° pitched clay
tiled roof with
rooflights.

darwent architecture ltd ©

Trafalgar House, 5-7 High Lane, Chorlton-Cum-Hardy, Manchester, M21 9DJ
The Island, Castleton, Hope Valley, Derbyshire, S33 8WN
info@darwentarchitecture.co.uk
Company number: 8246259

t (0161) 8813031
t (01433) 695560

PROJECT 97 Claude Road, Chorltonville, Manchester, M21 8DE			
CLIENT Andy and Cathryn Dorn			
DWG. NO. 353_PL006	Proposed Plans	REVISION -	DRAWN BY CJ
DATE November 2021	ISSUE Planning Issue	SCALE 1:100@A3	