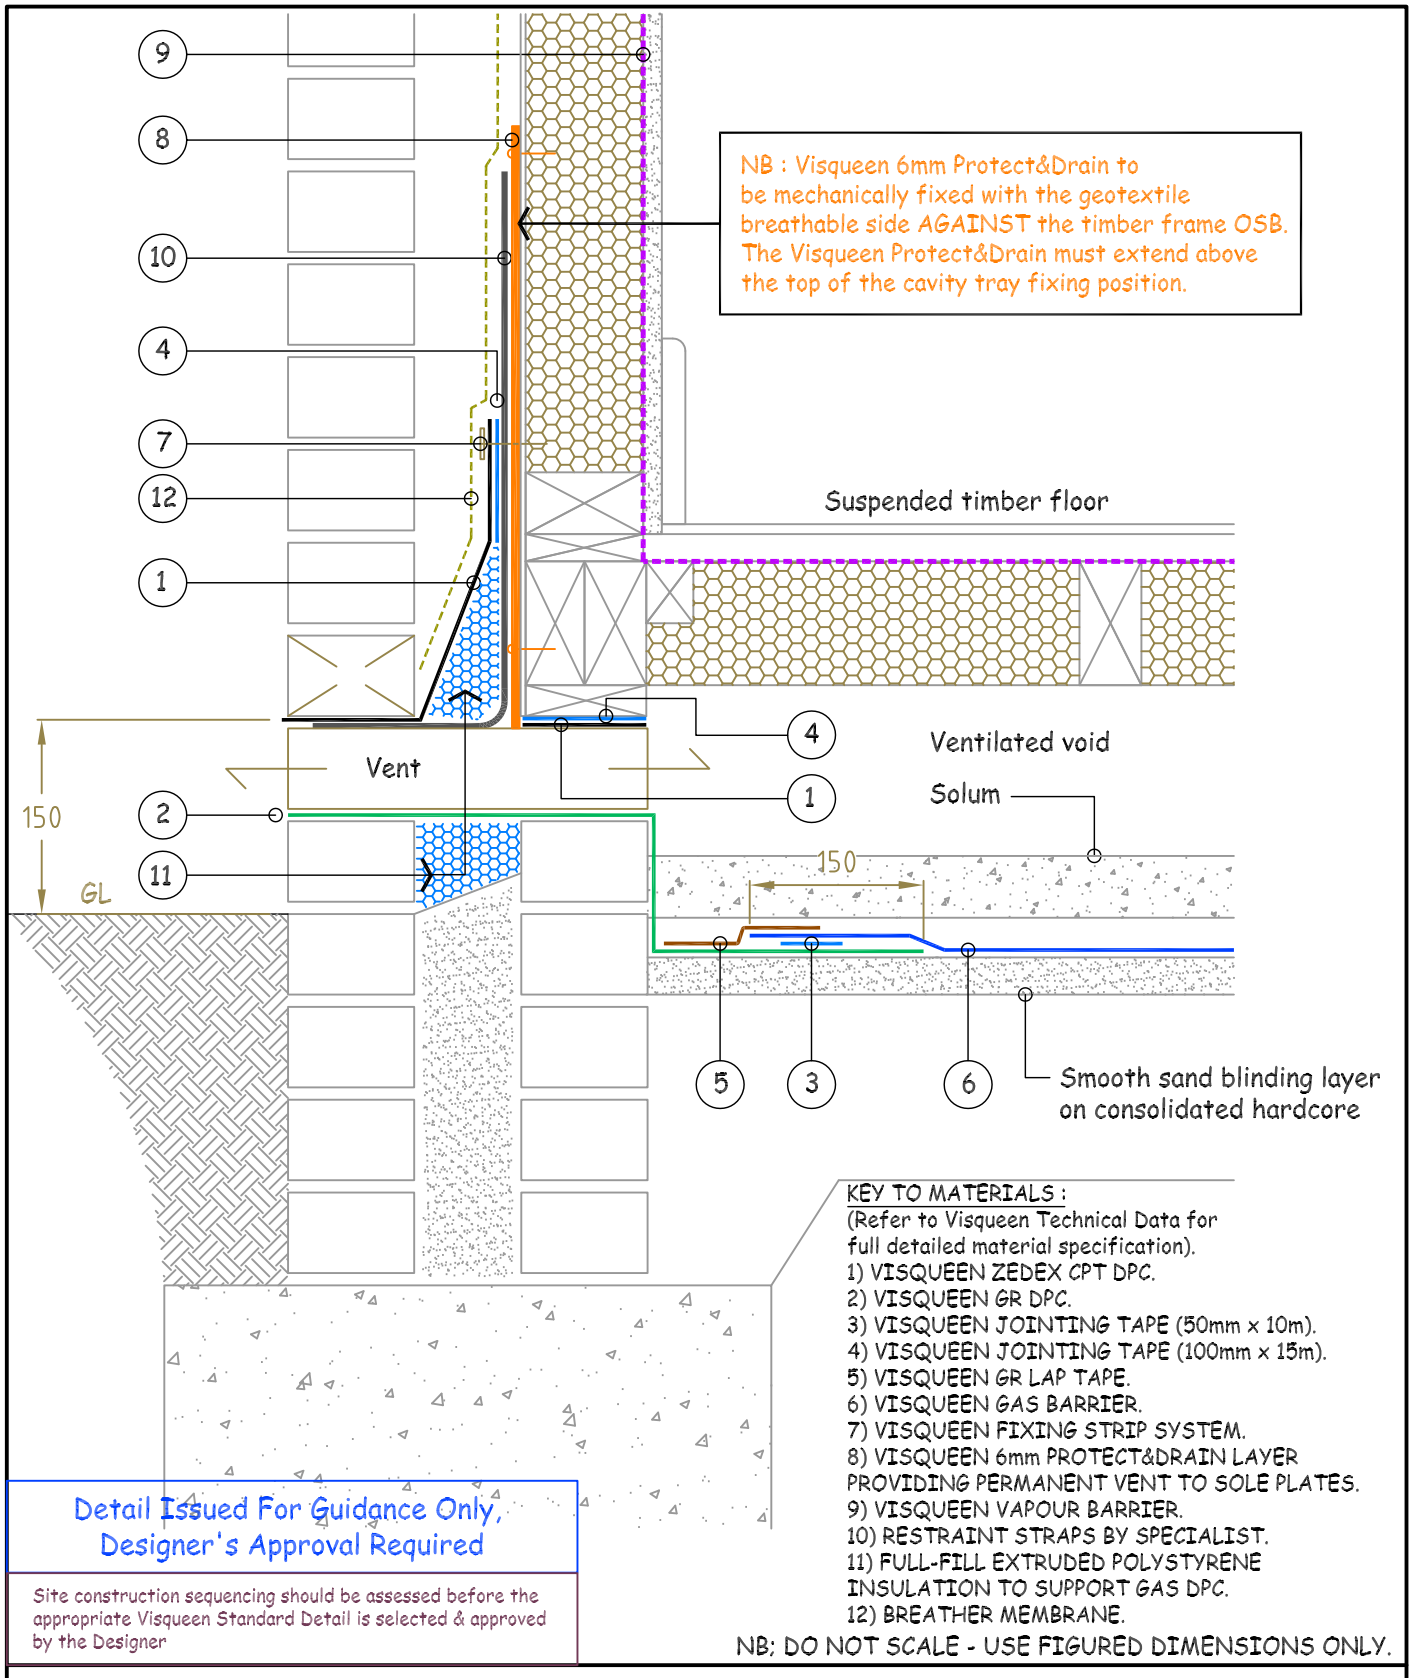


KEY TO MATERIALS :
(Refer to Visqueen Technical Data for full detailed material specification).
1) VISQUEEN ZEDEX CPT DPC.
2) VISQUEEN GR DPC.
3) VISQUEEN JOINTING TAPE (50mm x 10m).
4) VISQUEEN JOINTING TAPE (100mm x 15m).
5) VISQUEEN GR LAP TAPE.
6) VISQUEEN GAS BARRIER.
7) VISQUEEN FIXING STRIP SYSTEM.
8) VISQUEEN 6mm PROTECT&DRAIN LAYER PROVIDING PERMANENT VENT TO SOLE PLATES.
9) VISQUEEN VAPOUR BARRIER.
10) RESTRAINT STRAPS BY SPECIALIST.
11) FULL-FILL EXTRUDED POLYSTYRENE INSULATION TO SUPPORT GAS DPC.
12) BREATHER MEMBRANE.

NB; DO NOT SCALE - USE FIGURED DIMENSIONS ONLY.

Detail Issued For Guidance Only, Designer's Approval Required

Site construction sequencing should be assessed before the appropriate Visqueen Standard Detail is selected & approved by the Designer

VISQUEEN GAS BARRIER

Visqueen Building Products
Contact Technical Support :
t : 0845 302 4758
f : 0845 017 8663
e : enquiries@visqueenbuilding.co.uk
www.visqueenbuilding.co.uk

Project: Timber Frame Standard Detail : Suspended Timber Floor / Ventilated Sole Plate.

Drg No.- TFS-GB-11.	Date.- 09/11.	Scale.- NTS.	© COPYRIGHT RESERVED.