

Kingsley Road, Manchester- Hard and Soft Landscape Scheme- General Layout - Scale 1/250 @ A3



KEY
General

Proposed Development Footprints (Dwellings)

Principal Entrance/ Exit to Buildings

Secondary Entrance/ Exit to Buildings

Surfacing to Access and Car Parking

Tegula Surfacing- Tegula Trio, Colour Bracken by Tobermore or similar

Riven Slate or Maharajah Porcelain Paving. By CED or similar

Country Kerb. Concrete Kerb with granite aggregate by Tobermore or similar.

Features

Bin Stores

Fencing

Walls

Trees and Vegetation

New Tree Planting (See Annotation and Schedule)

New Hedgerow Planting (See Annotation and Schedule)

Ornamental Planting (See Schedules)


Amenity Grass

Drawing not for construction. Do not scale from drawing. Works to highway subject to engineers specification and approval.

Detailed Planting Layouts- Scale 1/50 @ A3 (Planting bed 1-7)
(See Drawing 02 for Planting Bed 8


Planting Bed 1-6

- Each bed planted with
- 9no. Deschampsia cespitosa 'Goldtau'
 - 10nr Allium 'Purple Sensation', &
 - 20nr Narcissus 'Thalia'

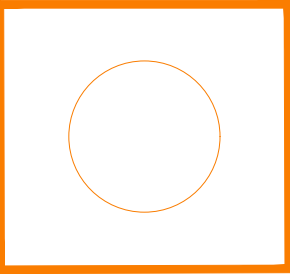

Planting bed to be mulch in 50mm depth 40-60mm purple slate.

#no. Hebe 'Mrs Winder'

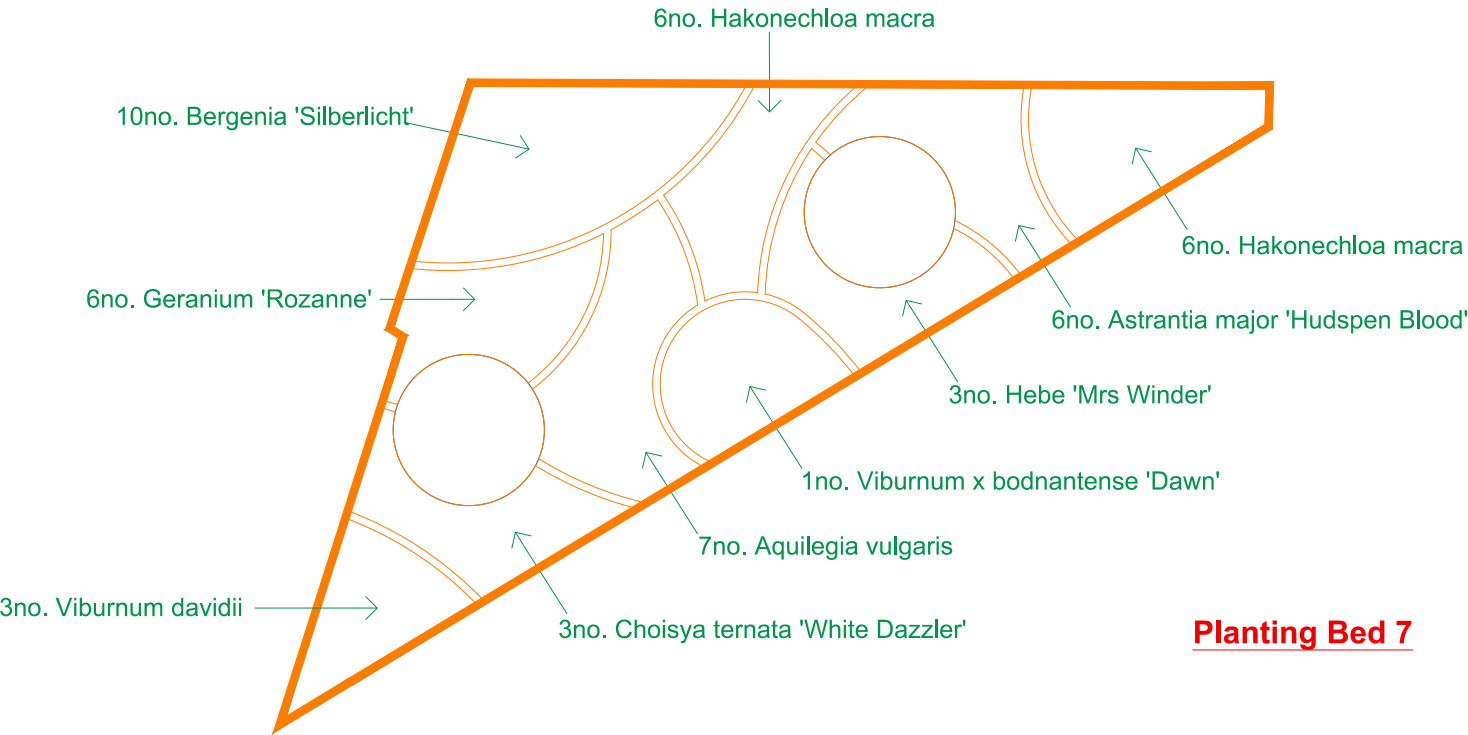

FOR PLANNING

Kingsley Road, Manchester

Hard and Soft Landscape
General Layout Plan

SCALE: As shown DATE: May 21

DRAWING: M638/KRM/LAND/01A

