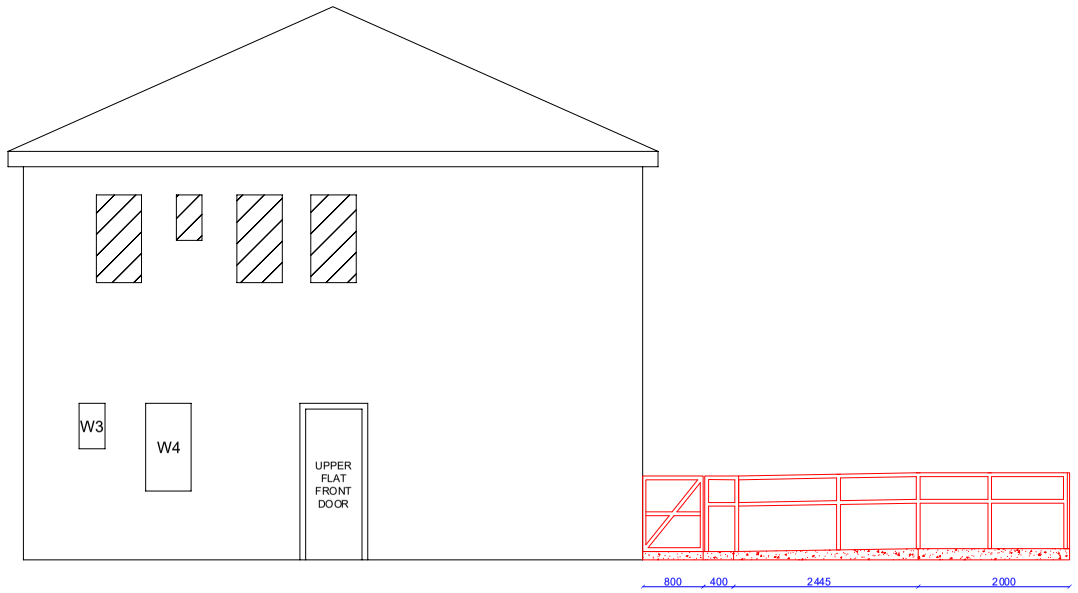

LEFT GABLE ELEVATION

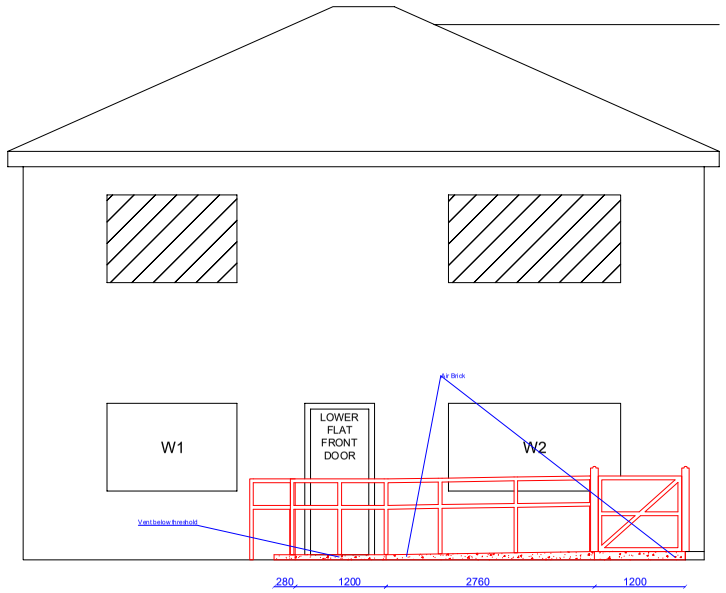

FRONT ELEVATION

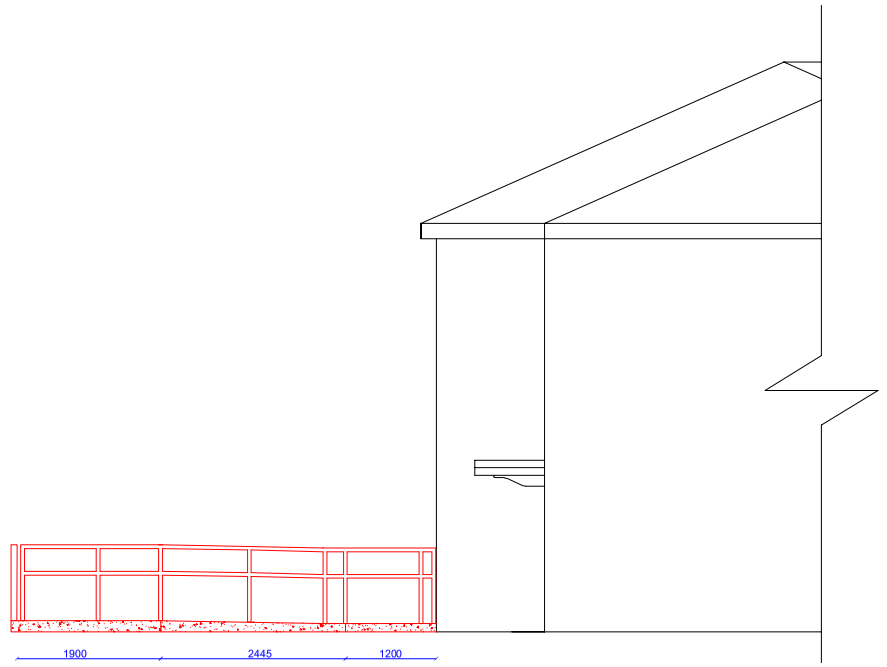

RIGHT GABLE ELEVATION

ENSURE THE VENTS TO THE THRESHOLD AND BRICK VENT REMAIN OPEN TO FLOWING AIR (extend if required).

Install 1200mm wide ramp with painted steel handrails and gates.

1200mm X 1900mm level platform to highway entrance. 1200mm X 1200mm Level platform to property entrance.

Step and gate to be installed to level platform to property entrance.

Handrail to protrude 300mm further than step to meet regulations.

Overall level distance from Highway to house floor level approx. 150mm.

Northwards Housing North Manchester's Council Homes	Address: 28 Nevin Road M40 3PE	Contact details: Jean Ashton, 07787505600	
	DWG: Elevations	Revision:	
	Scale: 1:100 @ A3L	House type: 3073LGB	Date: Jan 2022	Drawn By: OVc