


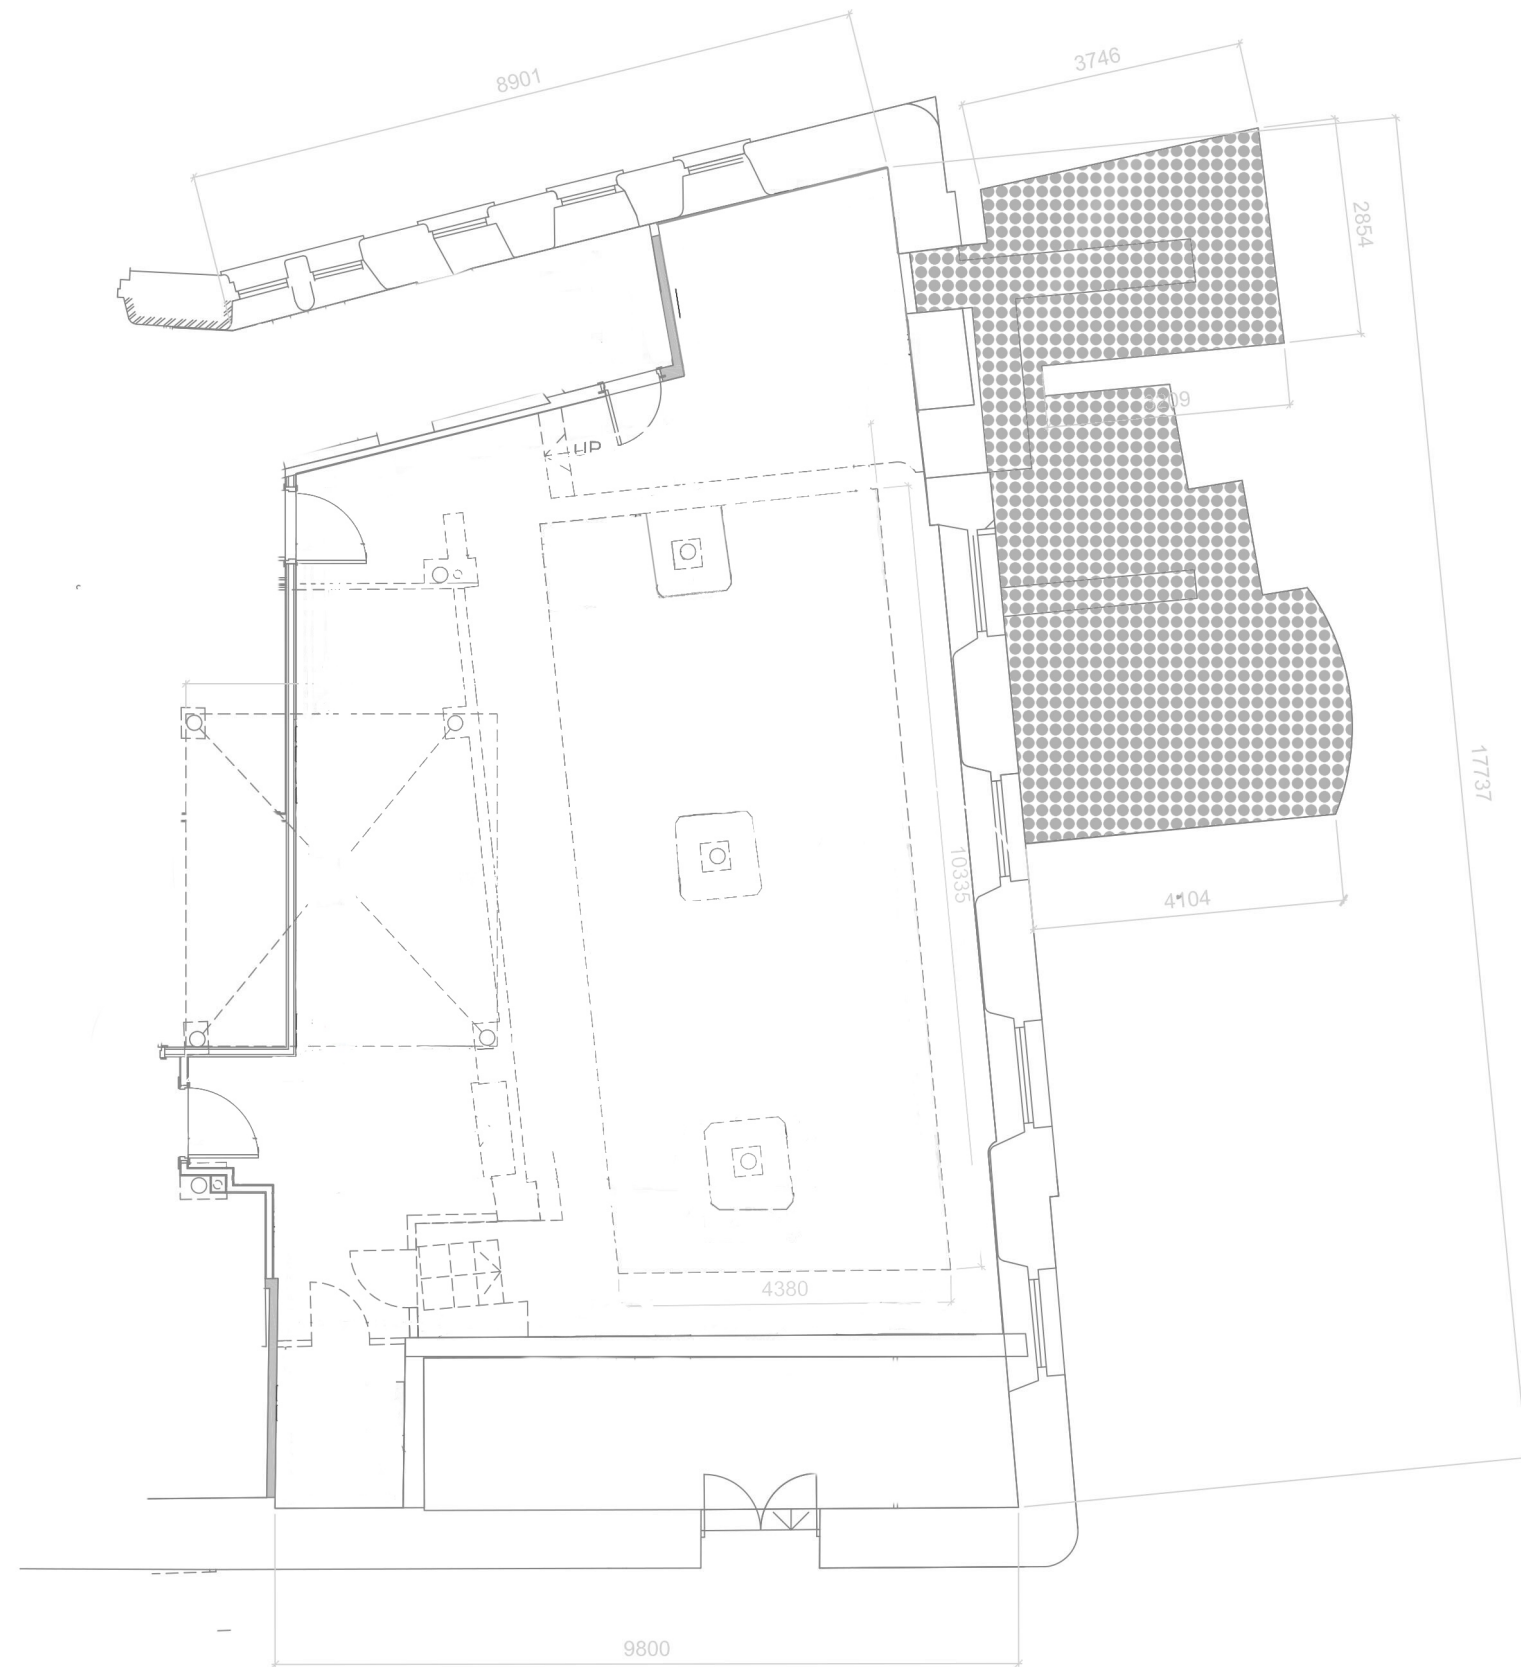

KEY



NOT IN DEMISE

THE SHALLOWS

25/06/2021

Rebecca De Cadorette

SCALE

1:100

Printed at A3

LOCATION:

ADDRESS: 74 PRINCESS ST MANCHESTER M1 6 JD

NOTES

This plan is an indication of position not an accurate M&E technical specification and not for direct construction purposes.