

Standard details are indicative only and must be read in conjunction with the specification, BBA certification and other relevant approvals and standards

Property of alsecco uk, may not be reproduced or amended without written permission.
No liability will be accepted for amendments made by persons other than alsecco.


The Contractor is to check and verify all building and site dimensions, before work commences.

The Contractor is to comply in all respects with current Building Legislation, British Standards, Building Regulations etc, whether or not specifically stated on this drawing.

This drawing is not intended to show details of foundations, ground conditions or ground contaminants.


Notes

- Details with a green Light attributed fully insulate the thermal path through the external wall construction and provide a high level of confidence that condensation will not occur at this detail junction as a result of the application of the EWI system - the detail should still be considered in the context of the property and current ventilation by the EEM Designer.

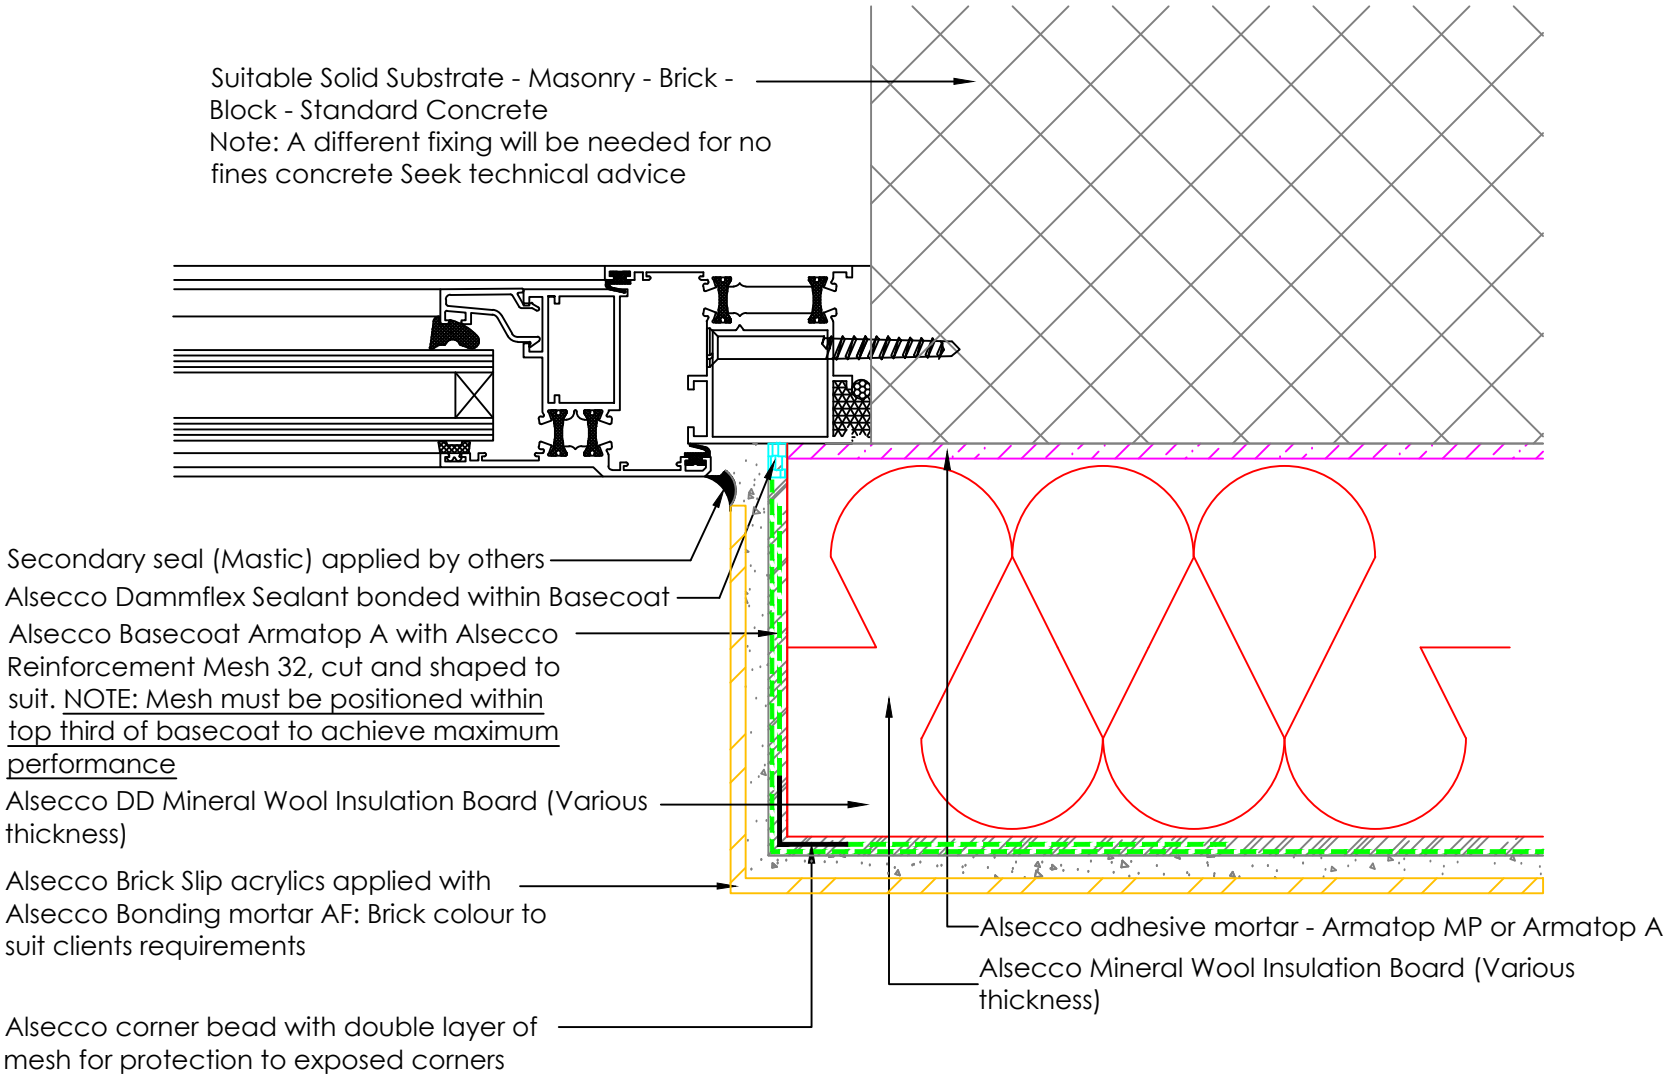

NOTE: Ensure specified insulation is taken over the window frame by 15-20mm

Revisions	Date	Amendment	Name
-----------	------	-----------	------

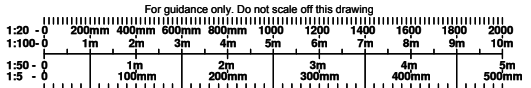

Whitebridge Way | Stone | Staffordshire | ST15 8JS
T 01785 818 998 F 01785 818 144
E technical@alsecco.co.uk W www.alsecco.co.uk

Client: STANDARD DETAILS

Project: STANDARD DETAILS

Title: WINDOW REVEAL DETAIL

Status: Construction Checked: MPR
Drawn: SJG Date: 01/01/2019 Scale: NTS @A3

Job No: 0000000 Drg No: HR-EC400A-SOL-004 Rev: