




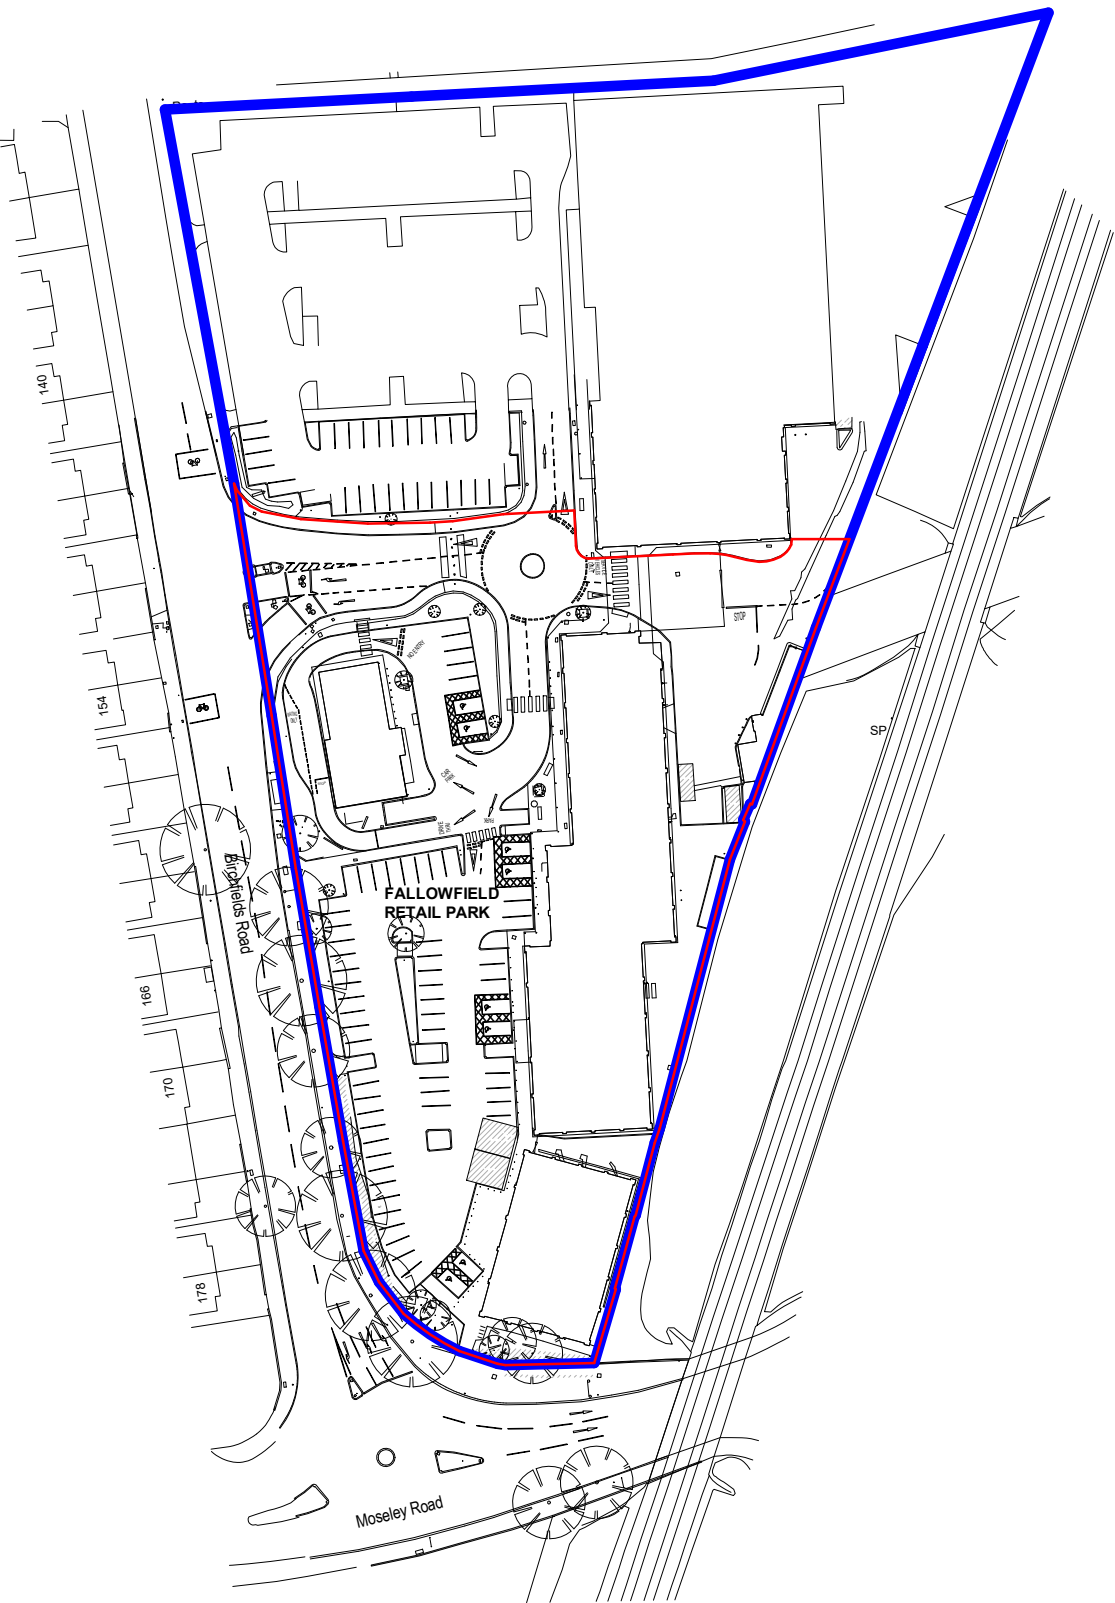

Ordnance Survey, (c) Crown Copyright 2020. All rights reserved. Licence number 100022432

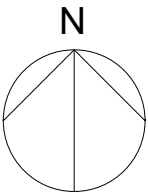

Architects are to be notified of any discrepancies.
Contractors must check all dimensions on site.
This drawing is subject to copyright laws and is for use on this project only.
This drawing is to be used solely for the information as titled only.
For other information refer to the latest revision of any cross referenced drawings.
To be read in conjunction with relevant design standards/protocols

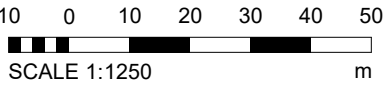

This is a colour drawing. In order to ensure any subsequent reproduction is viewed correctly it should be printed in full colour.

BOUNDARY SCHEDULE			
	BOUNDARY	ACRES	SQM
	SITE APPLICATION BOUNDARY	2.23	9033.87
	OVERALL RETAIL PARK BOUNDARY	4.50	18204.76

C1	Planning issue	09.04.21	DM	JM
P1	First issue	09.10.20	DM	JM
Rev	Description	Date	Drm	Ckd

Status
PLANNING



SMALLEY MARSEY RISPIN

ARCHITECTS

Floor 2 The Exchange Station Parade Harrogate HG1 1TS
01423 707 757 admin@smrarchitects.co.uk

Project
Fallowfield Retail Park

Client



Drawing Title
SITE LOCATION PLAN

Proj Ref	Origin	Zone Level	Type Role	Num	Status	Rev
- - - 7397 - SMR - 00 - XX - DR - A - 2001 - A3 -C1						

SMR Job Ref	Sheet	Scale	Drawn
7397-00-2001	A3	1 : 1250	DM