
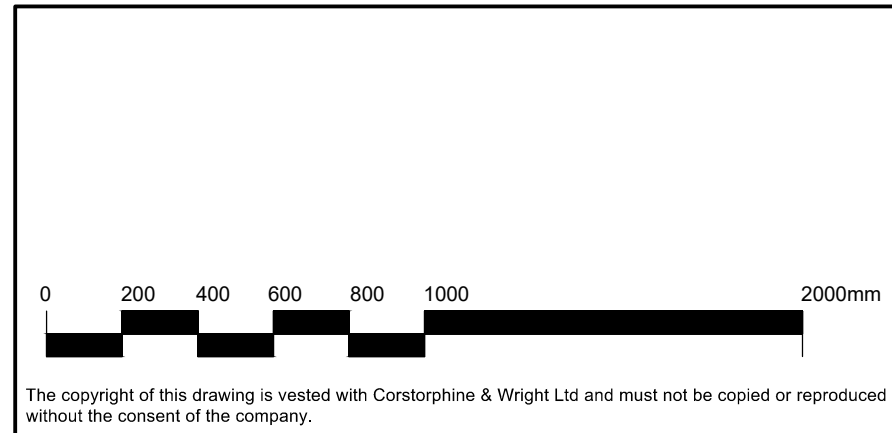
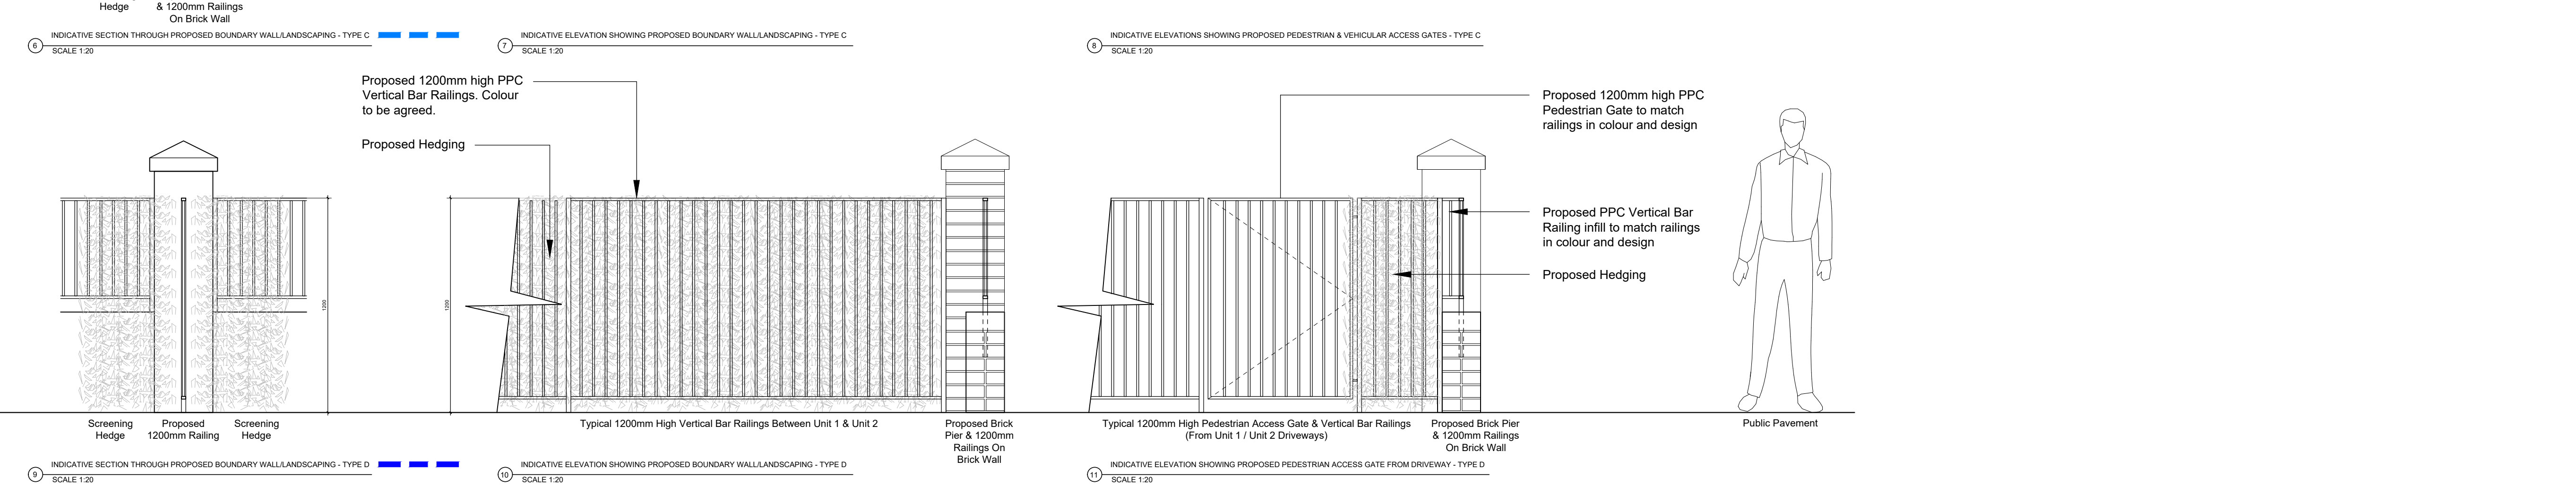
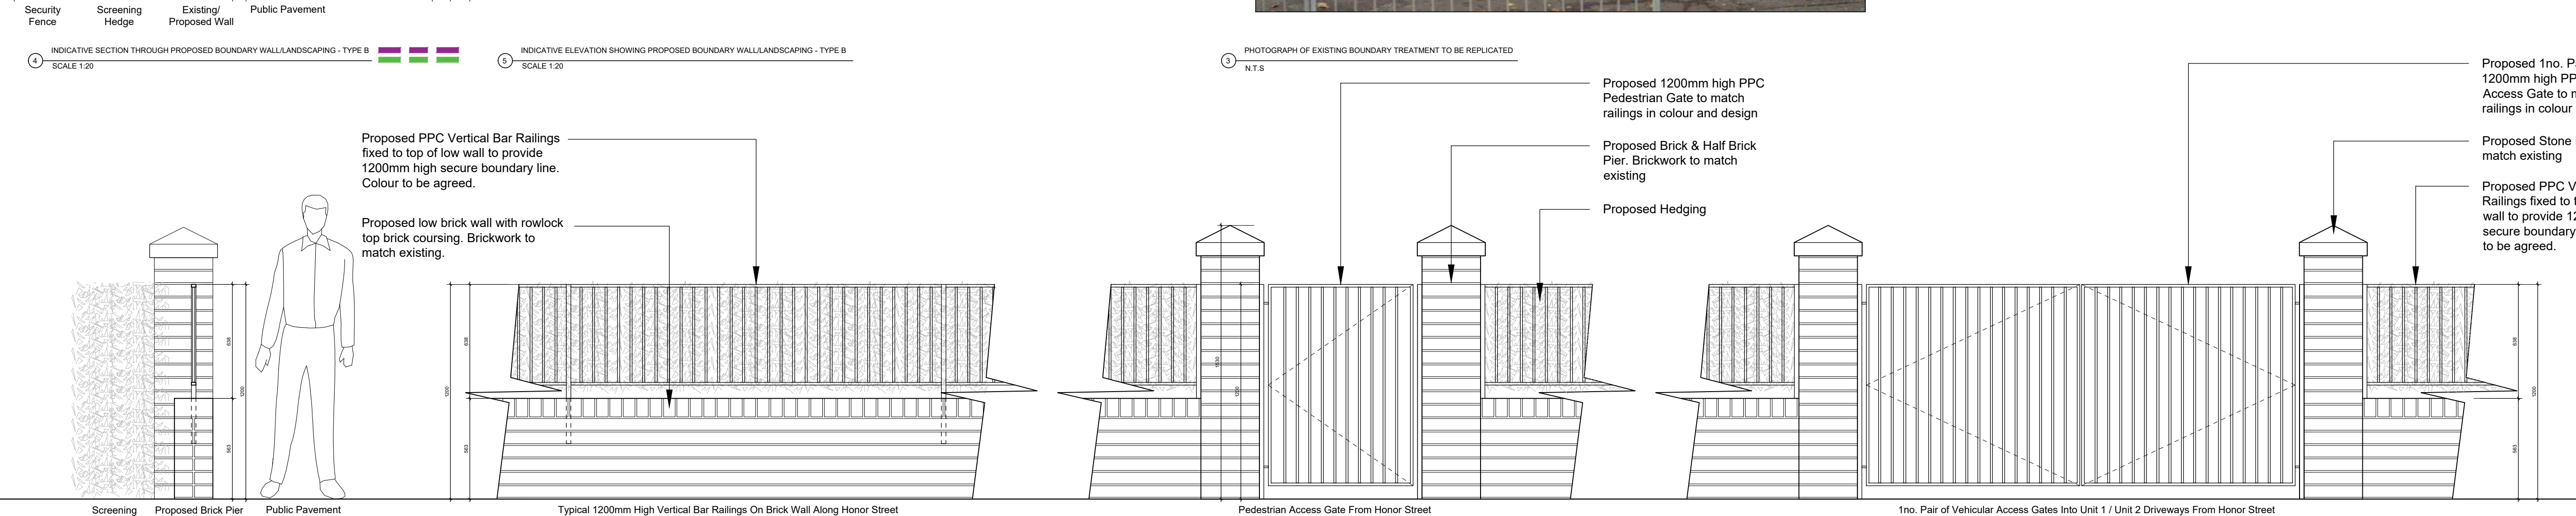
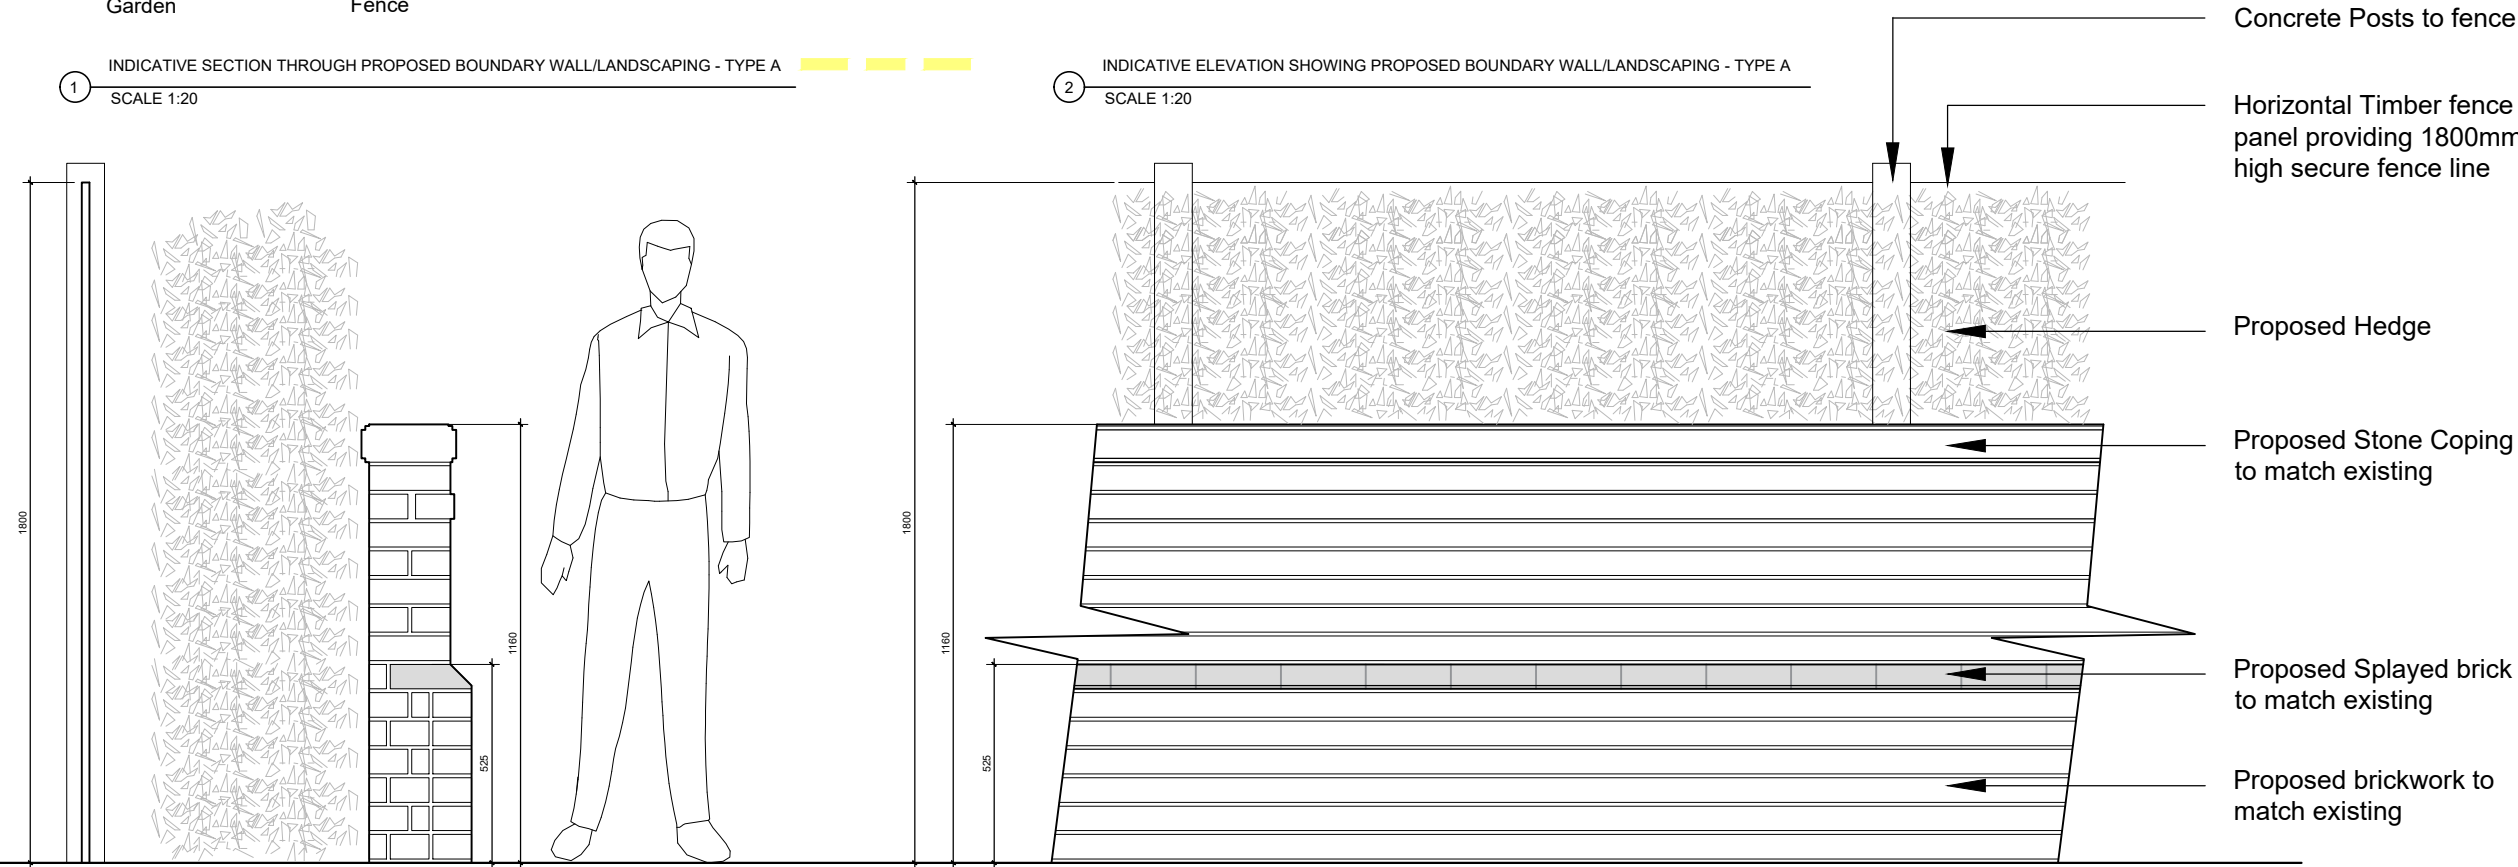


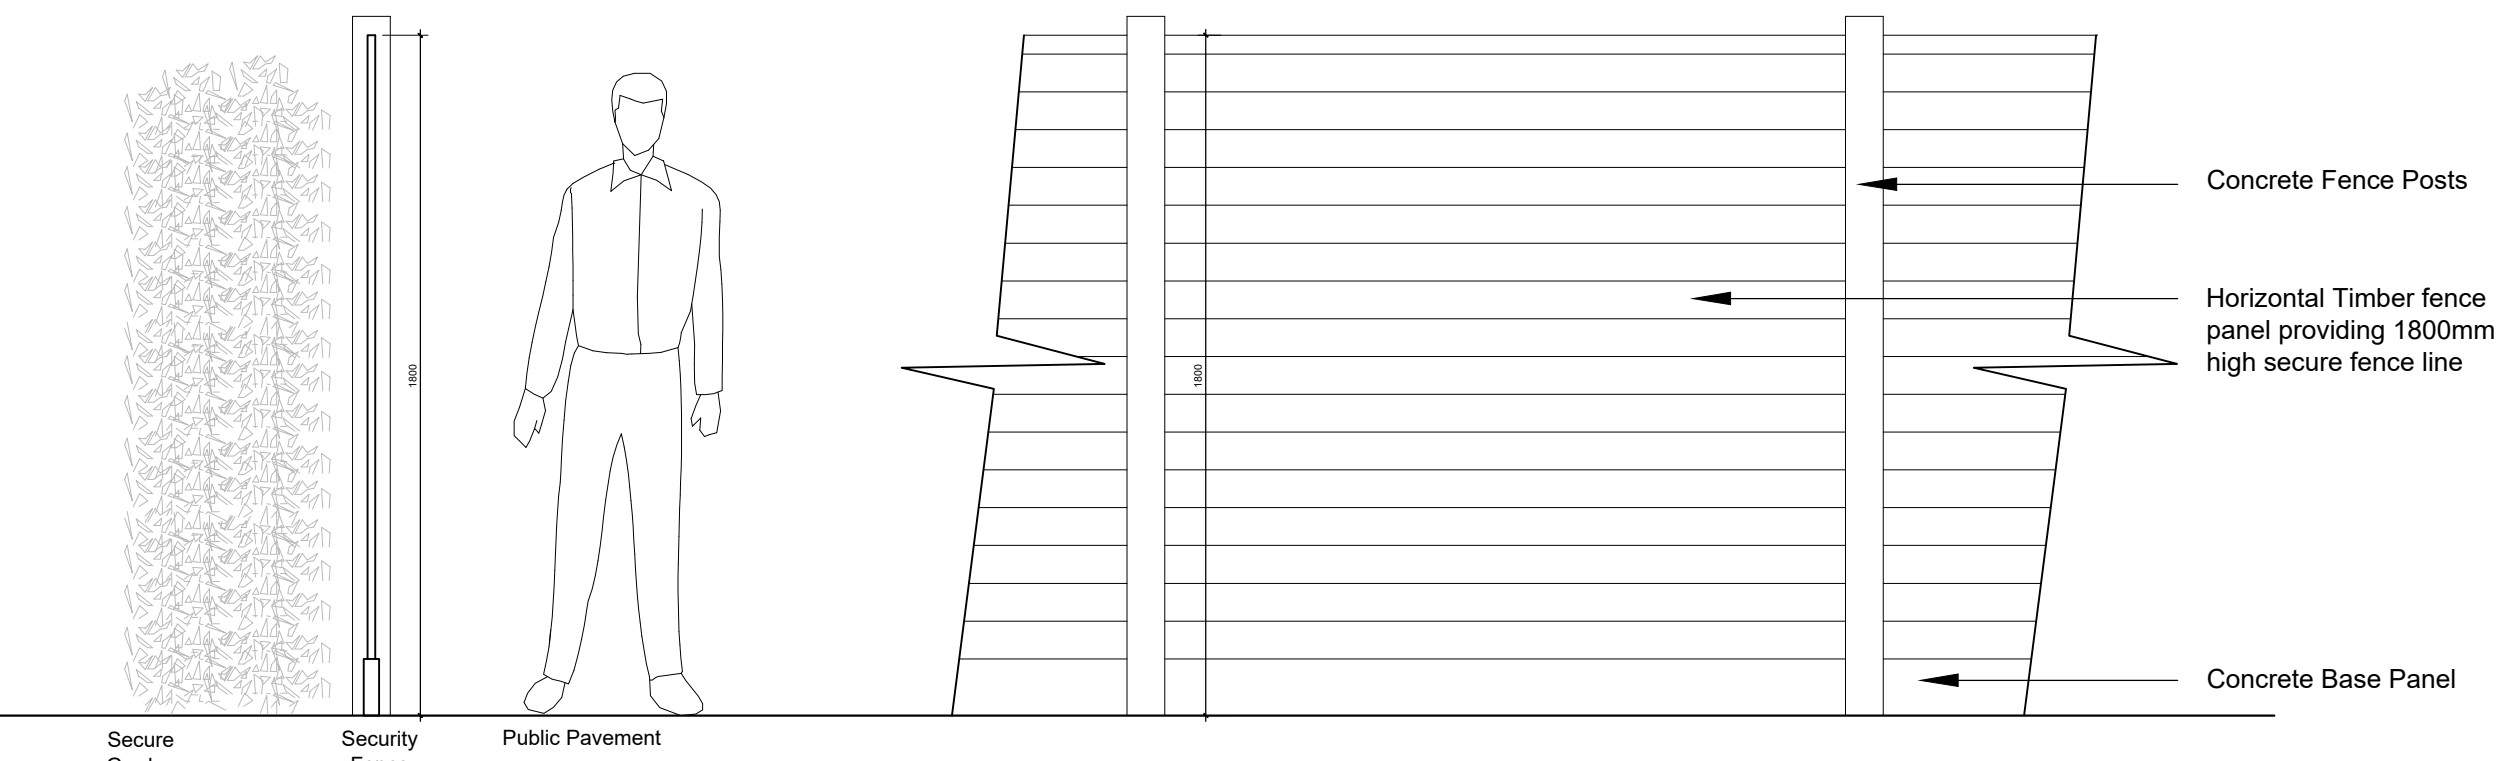

Rev.	Description	Date	Drawn	Chk.

Client
ZENO LIMITED

Project
DICKENSON ROAD
MANCHESTER

Drawing Title
PROPOSED INDICATIVE BOUNDARY TREATMENT DETAILS

Drawing Status
PLANNING

Corstorphine & Wright

Manchester Studio
The Stables, Paradise Wharf, Ducie Street, Manchester, M1 2JN
0161 272 8100
corstorphine-wright.com

Drawing No.
19584-0318

Drawn	Checked	Paper Size	Scale	Date
JAS	LM	A1	AS NOTED	28.06.2021

Revision
P-01