


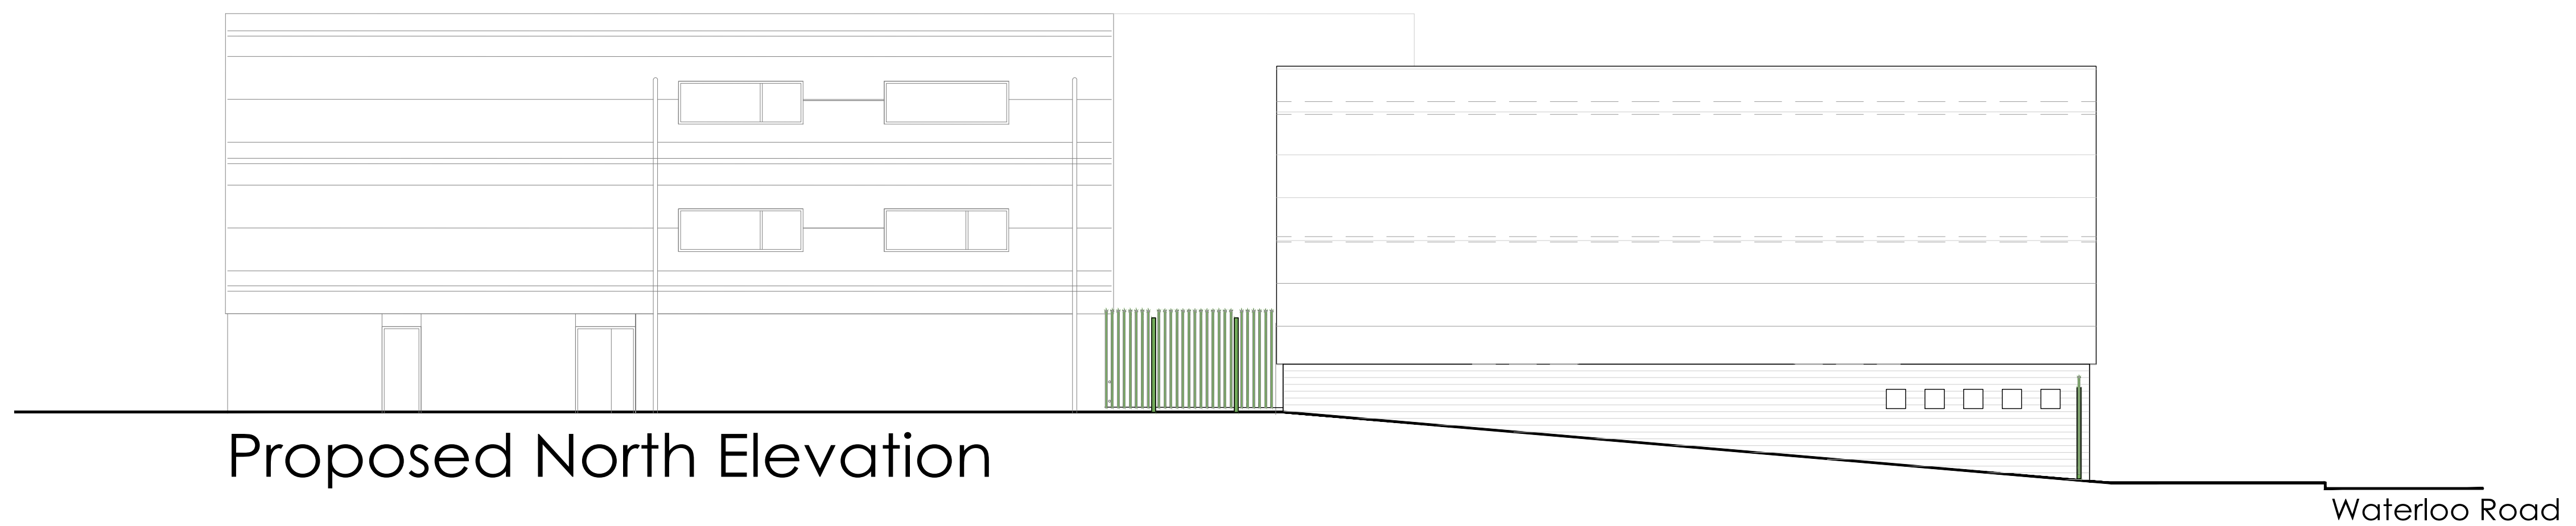

PROPOSED ELEVATIONS 1
102-104, WATERLOO ROAD, MANCHESTER M8 8AW

SCALE 1:100 @ A1

 FOB Design (UK) Ltd 72A Water Lane, Wilmslow, Cheshire. SK9 5BB 01625 251644 office@fob-design.com www.fob-design.com		REV		DATE	DRAWN BY
		E			
Copyright of fob design (UK) Ltd, all rights reserved. No information contained within this drawing remains the property of fob design. The information should not be reproduced in whole or part or modified without written consent of fob design. No information within this drawing should be modified or disclosed or passed onto third parties without written consent of fob design. Do not scale from drawing.					
102-104, WATERLOO ROAD, MANCHESTER M8 8AW PROPOSED WHOLESALE RETAIL WAREHOUSE					
Drawn	NP	Status	SK	Date	jun 21
Checked	DPP	Original	A3	Scale	1:100@A1
26213-PL 06					