
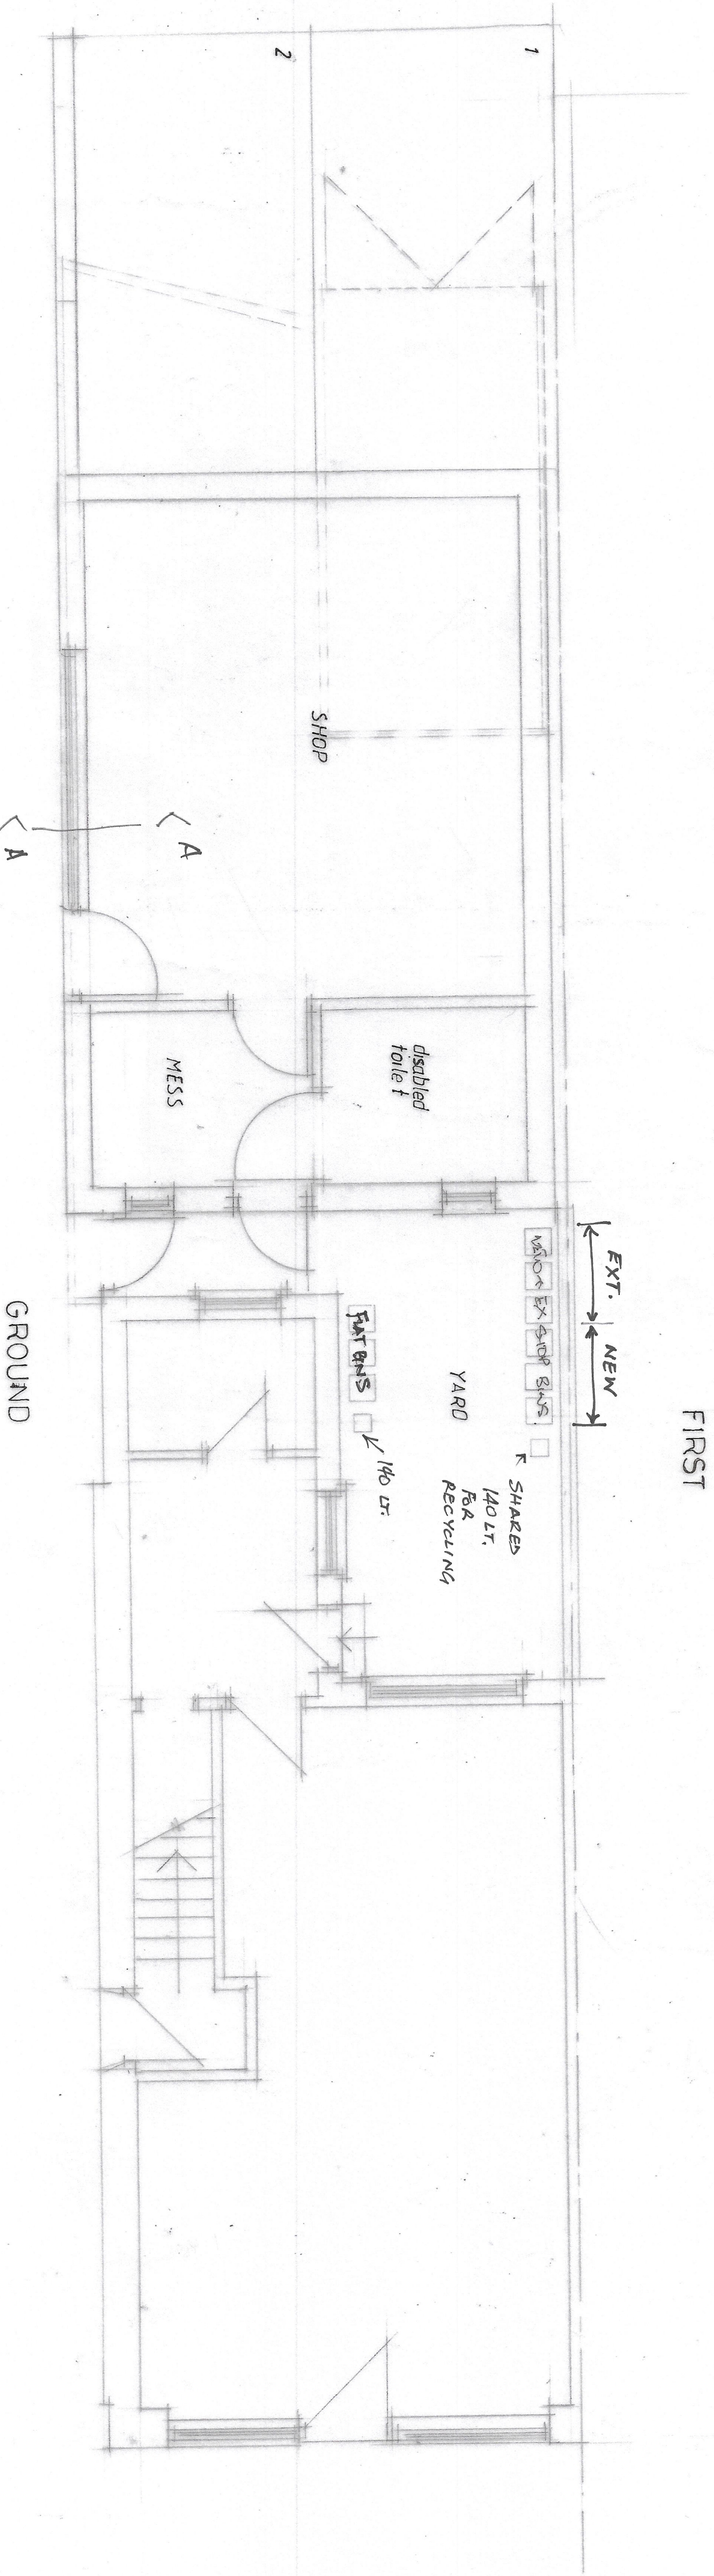
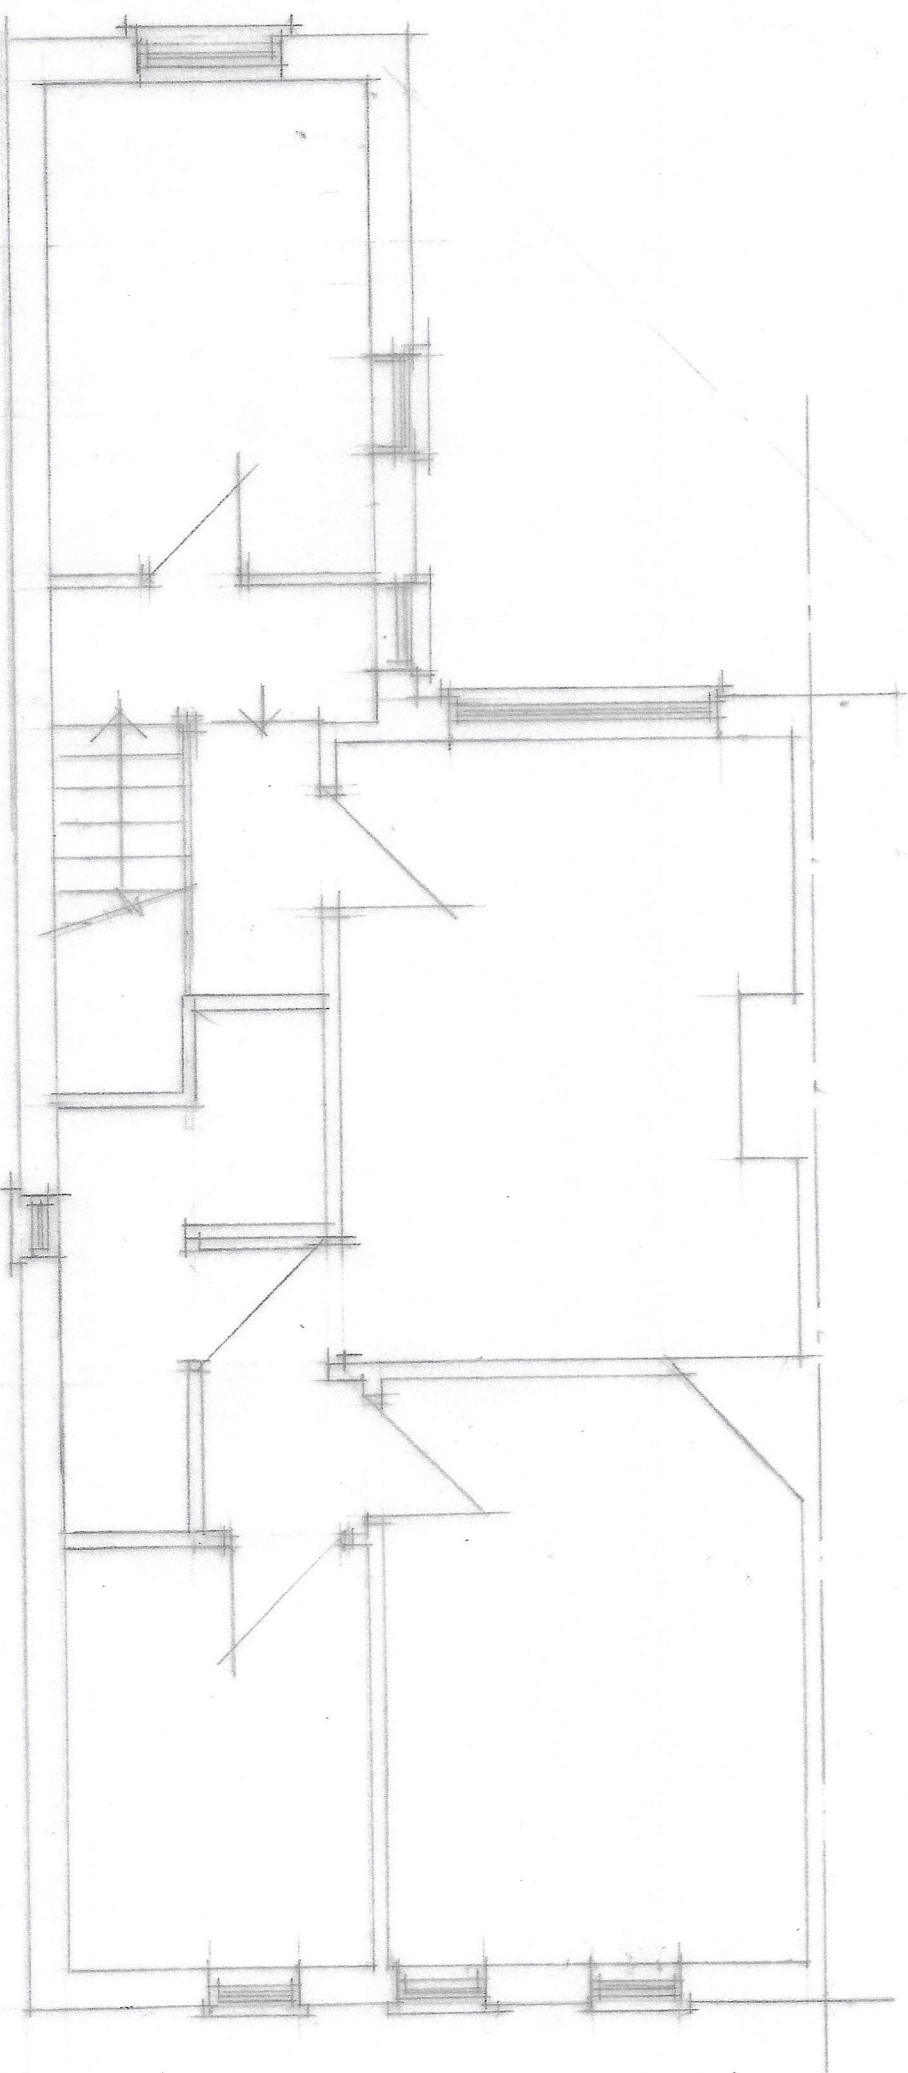


This drawing is sole copyright and should not be copied or reproduced without prior consent.
Do not scale off this drawing.
All dimensions are to be checked on site.

NOTES:

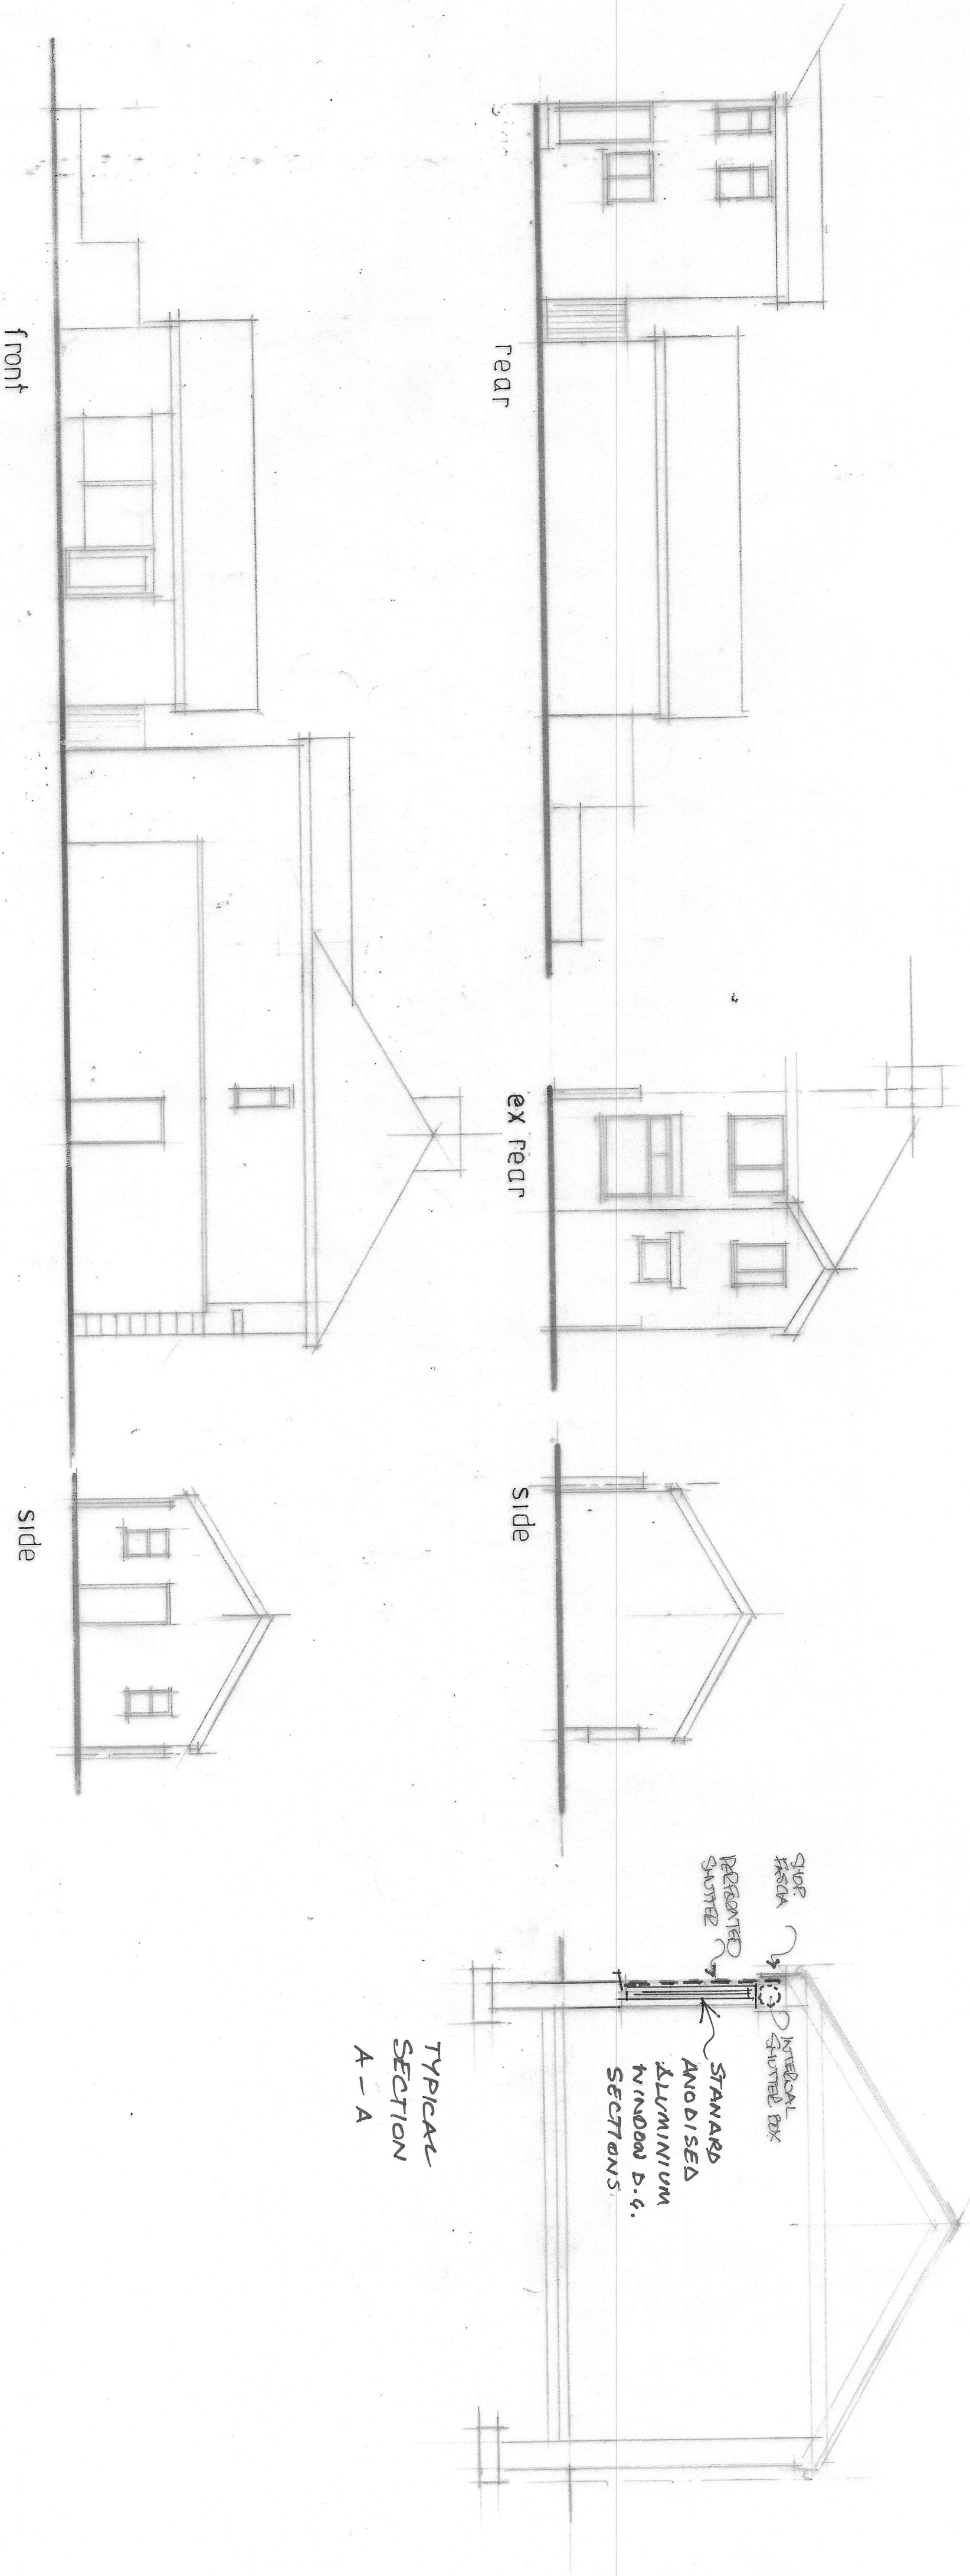

REVISION

CLIENT S MIAH
MS LIGHTBOURNE ROAD
MANCHESTER M40 2HU

JOB TITLE
PROPOSED NEW SHOP UNIT

DRG. TITLE
PLANS AND ELEVATIONS
AS PROPOSED

**HOLBOROW +
ORMESHER +
Limited**
**architectural &
interior design**

15 OVERTON CLOSE
MIDDLEWICH
CHESHIRE CW10 0PZ
phone: 07770 834939

SCALE	1	2	3	4	5	6	7
ORIGINAL							
REVISION	A						
DATE	22/02						
DRAWN	BMD						
CHECKED							
APPROVED							

SCALE 1:50 & 1:100 of A1

DRAWING NUMBER 2218 / 21 / 02