


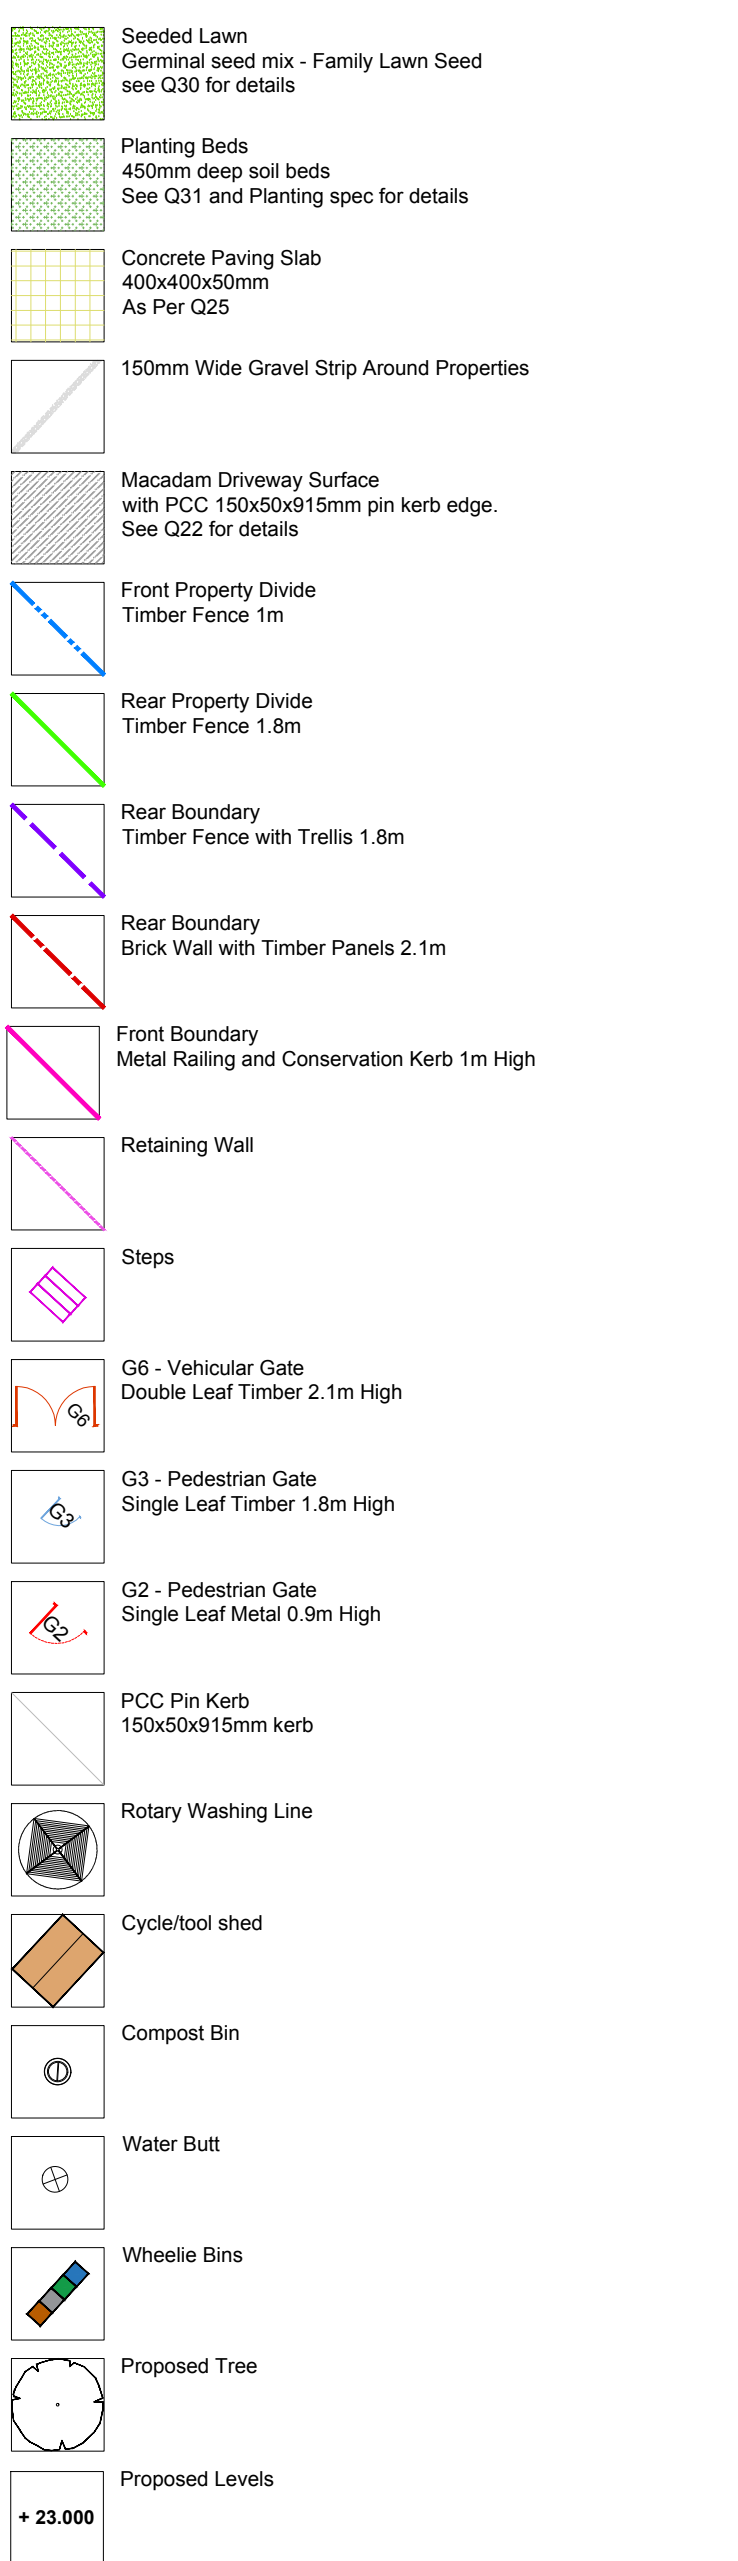

00	19.02.20	For Comment				LB	WGC	JG
Rev	Date	Detail				Make	Chk	App
☐	PLANNING	☐	DRAFT	☐	FOR COMMENT	☐	TENDER	☒ CONSTRUCTION

Project: Galliford Try Brunswick PFI

Title: Phase AD General Arrangement
and Planting Plan

Design: LB	Sheet Size - A1 (594mm x 841mm)
Drawn: LB	
Chk'd: WC	Date: 19.02.20
App'd: JG	Scale: 1:100

GILLESPIES

GILLESPIES LLP
Westgate House
44 Hale Road
Hale
Cheshire
WA14 2EX

T: 0161 928 7715
F: 0161 927 7680
E: admin.manchester@gillespies.co.uk

File Location	R:\M4976 Brunswick PB Stage\DRAWINGS\Layouts
---------------	--

Planting Species			
Total Density 4 per m ²			
BED MIX 1	Height (mm)	Pot Size (ltr)	Total
Hebe 'Green Global'	30-40	3ltr	18
Euonymus 'Silver Queen'	30-40	3ltr	34
Sarcococca confusa	30-40	3ltr	16
Lavandula 'Hidcote'	30-40	3ltr	18
Hebe 'Red Edge'	30-40	3ltr	34
Total			120

Tree Schedule					
Species	Height (cm)	Girth (cm)	Clear Stem (cm)	Root Condition	Quantity
Malas Evereste	300-350	10-13	min 201	Rootball	1
				Total	1