


Do not scale from this drawing. Work to figured dimensions only.
All information should be checked by the contractor site before work.
Any discrepancies should be reported to the architect or designer immediately.
All rights are reserved and are not transferable. Unauthorised reproduction of this drawing are not permitted.
Land registry title and ownership boundaries are produced by A+Z Studio using all reasonable endeavours. We cannot be held responsible for scale discrepancy of plans supplied to us.

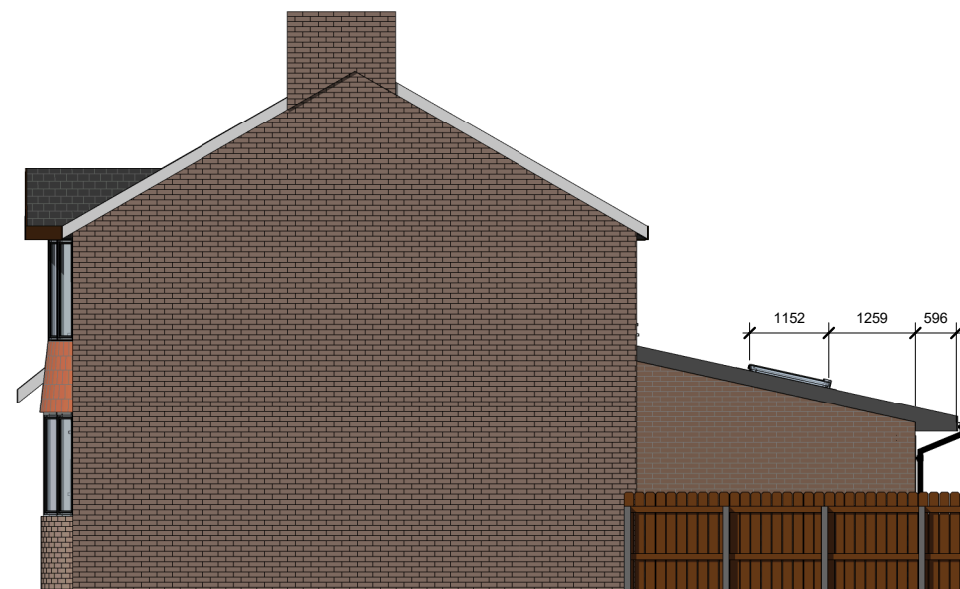

Scale 1:100 - Side Elevation



Scale 1:50 - Back Elevation

No.	Description	Date

IONIC
DESIGN

PROJECT Single Storey Rear Extension to 36
Hillcrest Drive

SHEET
Proposed Elevations

CLIENT Catherine Collinson

Date 24/01/2022	Project number P004	Scale (@ A3) As indicated
Drawn by AJ	DRWAING NUMBER CAT-EB-03-DD-02	REV
Checked by ZI		