

383900m

384000m

384100m




Arndale Centre

383900m


384000m

384100m

Crown Copyright and database rights 2021 OS Licence no. 100025568

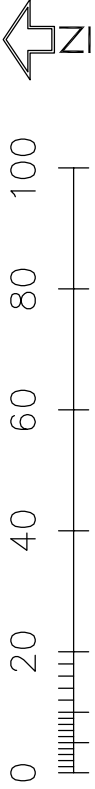


Scale 1:1250 @ A3

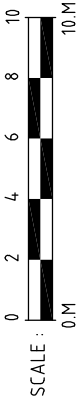


Scale 1:250 @ A3

As Existing:
BLOCK PLAN

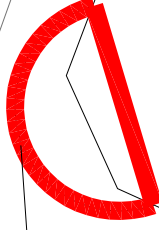

Signage to be applied
to the external surface
of the glazed frontage.

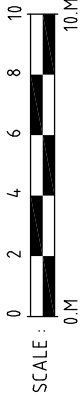

Scale 1:250 @ A3

As Proposed:
BLOCK PLAN



The InHaus Group
Architects & Interior Designers

89 Widdowgate
Leeds
LS17 7SE

Tel: 01422 881559
email: admin@inhausgroup.co.uk

Company Reg. No.: 12844388

Notes:-
This Drawing is copyright of InHaus Solutions and should not be reproduced without the written permission of InHaus Solutions. All drawings should be checked on site and any discrepancies notified prior to the commencement of work.

Revisions:

Client:-

THE MELLORS GROUP
NOTTINGHAM

Project:-

URBAN PLAYGROUND
UNIT 98 MARSDEN WAY
ARNDALE CENTER
MANCHESTER

Drawing Title:-

As Existing:
LOCATION PLAN
& BLOCK PLANS

Scale : 1:1000,250 @ A3

Date :

Drawn : InHaus

Issue : Construction

Dwg No: UP / 001