


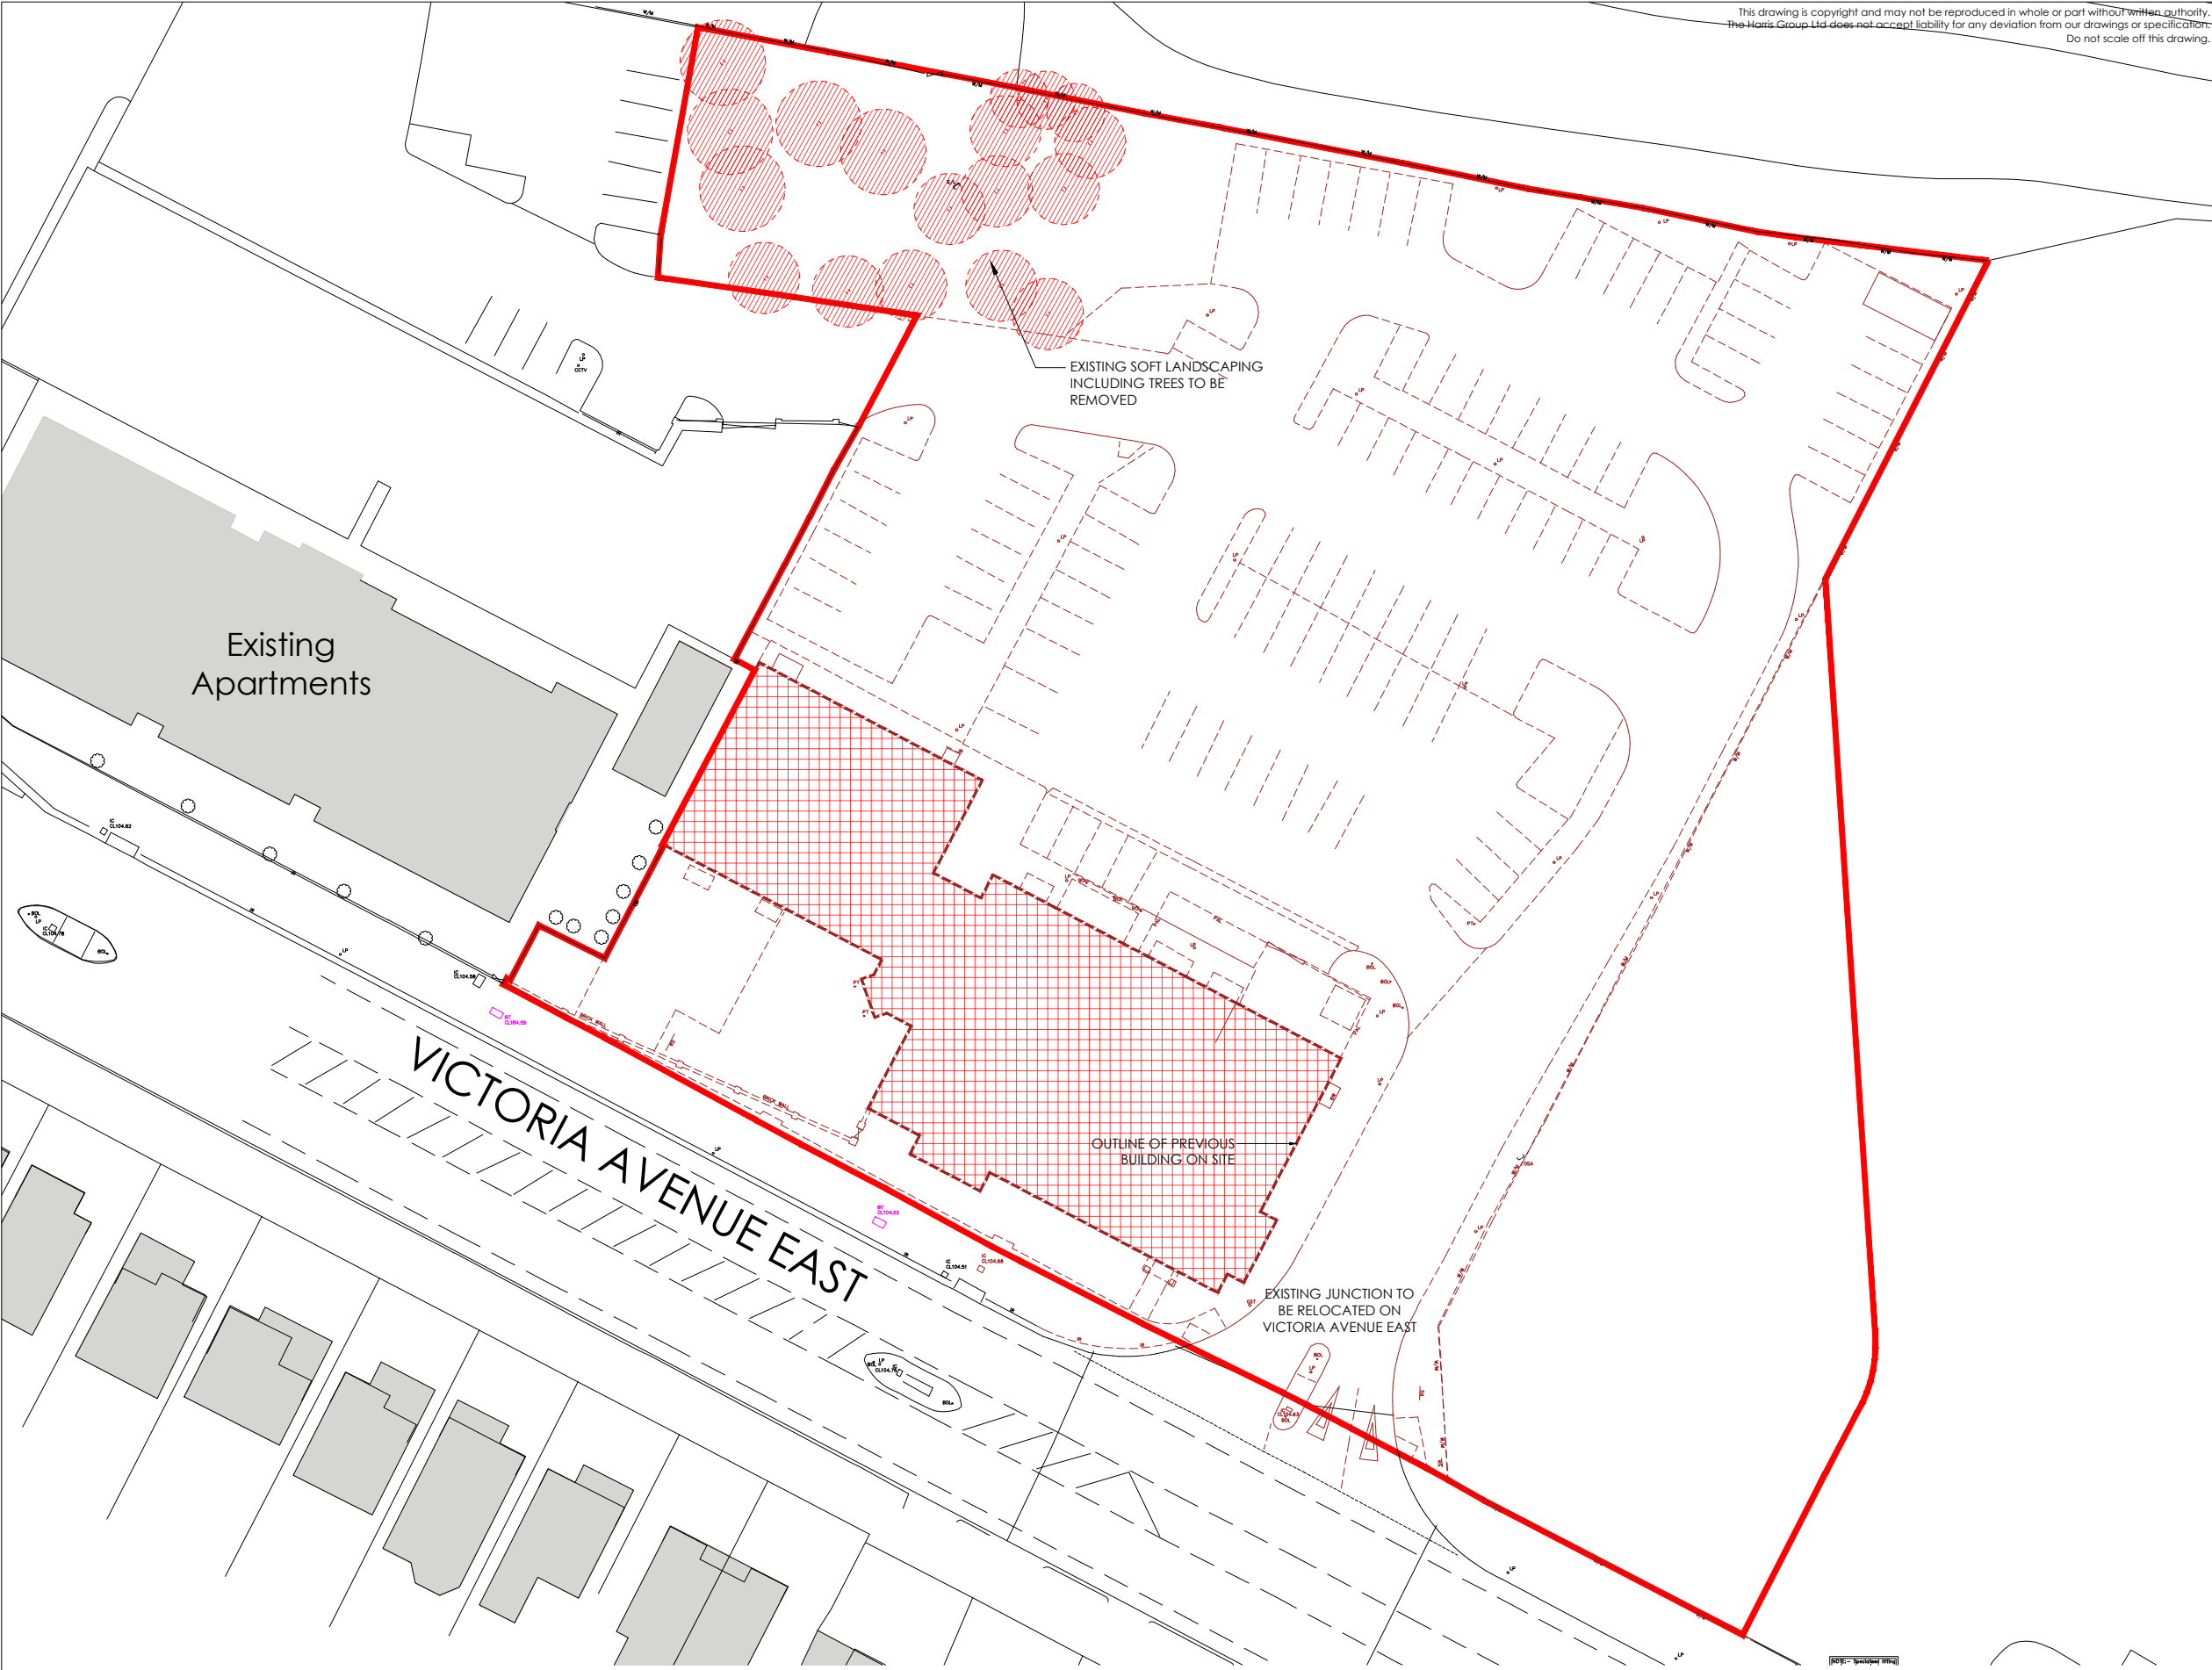


This drawing is copyright and may not be reproduced in whole or part without written authority.
The Harris Group Ltd does not accept liability for any deviation from our drawings or specifications.
Do not scale off this drawing.

Note:
Information is based on received information and is subject to full topographical, building survey and site visit

Assumed site boundary and site constraints based on desktop study and subject to confirmation.


All Legal easements and extent of existing underground services locations are subject to confirmation.

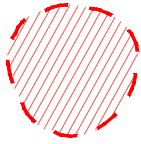-  Existing trees to be removed
-  Proposed demolitions
-  Building demolition

Rev	Date	Description	Rev By	Chk'd By
-	dd-mm-yy	-----	---	---
Project Title	PROPOSED FOODSTORE VICTORIA AVENUE EAST MANCHESTER M9 7HW			
Client	ALDI STORES LTD			
Status	PLANNING			
Scale	1:500	Drawing Size	A3	
Date	JAN 2022	Drawn By	CM	Checked LEEB
Drawing Title	PROPOSED DEMOLITION PLAN			
Job-Dwg No	16223BOL-107			Rev -



DEMOLITION PLAN
SCALE 1:500 @ A3

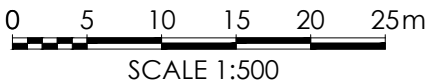

ASSUMED BOUNDARY (Red Line)
2.06 ACRES (0.83 HA)

- 2 St. Johns North, Wakefield, WF1 3QA t. 01924 291800
- ☐ Carvers Warehouse, 77 Dale Street, Manchester, M1 2HG t. 0161 2388555
- ☐ The Old Rectory, 79 High Street, Newport Pagnell, MK16 8AB t. 01908 211577
- ☐ 101 London Road, Reading, RG1 5BY t. 0118 9507700
- ☐ 10 Gees Court, St Christophers Place, London, W1U 1JJ t. 0207 4091215



ARCHITECTS
www.harrispartnership.com