

101 PRINCESS STREET


RECEPTION - EXISTING LAYOUT

This drawing is the property of bluesky Design and must not be copied or otherwise reproduced. All dimensions must be checked on site before commencing work. This drawing was produced using AutoCAD 2019.




PLANS SCALE 1:50

EXISTING DOORS TO BE REMOVED

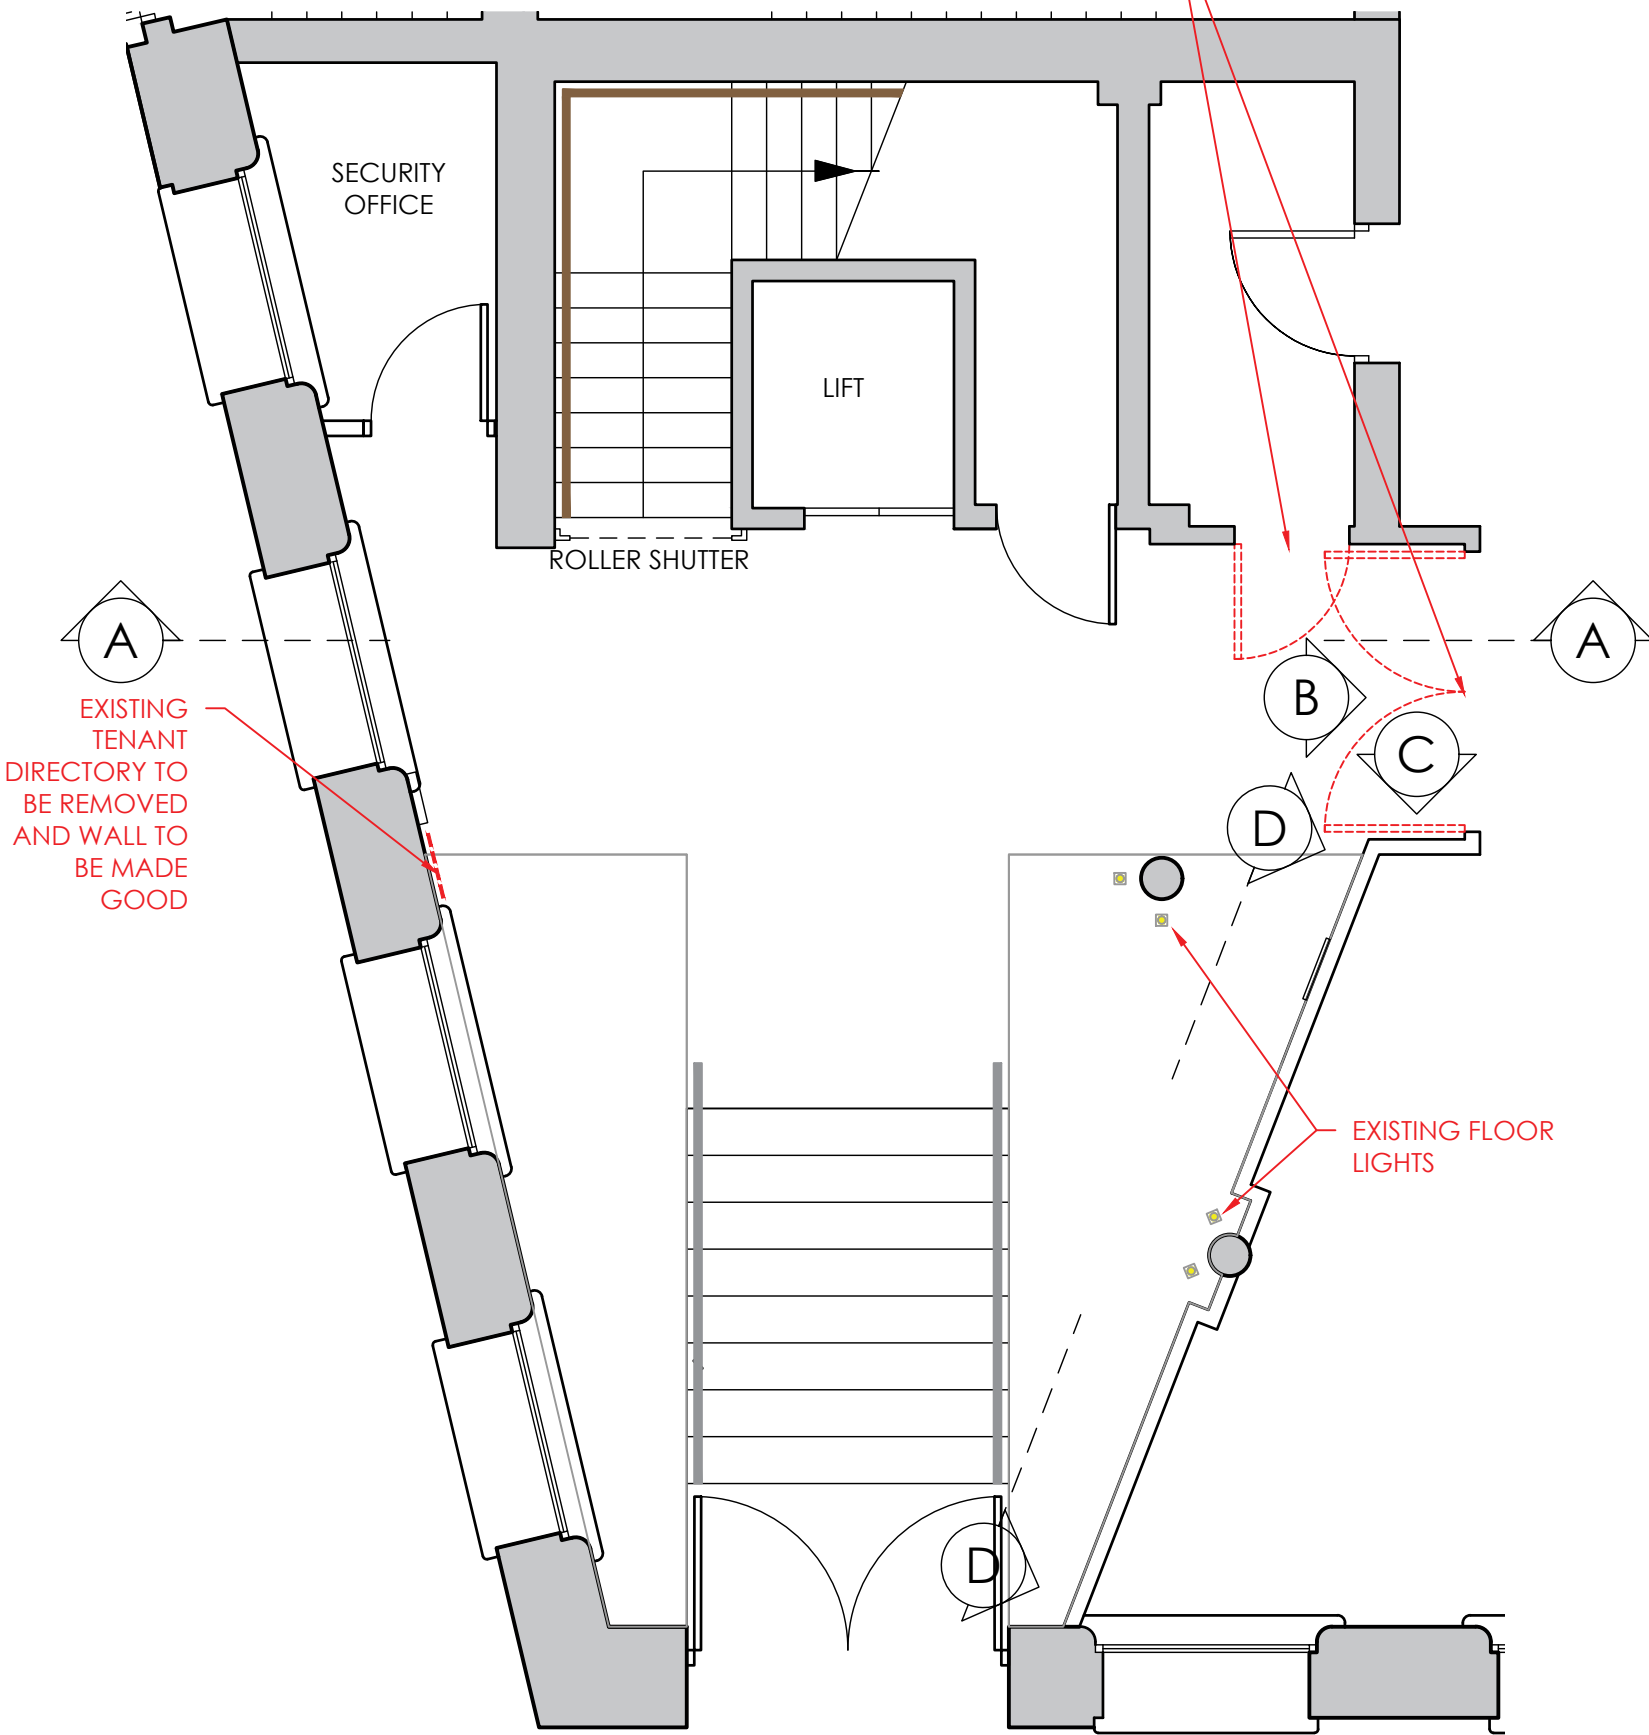


EXISTING LAYOUT / FLOORING LAYOUT


ELEVATIONS SCALE 1:20

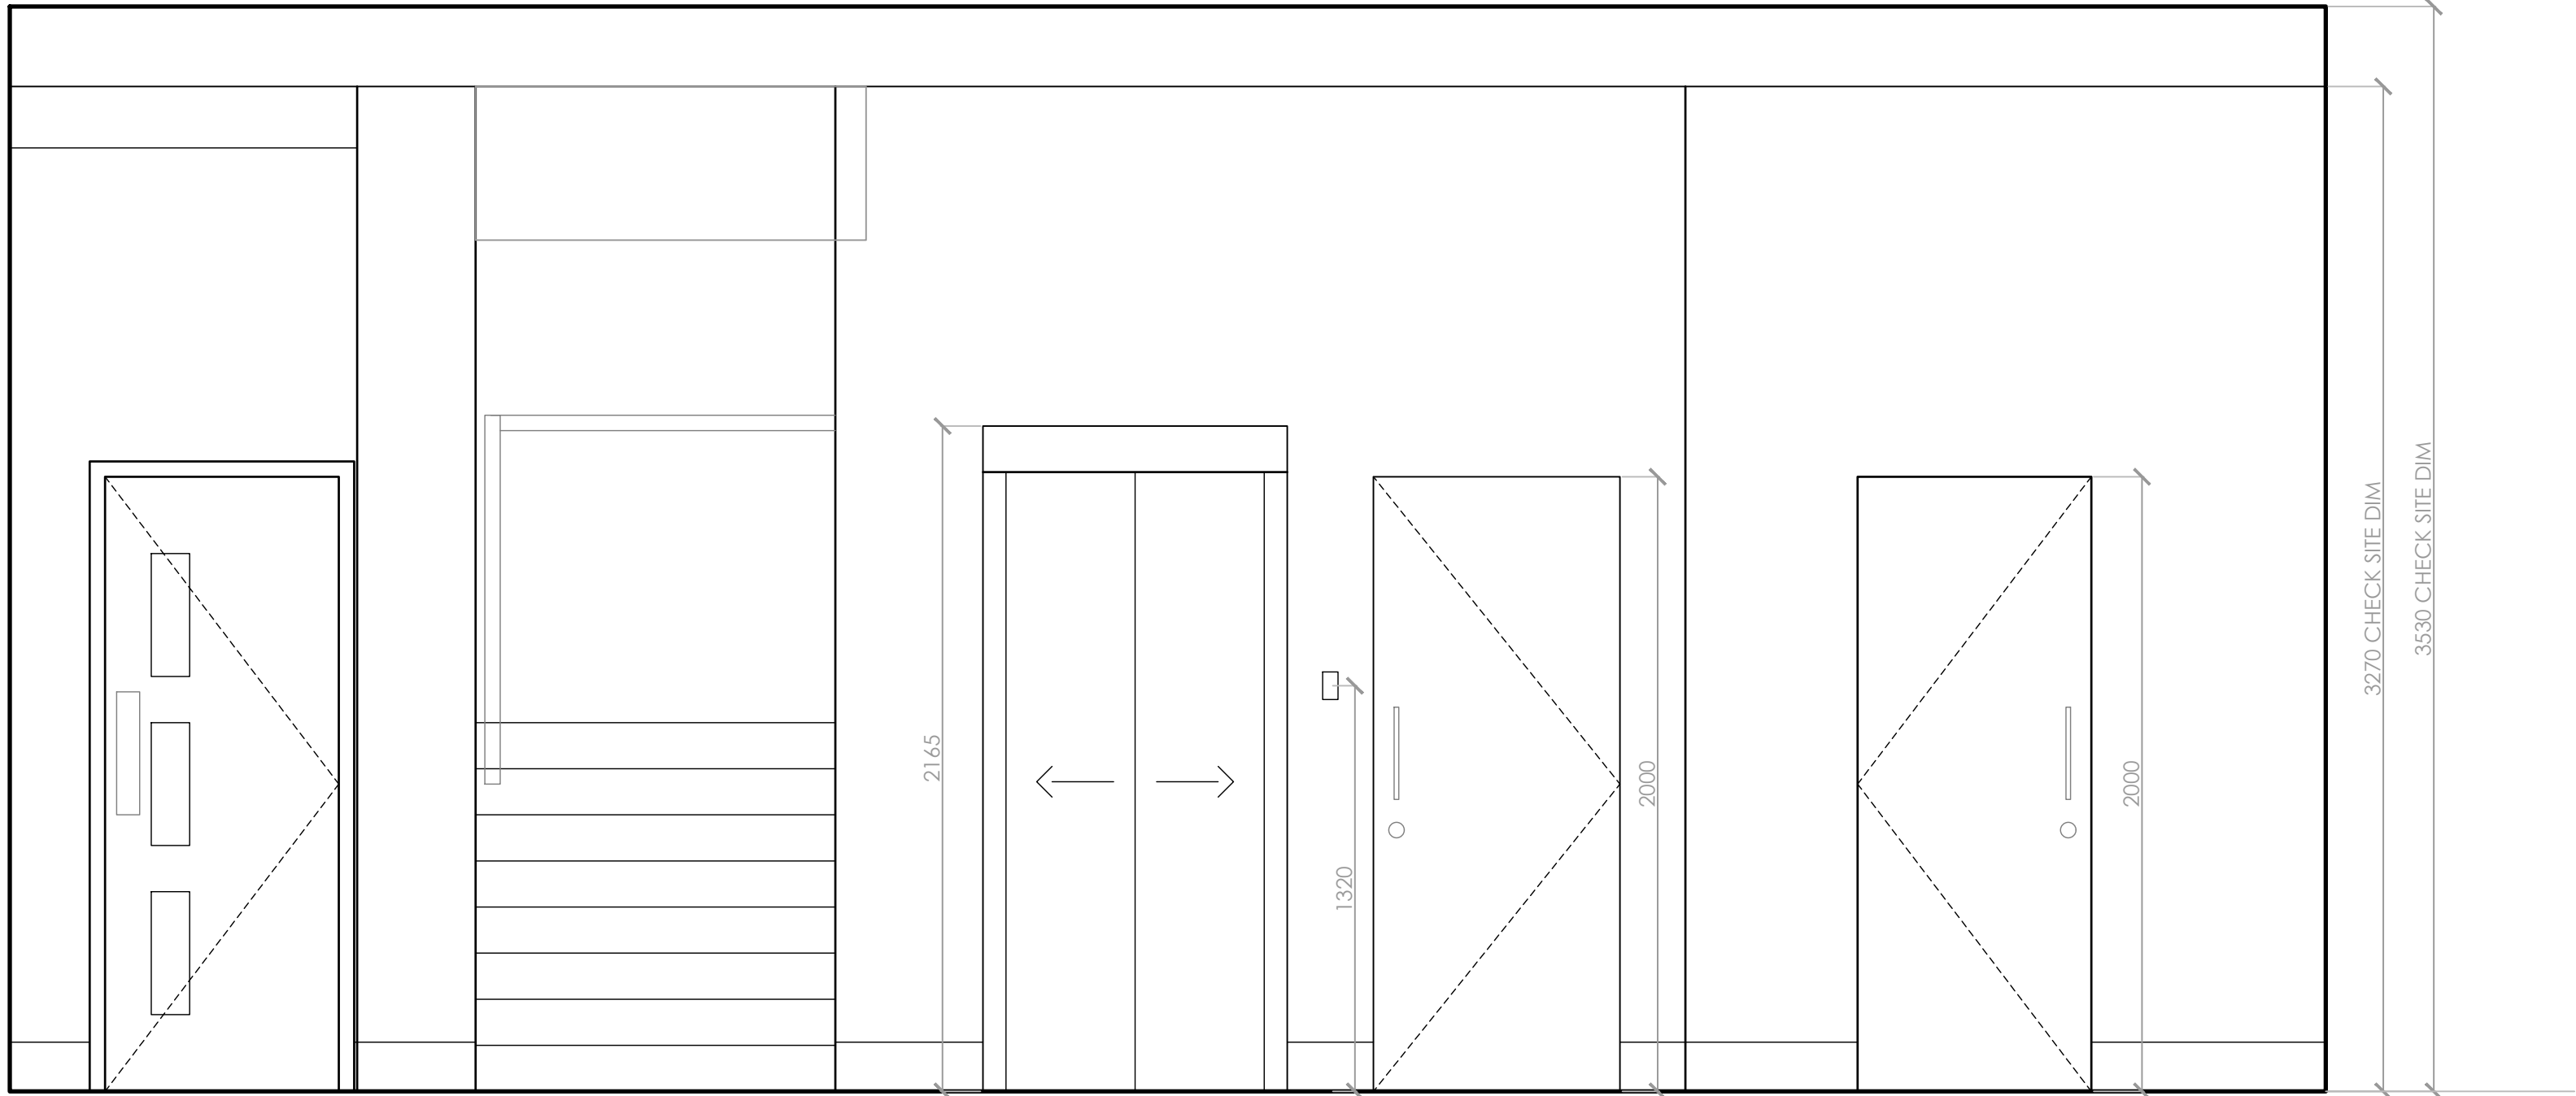

ELEVATION A-A

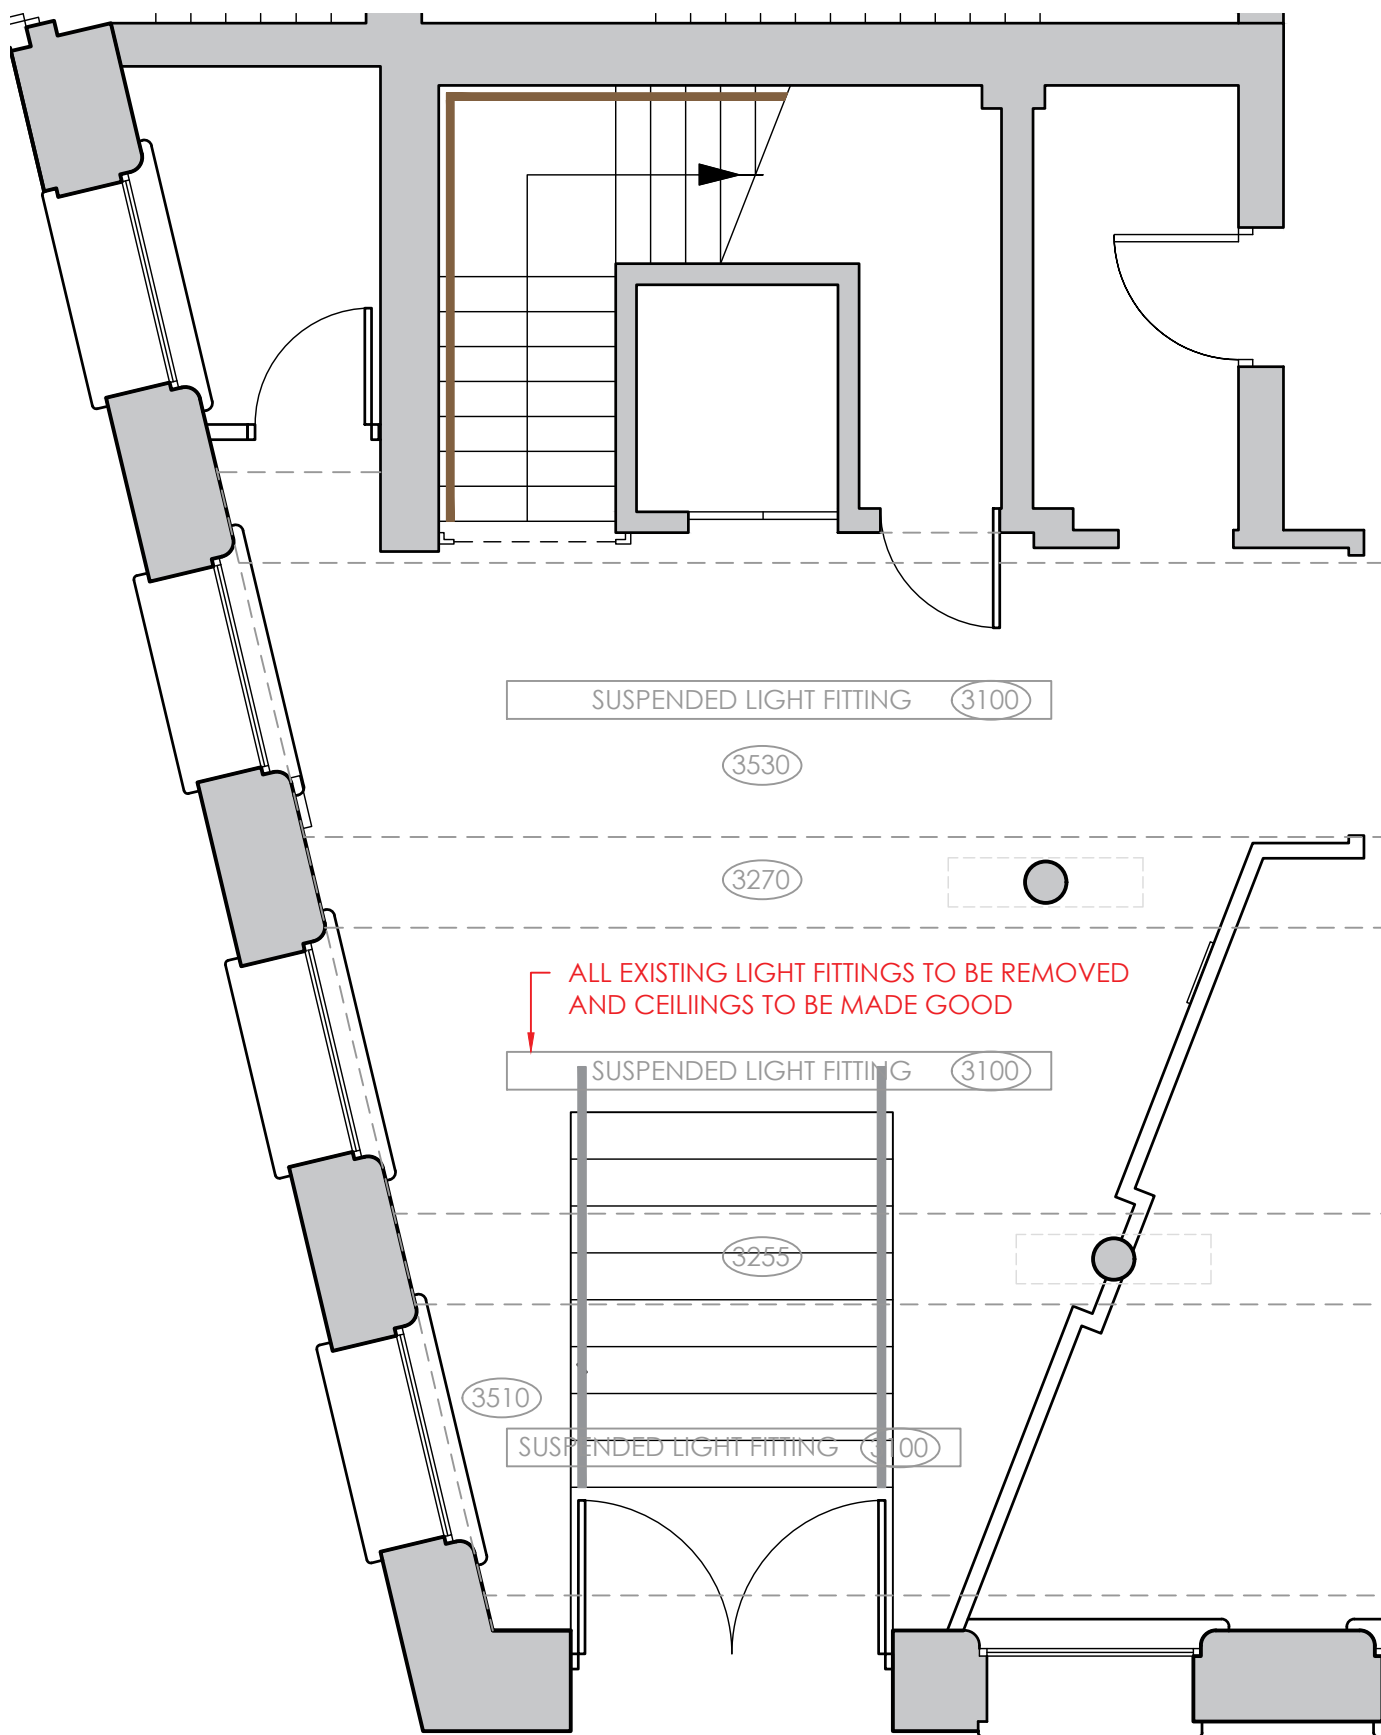

EXISTING CEILING LAYOUT

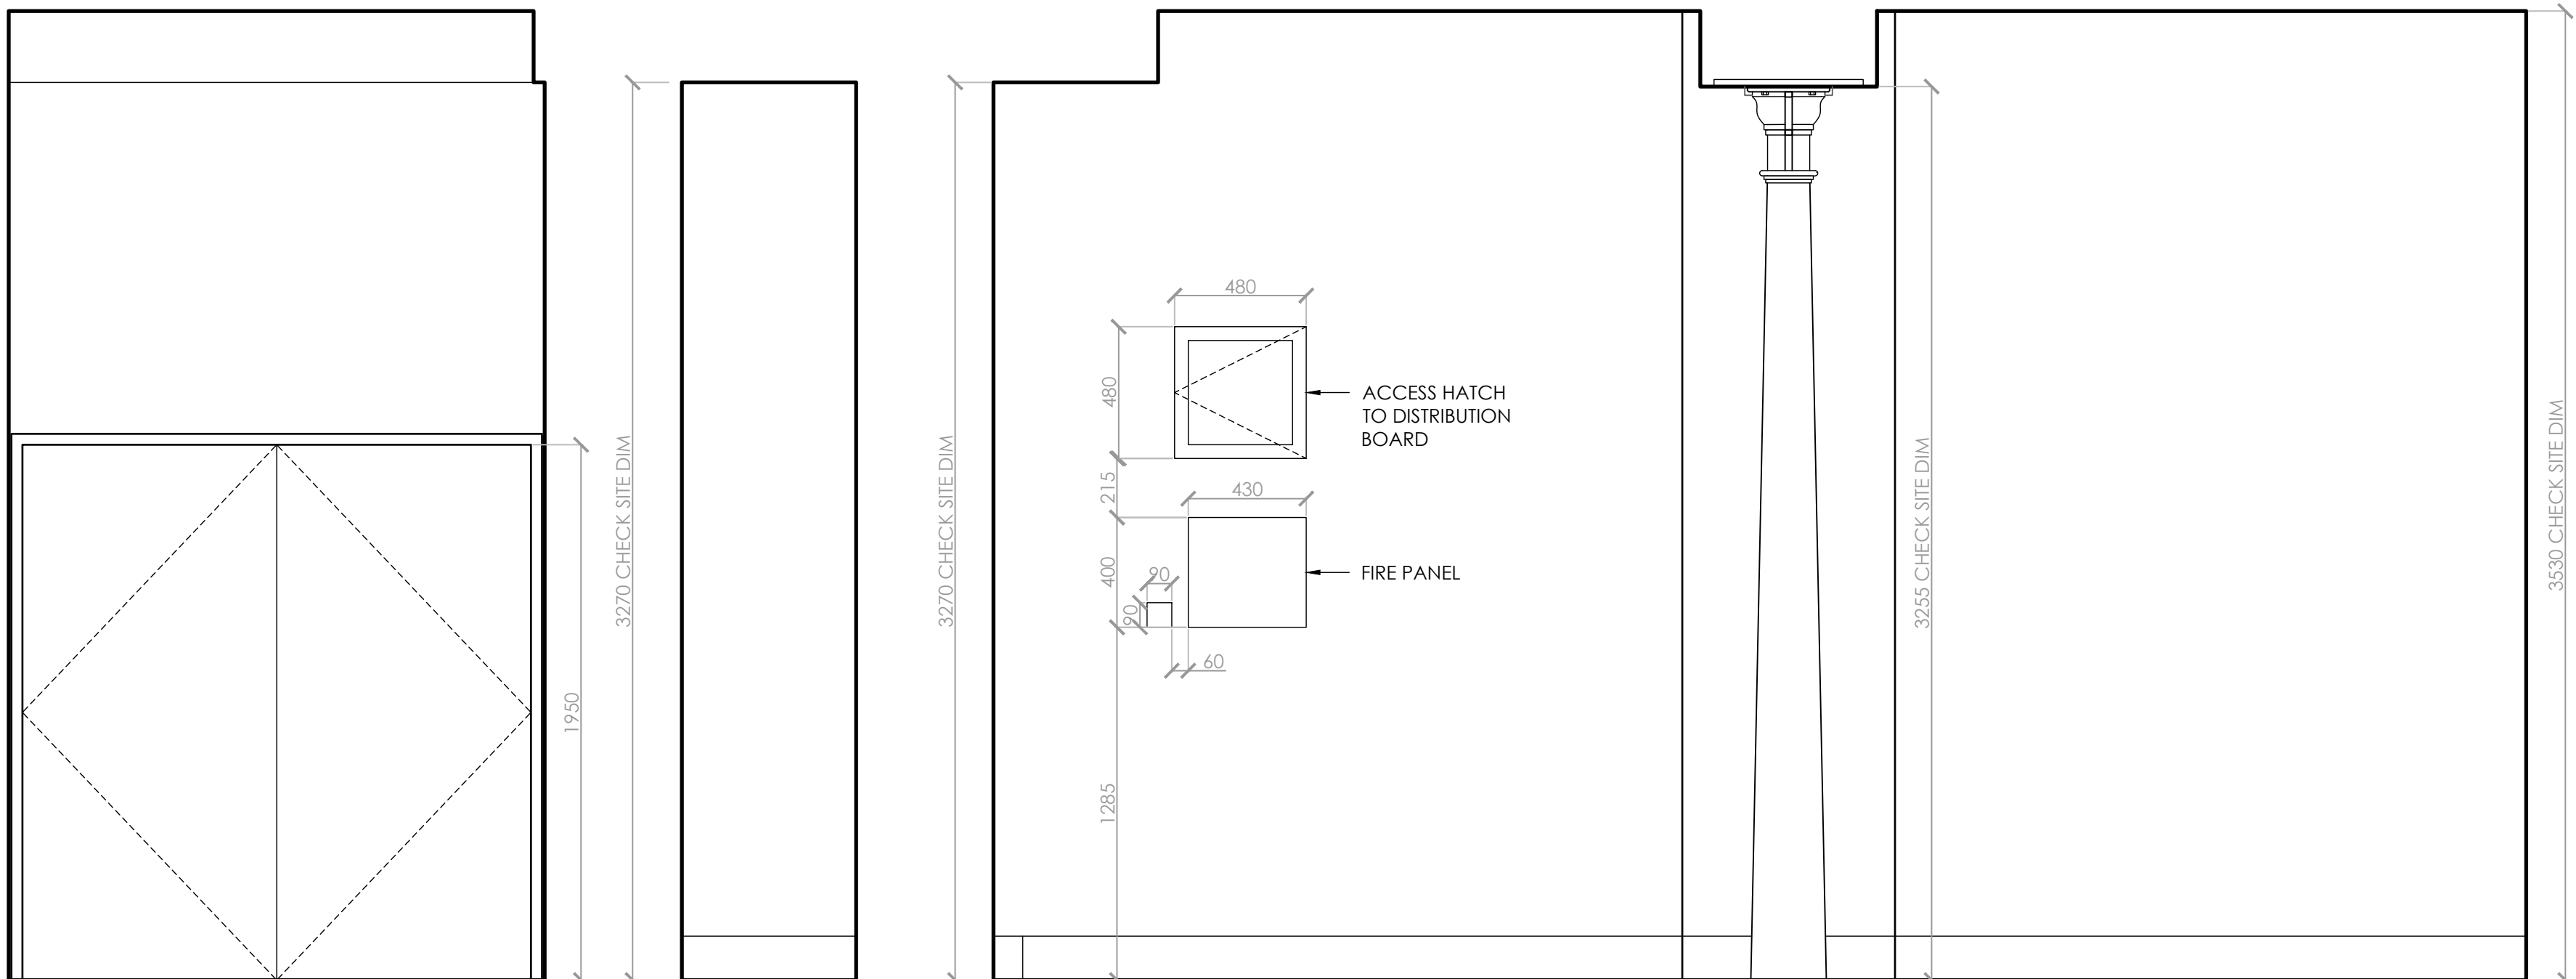

ELEVATION B

ELEVATION C

ELEVATION D

ALL DIMENSIONS TO BE CHECKED ON SITE

Rev	Date	Description	Initials

Client:	ASI
Project:	CAT A + REFURBISHMENT
Address:	101 PRINCESS ST MANCHESTER
Drawing Title:	RECEPTION - EXISTING LAYOUT
Date:	22.11.2021
Project Number:	1213
Scale:	1:50 / 1:20 @A1
Drawn by:	CEB
Drawing Number:	1213-0G-EX-01

bluesky Design
INTERIORS LIMITED
Studio 1, 149 High Street, Boston Spa, Leeds LS23 6BH
Tel: 01937 845 399 www.blueskydesigninteriors.co.uk