All dimensions are to be checked on site. This drawing shall not be scaled to ascertain dimensions.

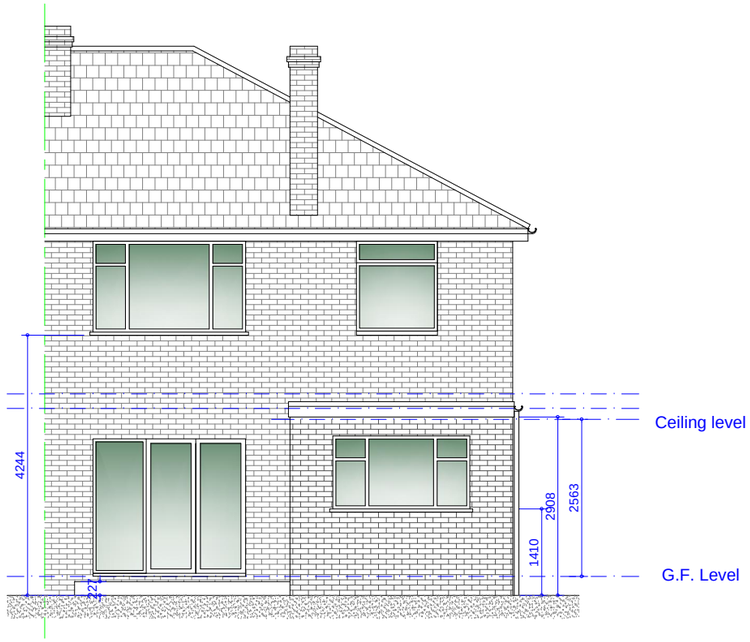

Existing Rear Elevation
Scale 1:100

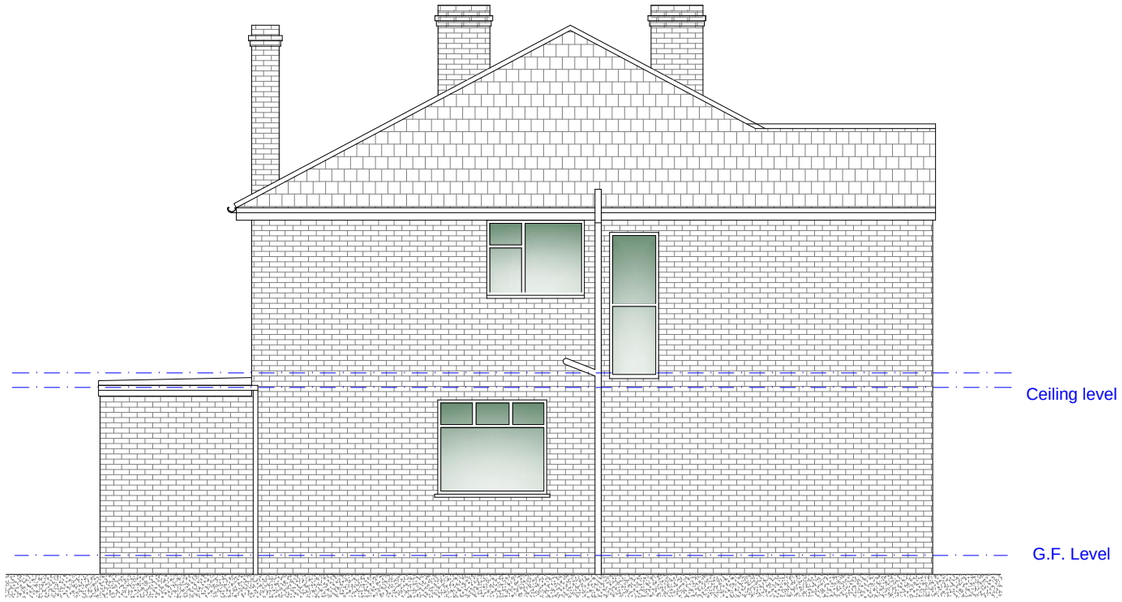

Existing L/H Side Elevation
Scale 1:100

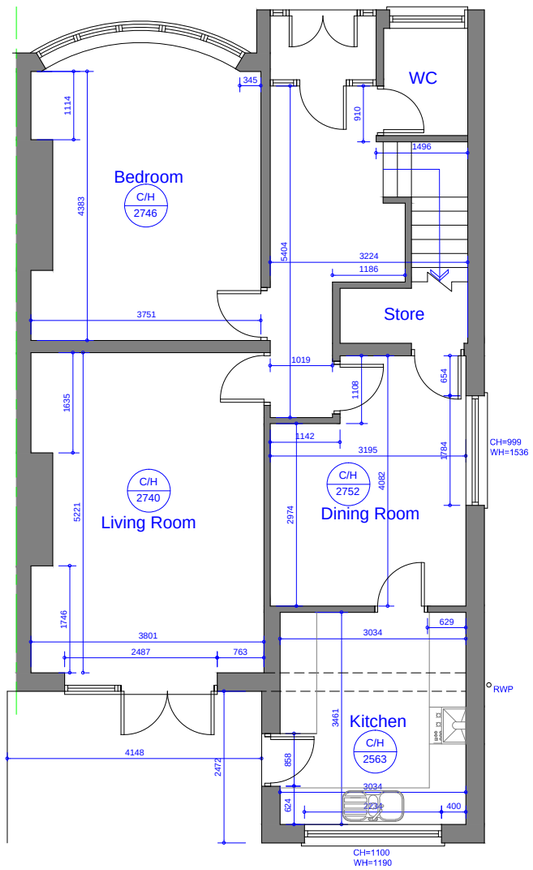

Existing Ground Floor Plan
Scale 1:100

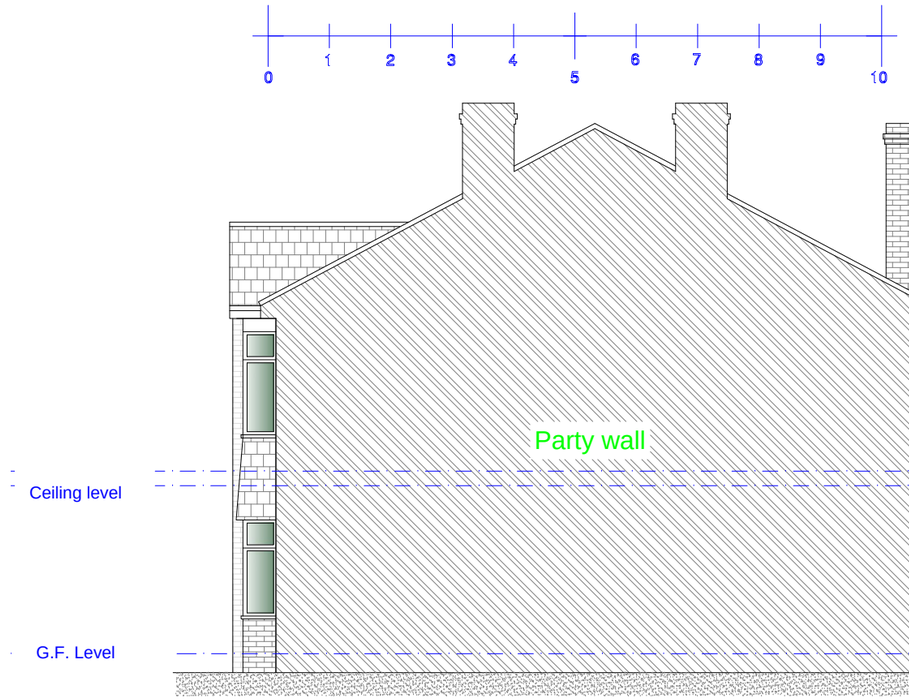

Existing R/H Side Party Wall Elevation
Scale 1:100

Rev	Date	Description

Issued For : INFORMATION PURPOSES ONLY

Client
Mr. Andy Burrows

Project
323 Barlow Moor Road,
Manchester M21 8HQ
Proposed single storey rear extension.

Scheme - Drawing Title
Existing Floor Plans and Elevations.

01 — Drawing No. — Revision
Date 05.10.21
Scale 1:100 @A3

JK Technical Services (NW) Ltd
Tel: 0161 728 5730
Mob: 07741175755
www.jktechservs.co.uk