
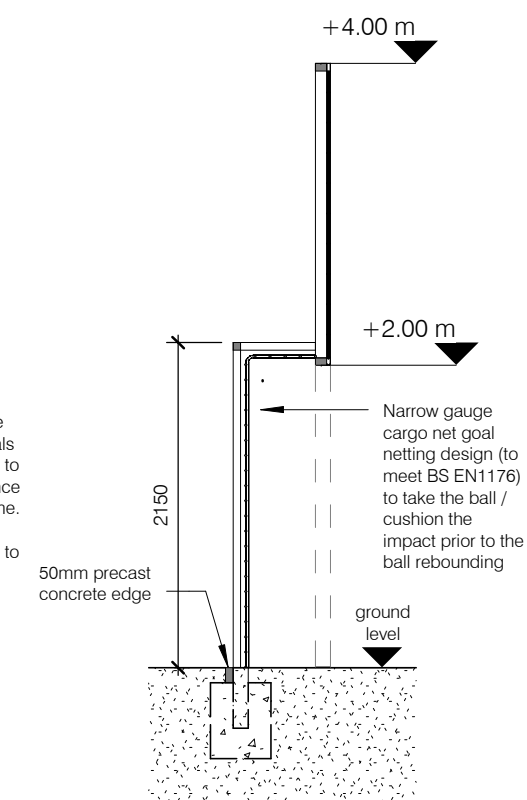
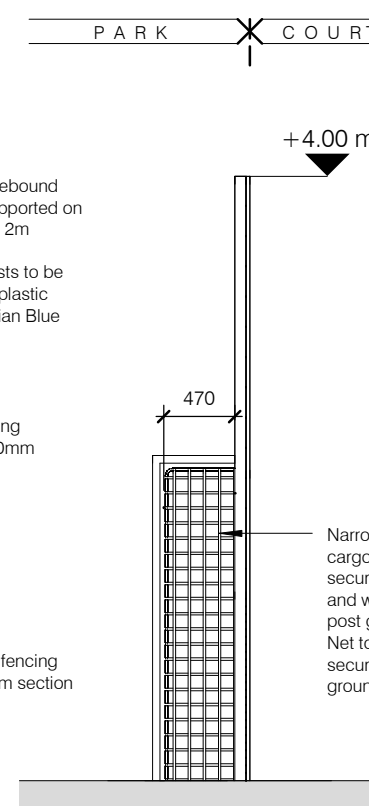
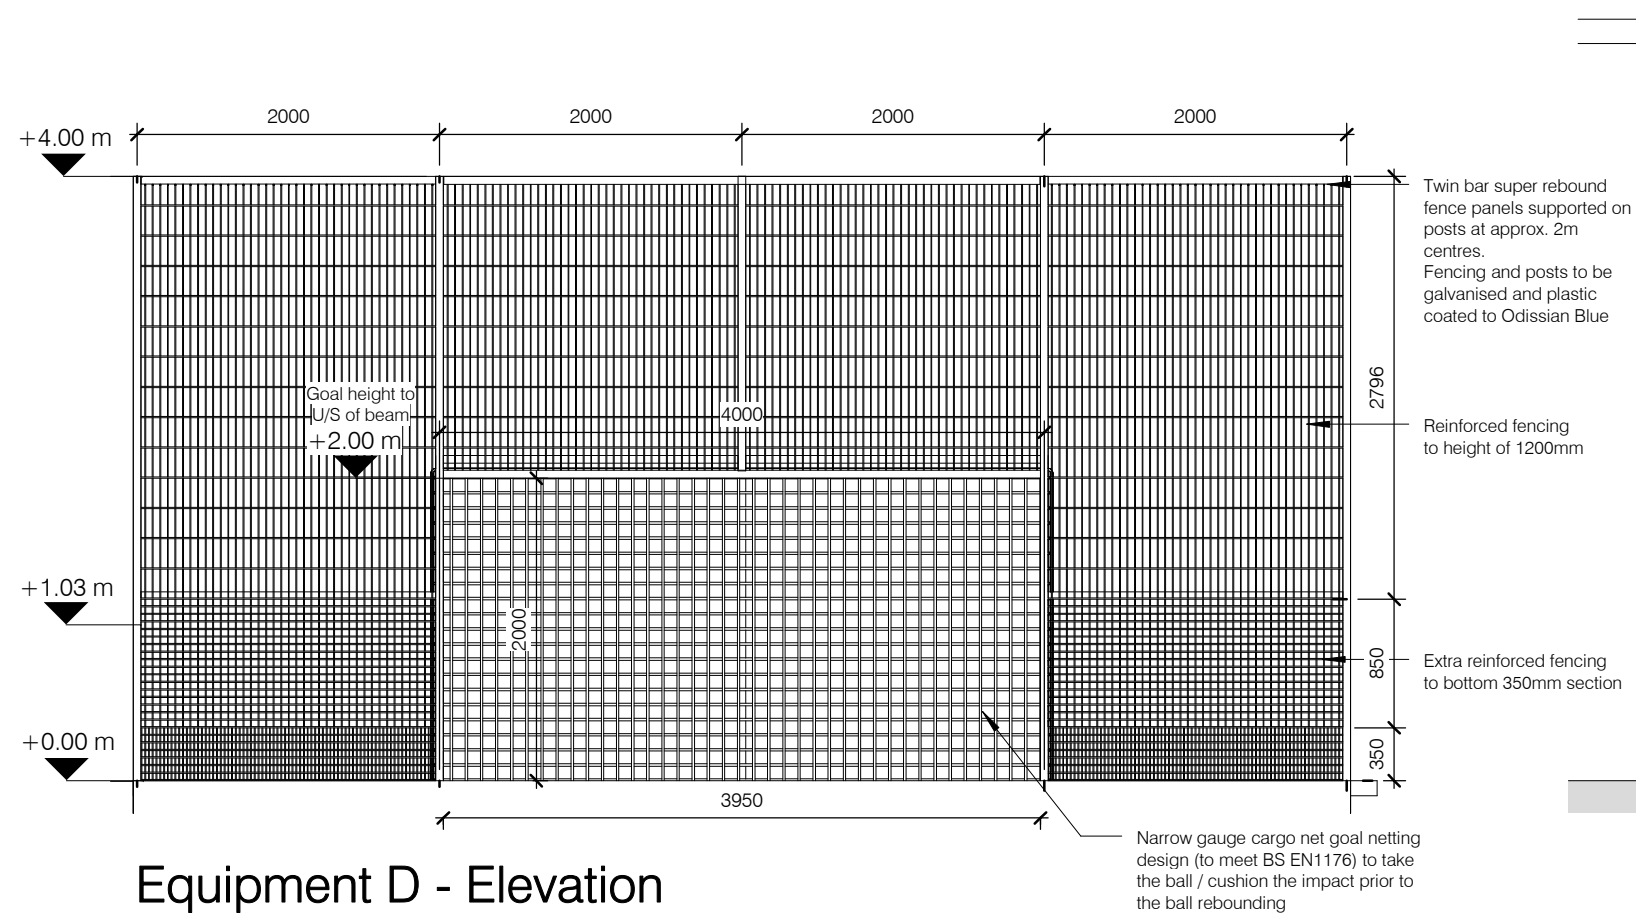
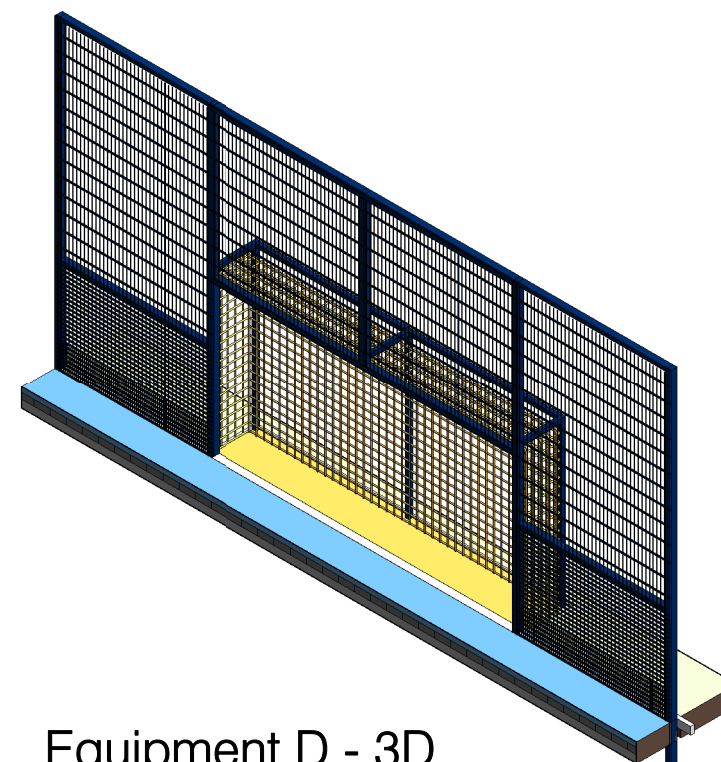


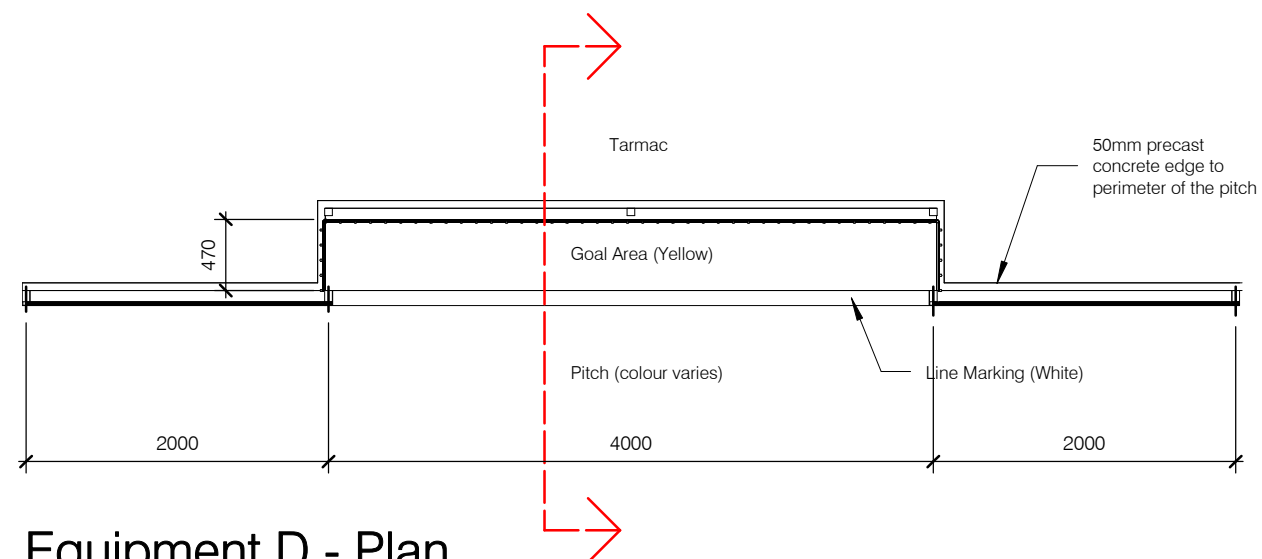

P4	14/04/20	Fence height adjusted. Issued for Planning	RP	JL
P3	18/10/19	Notes updated. Issued for Tender	RP	T
P2	11/10/19	Issued for Tender	RP	T
P1	31/05/19	For Client Comment	AMK	T
Rev	Date	Description	Bv	Cl

PLANNING ISSUE

darntonB
ARCHITECTURE

LEEDS

The Coach House, Monk Fryston Hall, Monk Fryston, LS25 5DU
Tel: 01977 681001 www.darntonb3.com

CLIENT
CITY IN THE COMMUNITY

PROJECT

PLAY ZONES PILOTS, MANCHESTER

TITLE
Equipment D - STD Large Goal

CREATION DATE	SCALE @ A3	DRN	CHK	STATUS
05/28/19	1 : 50	AMK	TL	S4

SHEET NO.	REVISION
-----------	----------

© COPYRIGHT: ALL RIGHTS RESERVED.

THIS DRAWING MUST BE READ IN CONJUNCTION WITH ALL OTHER RELEVANT DRAWINGS
AND INFORMATION.
ANY DISCREPANCIES MUST BE REPORTED TO DARNTONS IMMEDIATELY.
THE DRAWING OR INFORMATION MUST NOT BE USED FOR CONSTRUCTION UNLESS
EXPRESSLY ISSUED FOR CONSTRUCTION.

DO NOT SCALE OFF DRAWINGS. USE DISPLAYED DIMENSIONS.