




1 Proposed Site Section 1 - SW
1 : 500

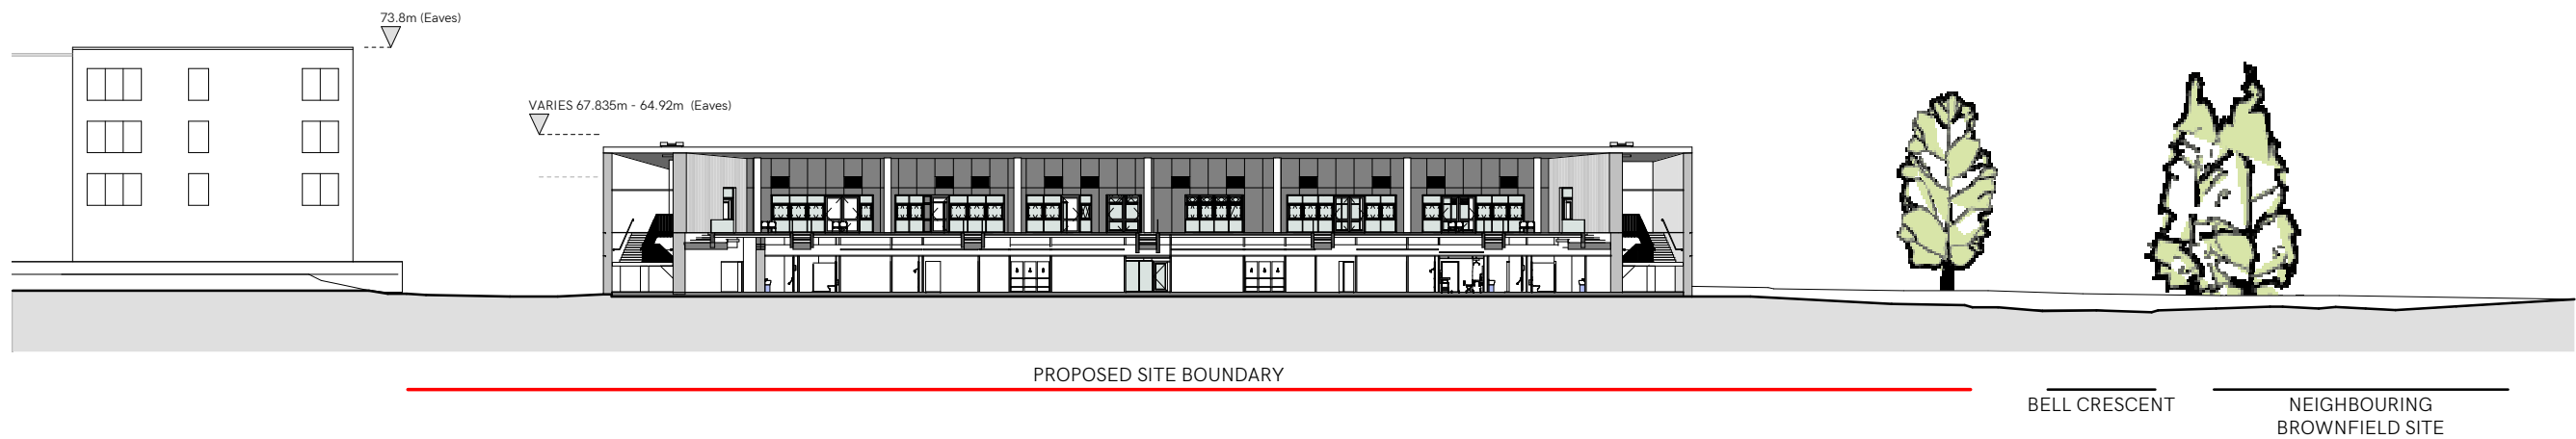

2 Proposed Site Section 2 - SW
1 : 500

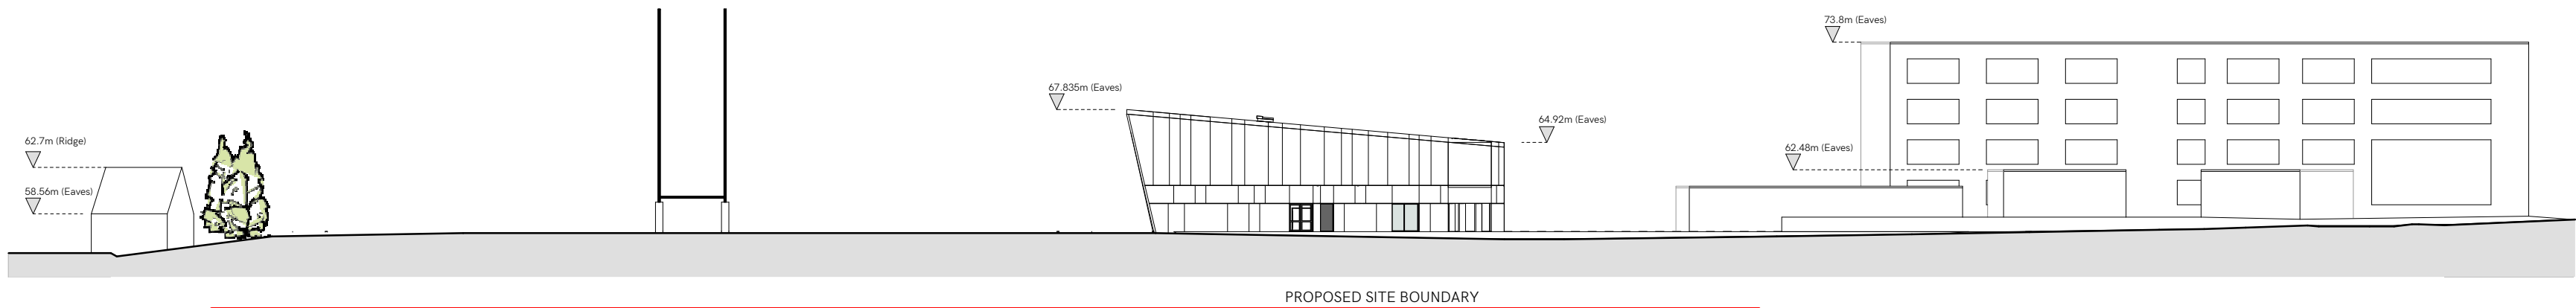


3 Proposed Site Section 3 - SE
1 : 500

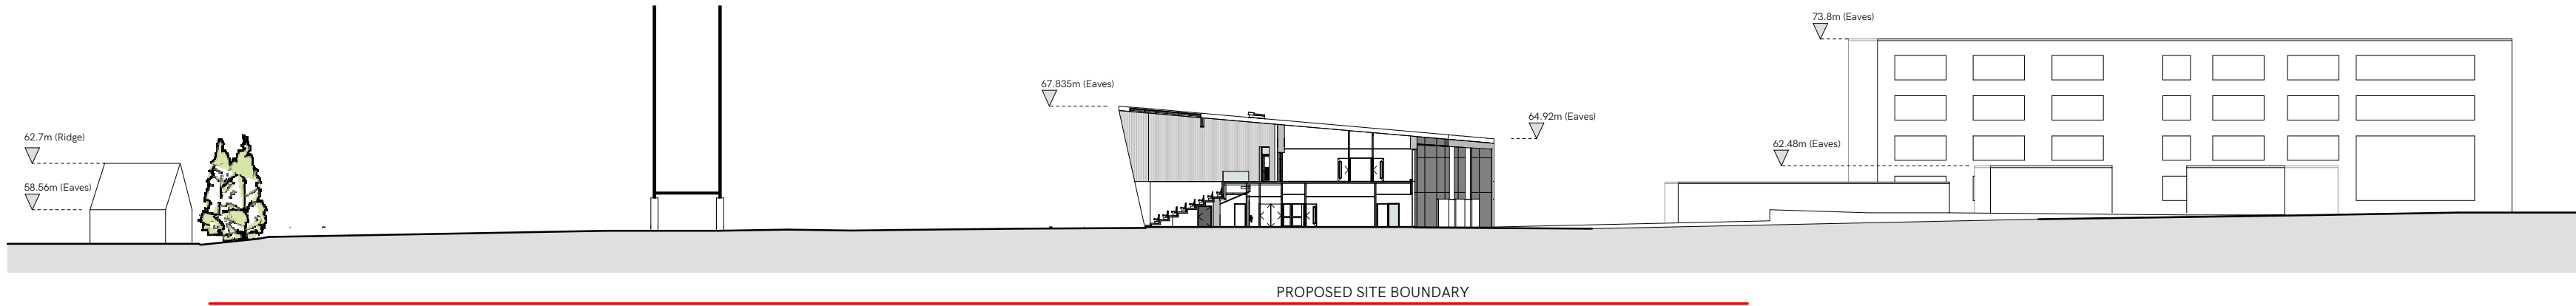


4 Proposed Site Section 4 - SE
1 : 500

Site Boundary Key

Application Site Boundary

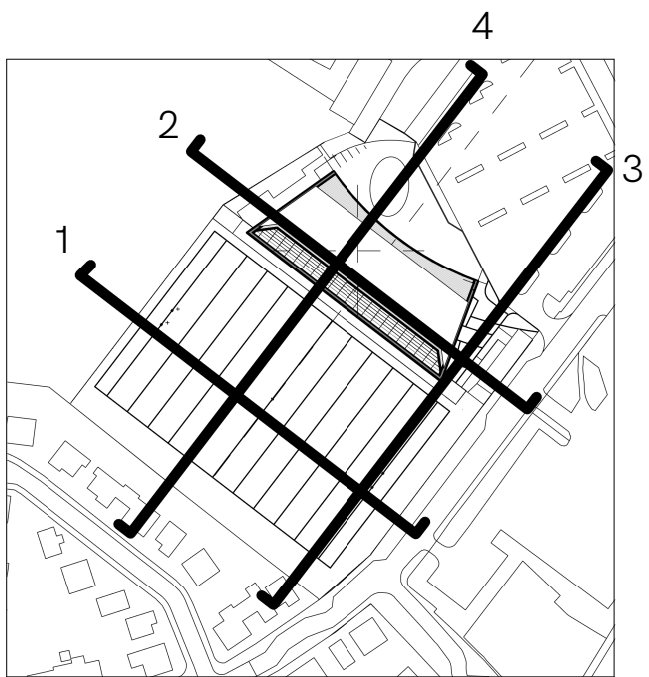


Site Sections Key Plan
1 : 2500

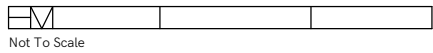

Notes
Copyright and not to be reproduced without the consent of Holmes Miller. Holmes Miller accepts responsibility for this document only to the commissioning Party and not to any other. Holmes Miller does not accept liability for accuracy or veracity of survey information provided by others and horizontal dimensions and levels provided by Holmes Miller and based on survey information provided by others must be verified on site. DO NOT SCALE: Use figured dimensions only.

P02	Red line boundary updated per Deloitte comments.	RN	RH	26.11.21
P01	First Issue	RN	RH	03.11.21
Rev	Notes	Drawn	Appr	Date

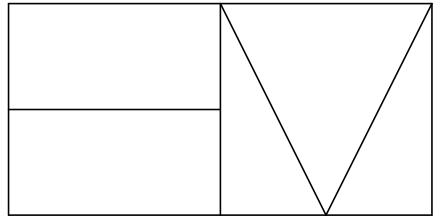

Holmes Miller
89 Minerva Street
Glasgow
G3 8LE
0141 204 2080
www.holmesmiller.com

Project 4740
OurLeague National Hub

Drawing Name
Proposed Site Sections

Scale @A2	Checked	Revision
As indicated	RH	P02
Drawing Number		
4740-HML-01-ZZ-DR-A-10015		