



35 Morville Road, Chorlton




front elevation




side elevation




rear elevation

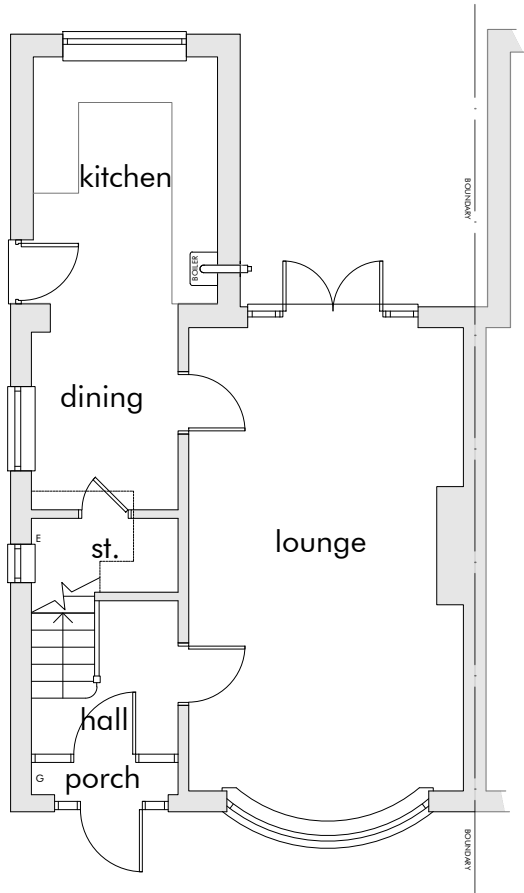

ground floor plan

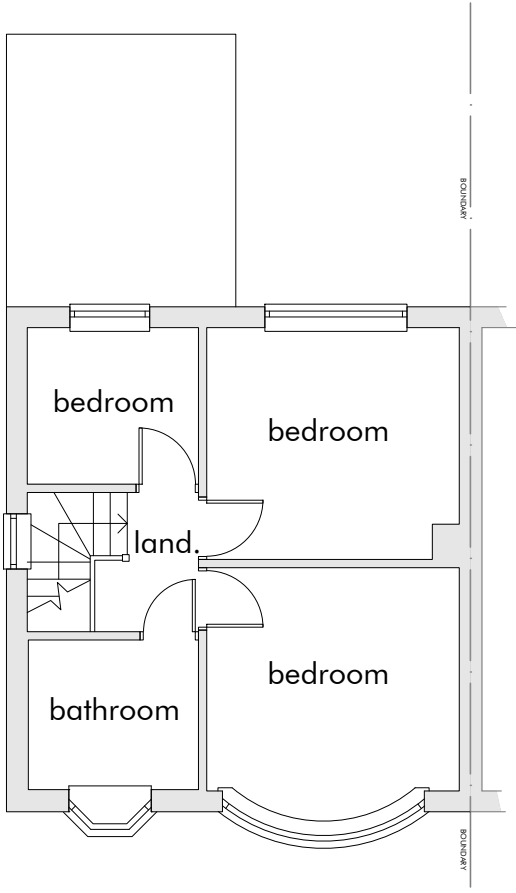

first floor plan

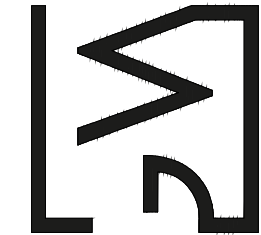

GOODWINTER
DESIGN & PLANNING

www.goodwinter.co

07584245825

info.goodwinter.co

DRAWING TITLE
Existing Plans & Elevations

PROJECT
Erection of part single, part first floor extension to create additional living accommodation


ADDRESS
35 Morville Road, Chorlton, Manchester, M21 0TR

SCALE
1:100@A3

DWG NO.

GW0016/E1


Copyright of this drawing remains vested in GoodWinter Design & Planning Ltd and cannot be reproduced without prior consent.
Do not scale from drawing. Contractors are responsible for checking the given dimensions and resolving any discrepancy prior to construction.
All dimensions indicated are from structural elements unless specified and do not include internal finishes and construction tolerances.
Drawing to be read in conjunction with all structural and other specialist drawings and/or details.

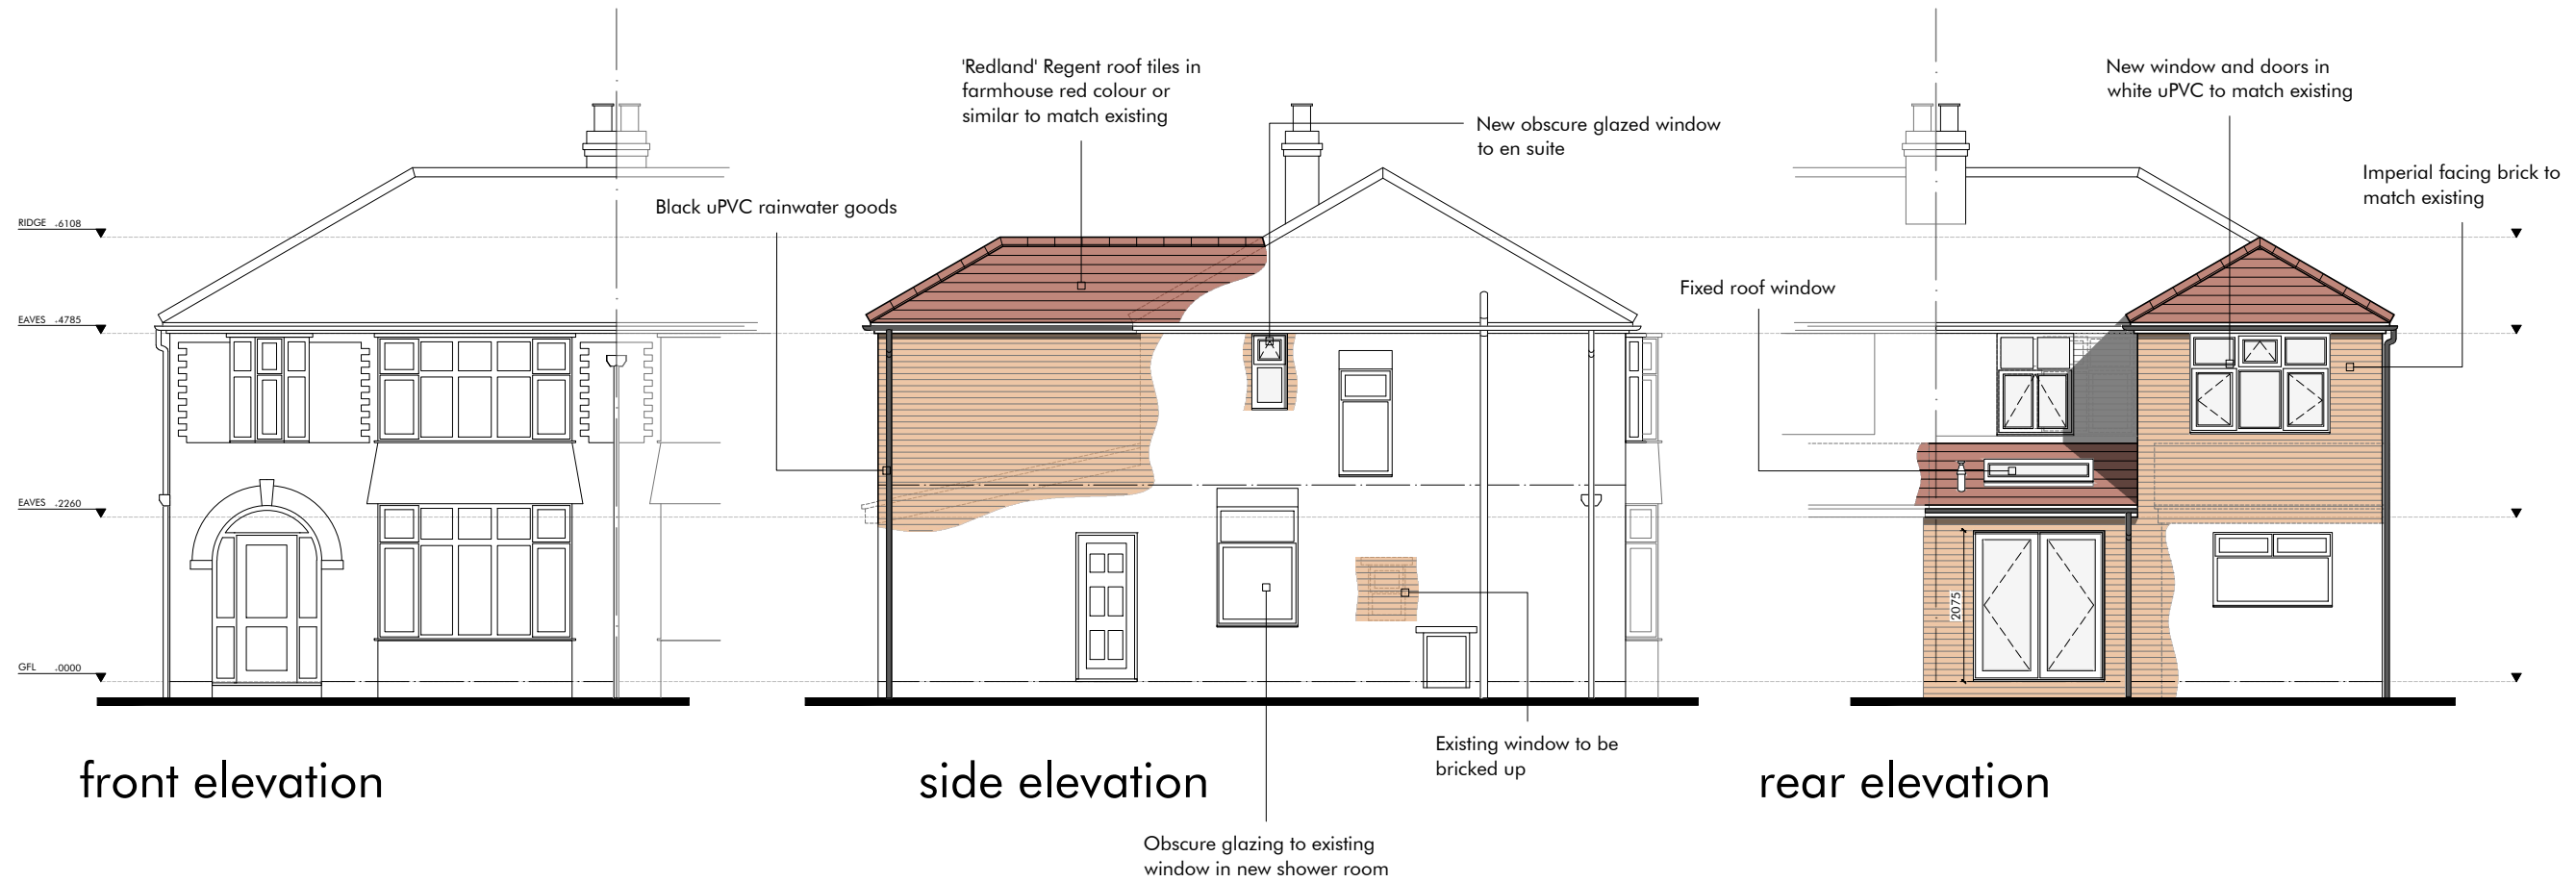


front elevation

side elevation


rear elevation

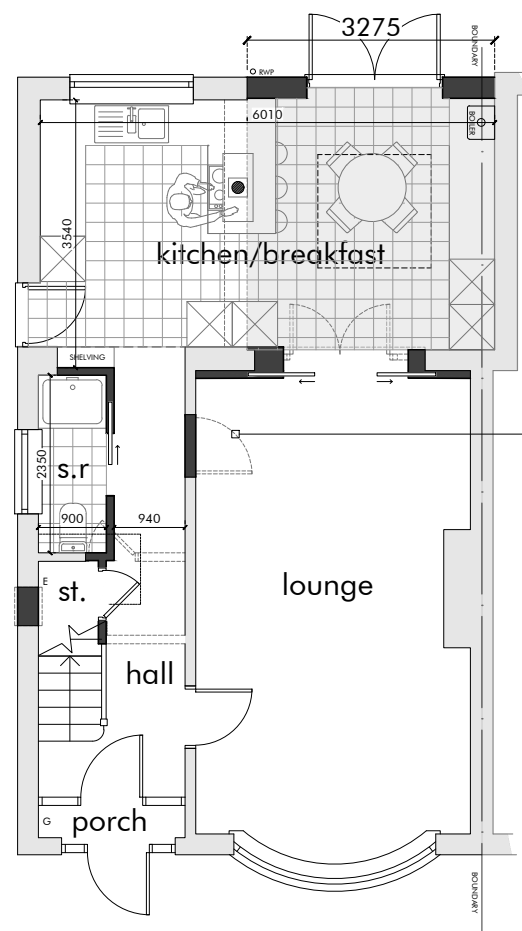


ground floor plan

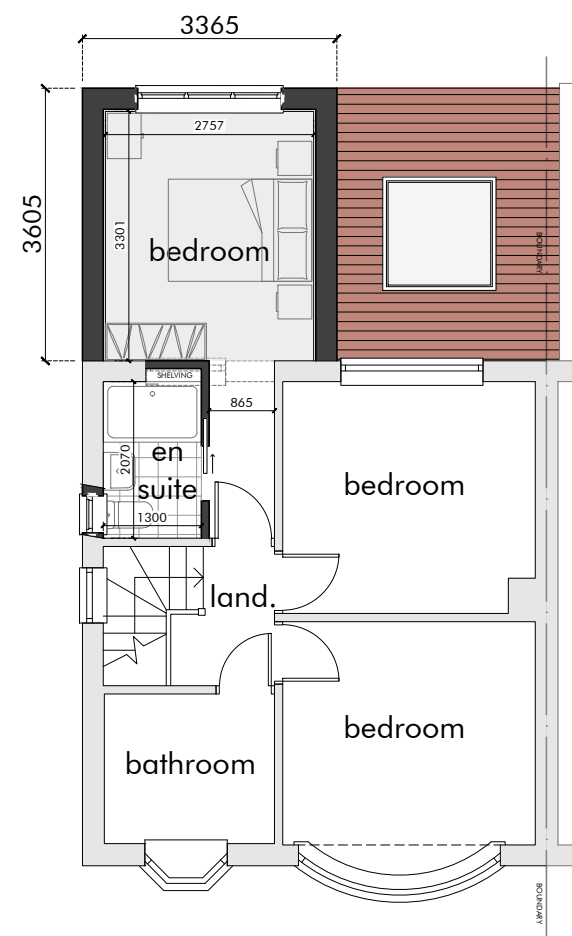

first floor plan

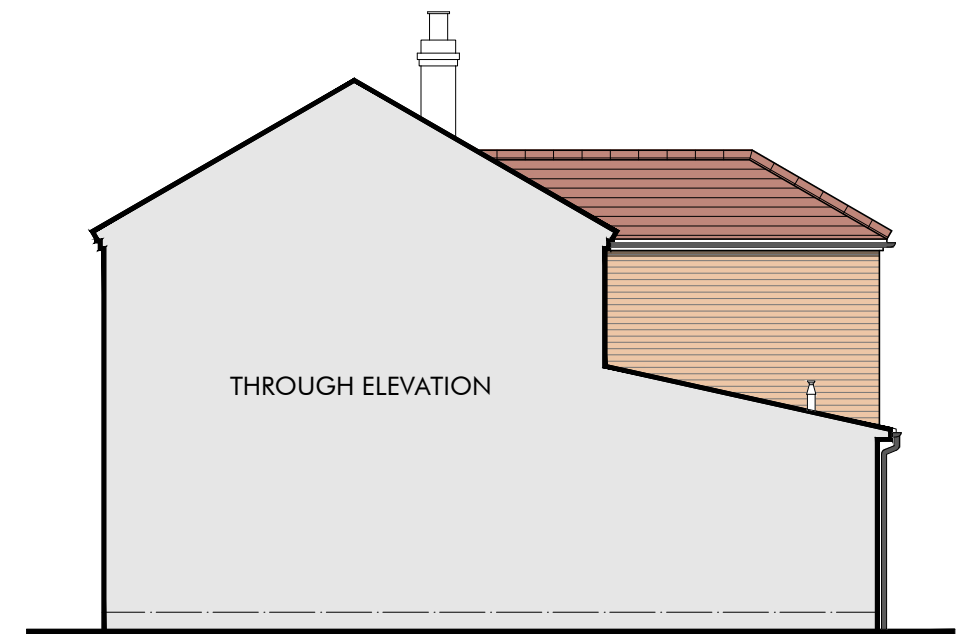

side elevation

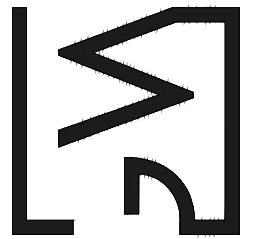

GOODWINTER
DESIGN & PLANNING

info.goodwinter.co

www.goodwinter.co

07584245825

Copyright of this drawing remains vested in Goodwinter Design & Planning Ltd and cannot be reproduced without prior consent. Do not scale from drawing. Contractors are responsible for checking the given dimensions and resolving any discrepancy prior to construction. All dimensions indicated are from structural elements unless specified and do not include internal finishes and construction tolerances. Drawing to be read in conjunction with all structural and other specialist drawings and/or details.

DRAWING TITLE
Proposed Plans & Elevations

PROJECT
Erection of part single, part first floor extension to create additional living accommodation

ADDRESS
35 Morville Road, Chorlton, Manchester, M21 0TR

SCALE
1:100@A3

DWG NO.

GW0016/P1