


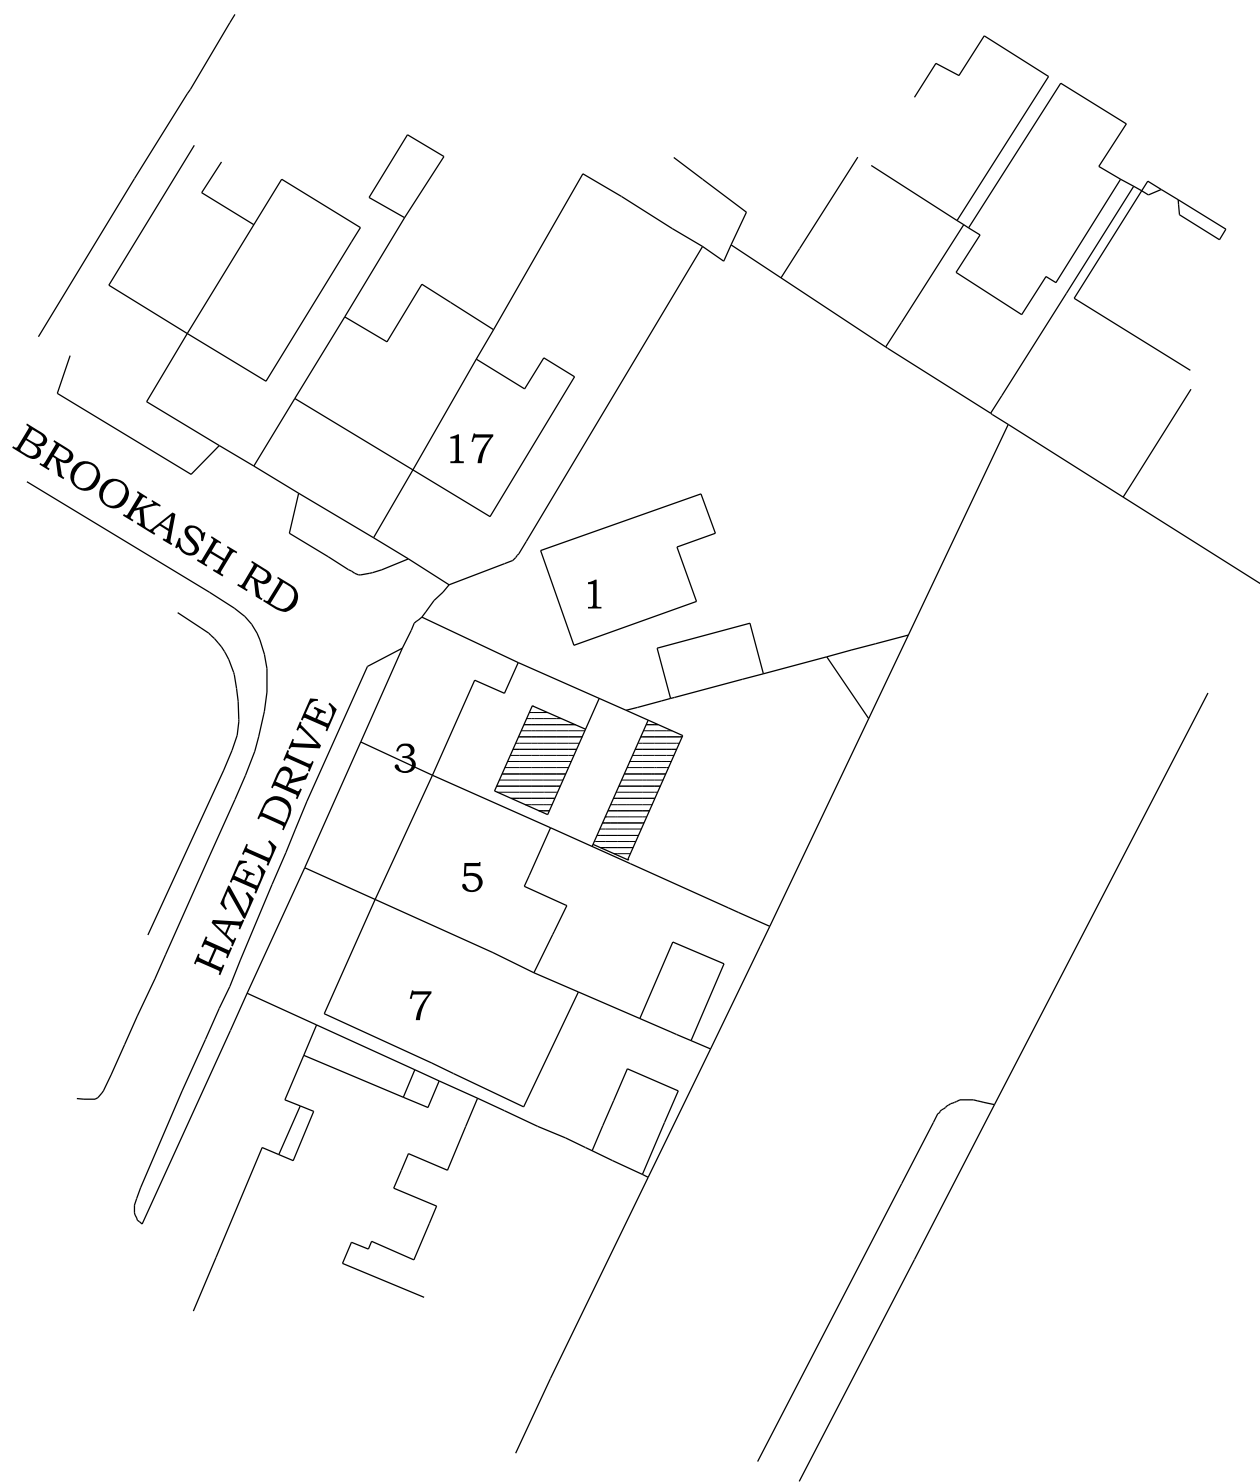

BLOCK PLAN FOR

3, HAZEL DRIVE, MANCHESTER.

SCALE 1:500

