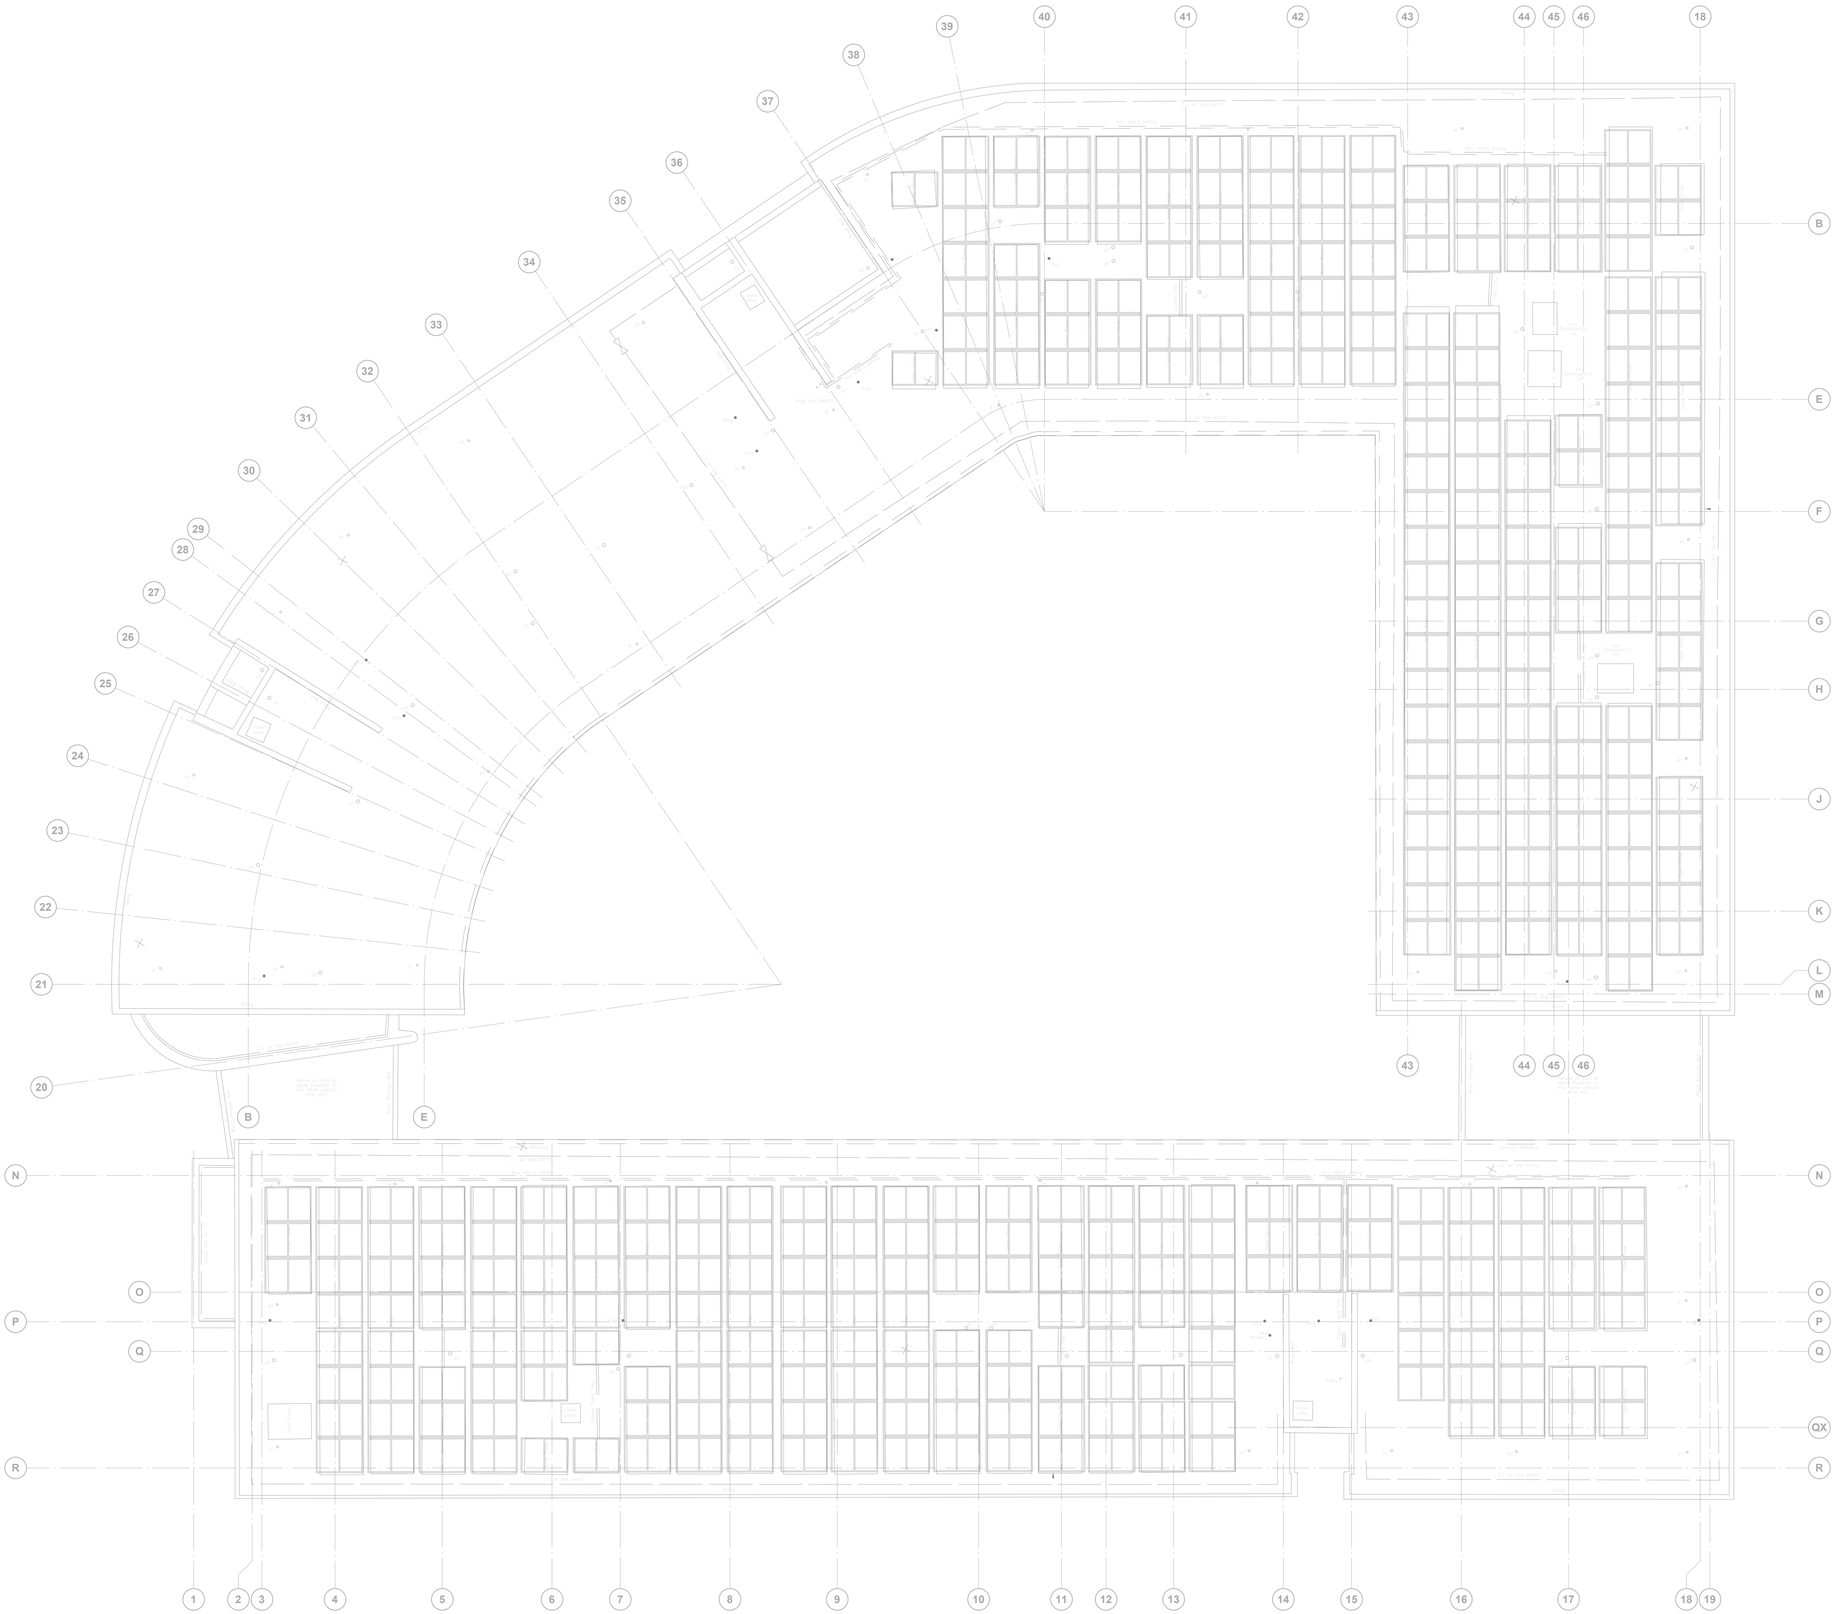

R Roof Plan
1 : 100

NOTES

DO NOT SCALE FROM THIS DRAWING.
VERIFY ALL DIMENSIONS AND SETTING OUT ON SITE.
NOTIFY ANY DISCREPANCIES TO THE ARCHITECT.
FOR STRUCTURAL INFORMATION, REFER TO STRUCTURAL ENGINEER'S DRAWINGS.
FOR M&E INFORMATION, REFER TO M&E ENGINEER'S AND SUB-CONTRACTORS' DRAWINGS.
FOR HEALTH & SAFETY INFORMATION, REFER TO HEALTH & SAFETY RISK ASSESSMENTS.

0 m 2 4 6 8 10
1:100

Note; this drawing is based on Laser Surveys existing building survey, drawing ref. N 1226 / 1-4, Rev 0, issued Nov 2021.

REVISION P01 BY JM CHECKED JRP DATE 11/01/2022
Initial Issue.

STATUS
S2 | FOR INFORMATION

CLIENT
UNITE STUDENTS
FORTIS VISION

PROJECT
NEW MEDLOCK HOUSE

TITLE
Existing Roof Plan

Hadfield Cawkwell Davidson
Broomgrove Lodge, 13 Broomgrove Rd, Sheffield, S10 2LZ T 0114 266 8181 www.hcd.co.uk

HCD PROJECT NO.	SCALE	SIZE
2020-253	1 : 100 @ A0	P01

PROJECT NO.	ORIGINATOR	VOLUME	LEVEL	TYPE	ROLE + NUMBER
20253	HCD	A0	SS	DR	A-01-100

C:\Temp\20253-HCD-A0-ZZ-M3-A-20-001-Refurb_W01B_john.menendez.2ZQBYvt | © HCD