


Do not scale off this drawing. All dimensions to be checked on site prior to manufacture and construction. This drawing is the property of Steve Allcock Consulting and should not be reproduced without permission.  
All discrepancies to be brought to the attention of the Designer immediately.  
This drawing to be read in conjunction with the specification / bill of quantities and related drawings.

REVISIONS

- FIRST ISSUE

29.11.2020 SA

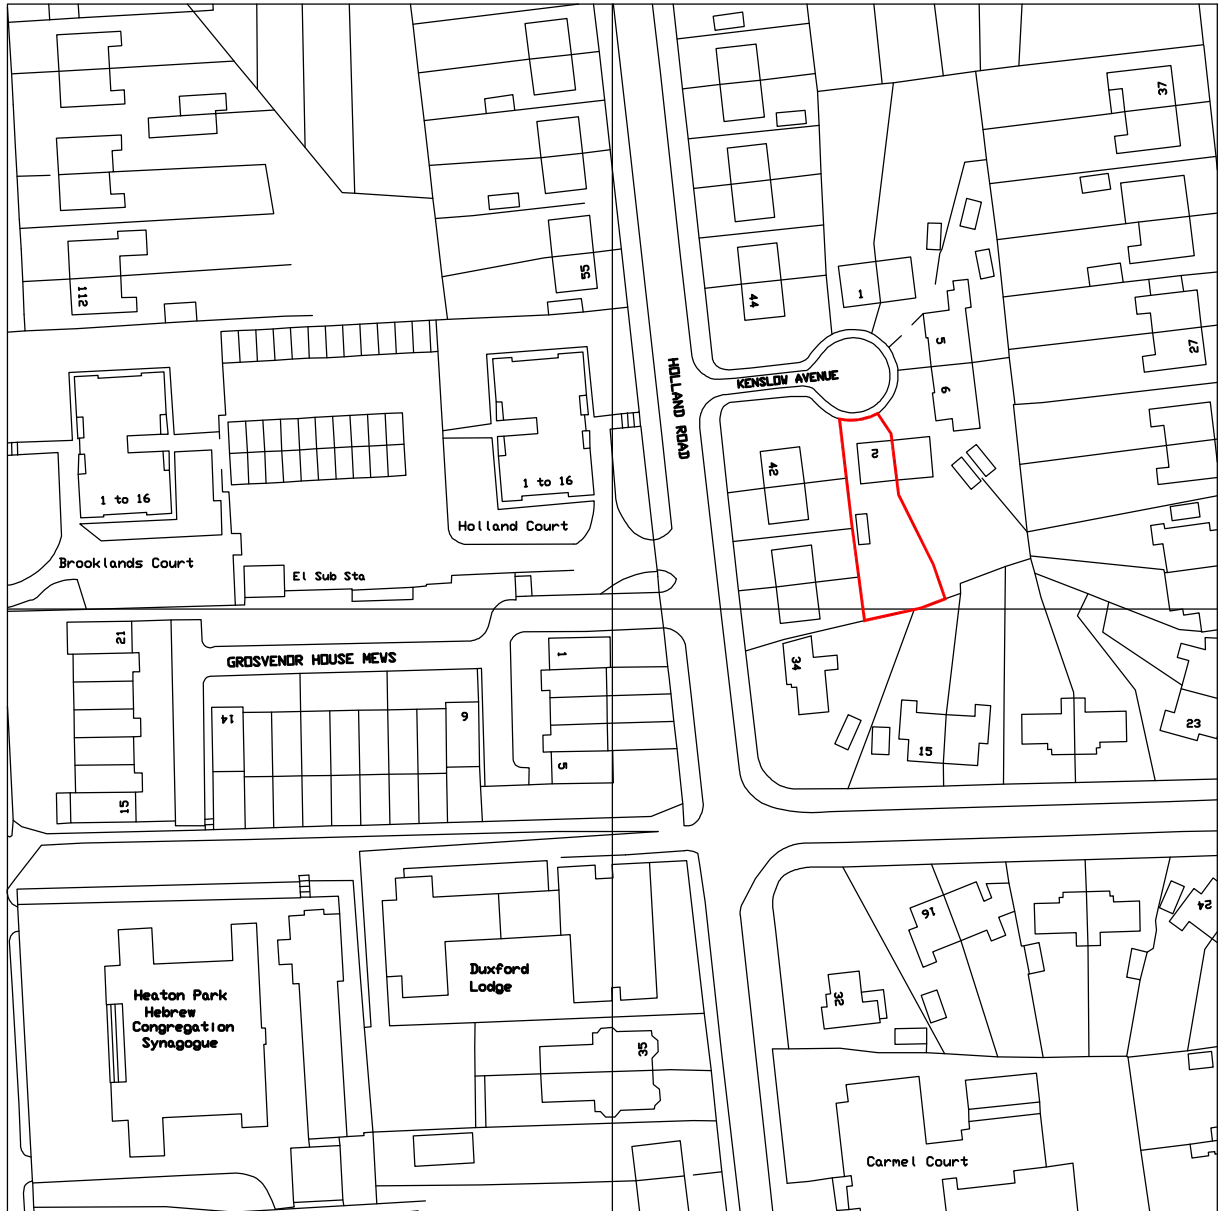

0 10 20



STEVEN ALLCOCK

ARCHITECTURAL DESIGN CONSULTANCY

client MRS D. BUCHANAN

project PROPOSED TWO STOREY REAR EXTENSION  
AT 2 KENSLOW AVE, CRUMPSALL, M8 4FF

title LOCATION PLAN

date NOV 2020

scale 1:1250 @ A4

job no. S40-2018

dwg. no. AP01

drawn CAD/SA

checked

7 County Chase,  
Clayton Le Woods,  
Cheshire, M86 1AT  
Tel: 0161 275 0000  
Email: info@stevenallcock.co.uk  
www.stevenallcock.co.uk