

This drawing is sole copyright and should not be copied or reproduced without permission.  
Do not scale off this drawing.  
All dimensions are to be checked on site.

NOTES:

REVISION

CLIENT  
**Ms S MIAH**  
364 LIGHTBOWNE ROAD  
MANCHESTER M40 0HJ

JOB TITLE  
**PROPOSED NEW SHOP UNIT**

DRG. TITLE  
**PLANS AND ELEVATIONS  
AS EXISTING**



**HOLBOROW +  
ORMESHER**  
*Limited*  
**architectural &  
interior design**

15 OVERTON CLOSE  
MIDDLEWICH  
CHESHIRE CW10 0PZ  
phone: 07770 834939


|          |                    |   |   |   |   |   |   |   |
|----------|--------------------|---|---|---|---|---|---|---|
| ISSUE    | ORIGINAL           | 1 | 2 | 3 | 4 | 5 | 6 | 7 |
| REVISION |                    |   |   |   |   |   |   |   |
| DATE     |                    |   |   |   |   |   |   |   |
| DRAWN    |                    |   |   |   |   |   |   |   |
| CHECKED  |                    |   |   |   |   |   |   |   |
| APPROVED |                    |   |   |   |   |   |   |   |
| SCALE    | 1:50 & 1:100 at A1 |   |   |   |   |   |   |   |

**DRAWING  
NUMBER** 2218 / 21 / 01

W 354824 R

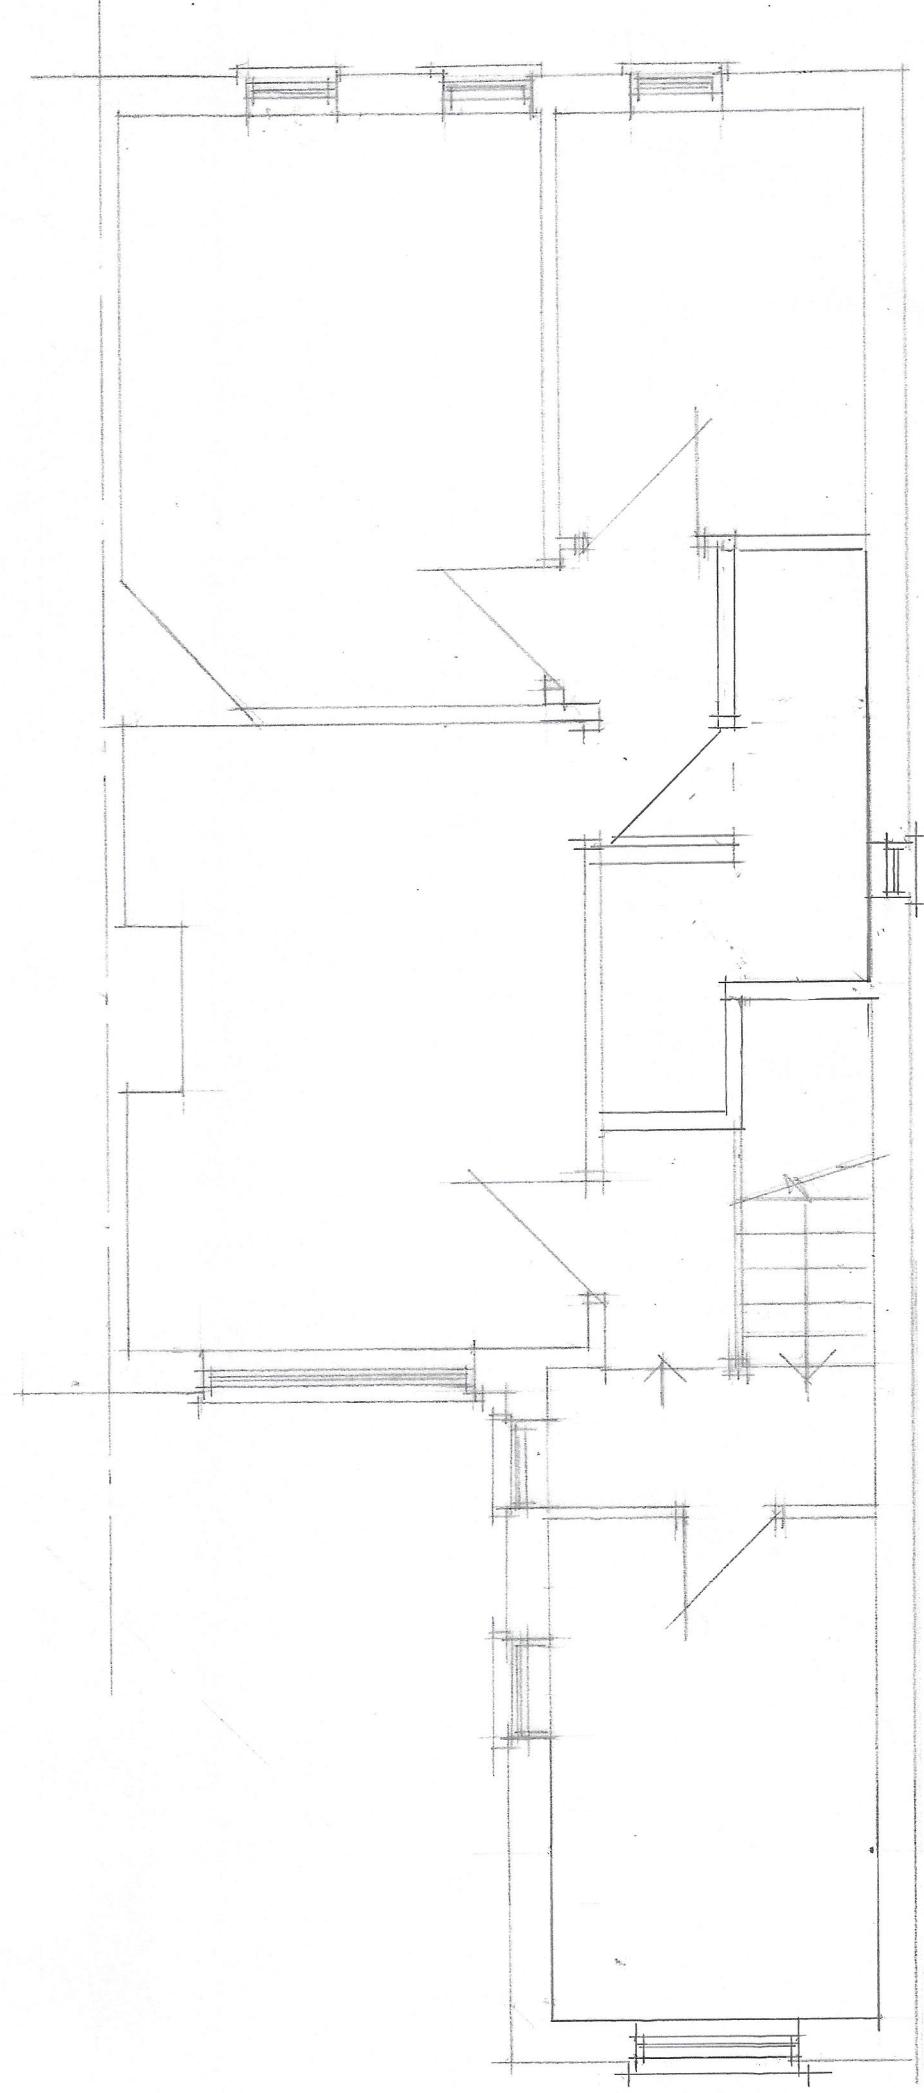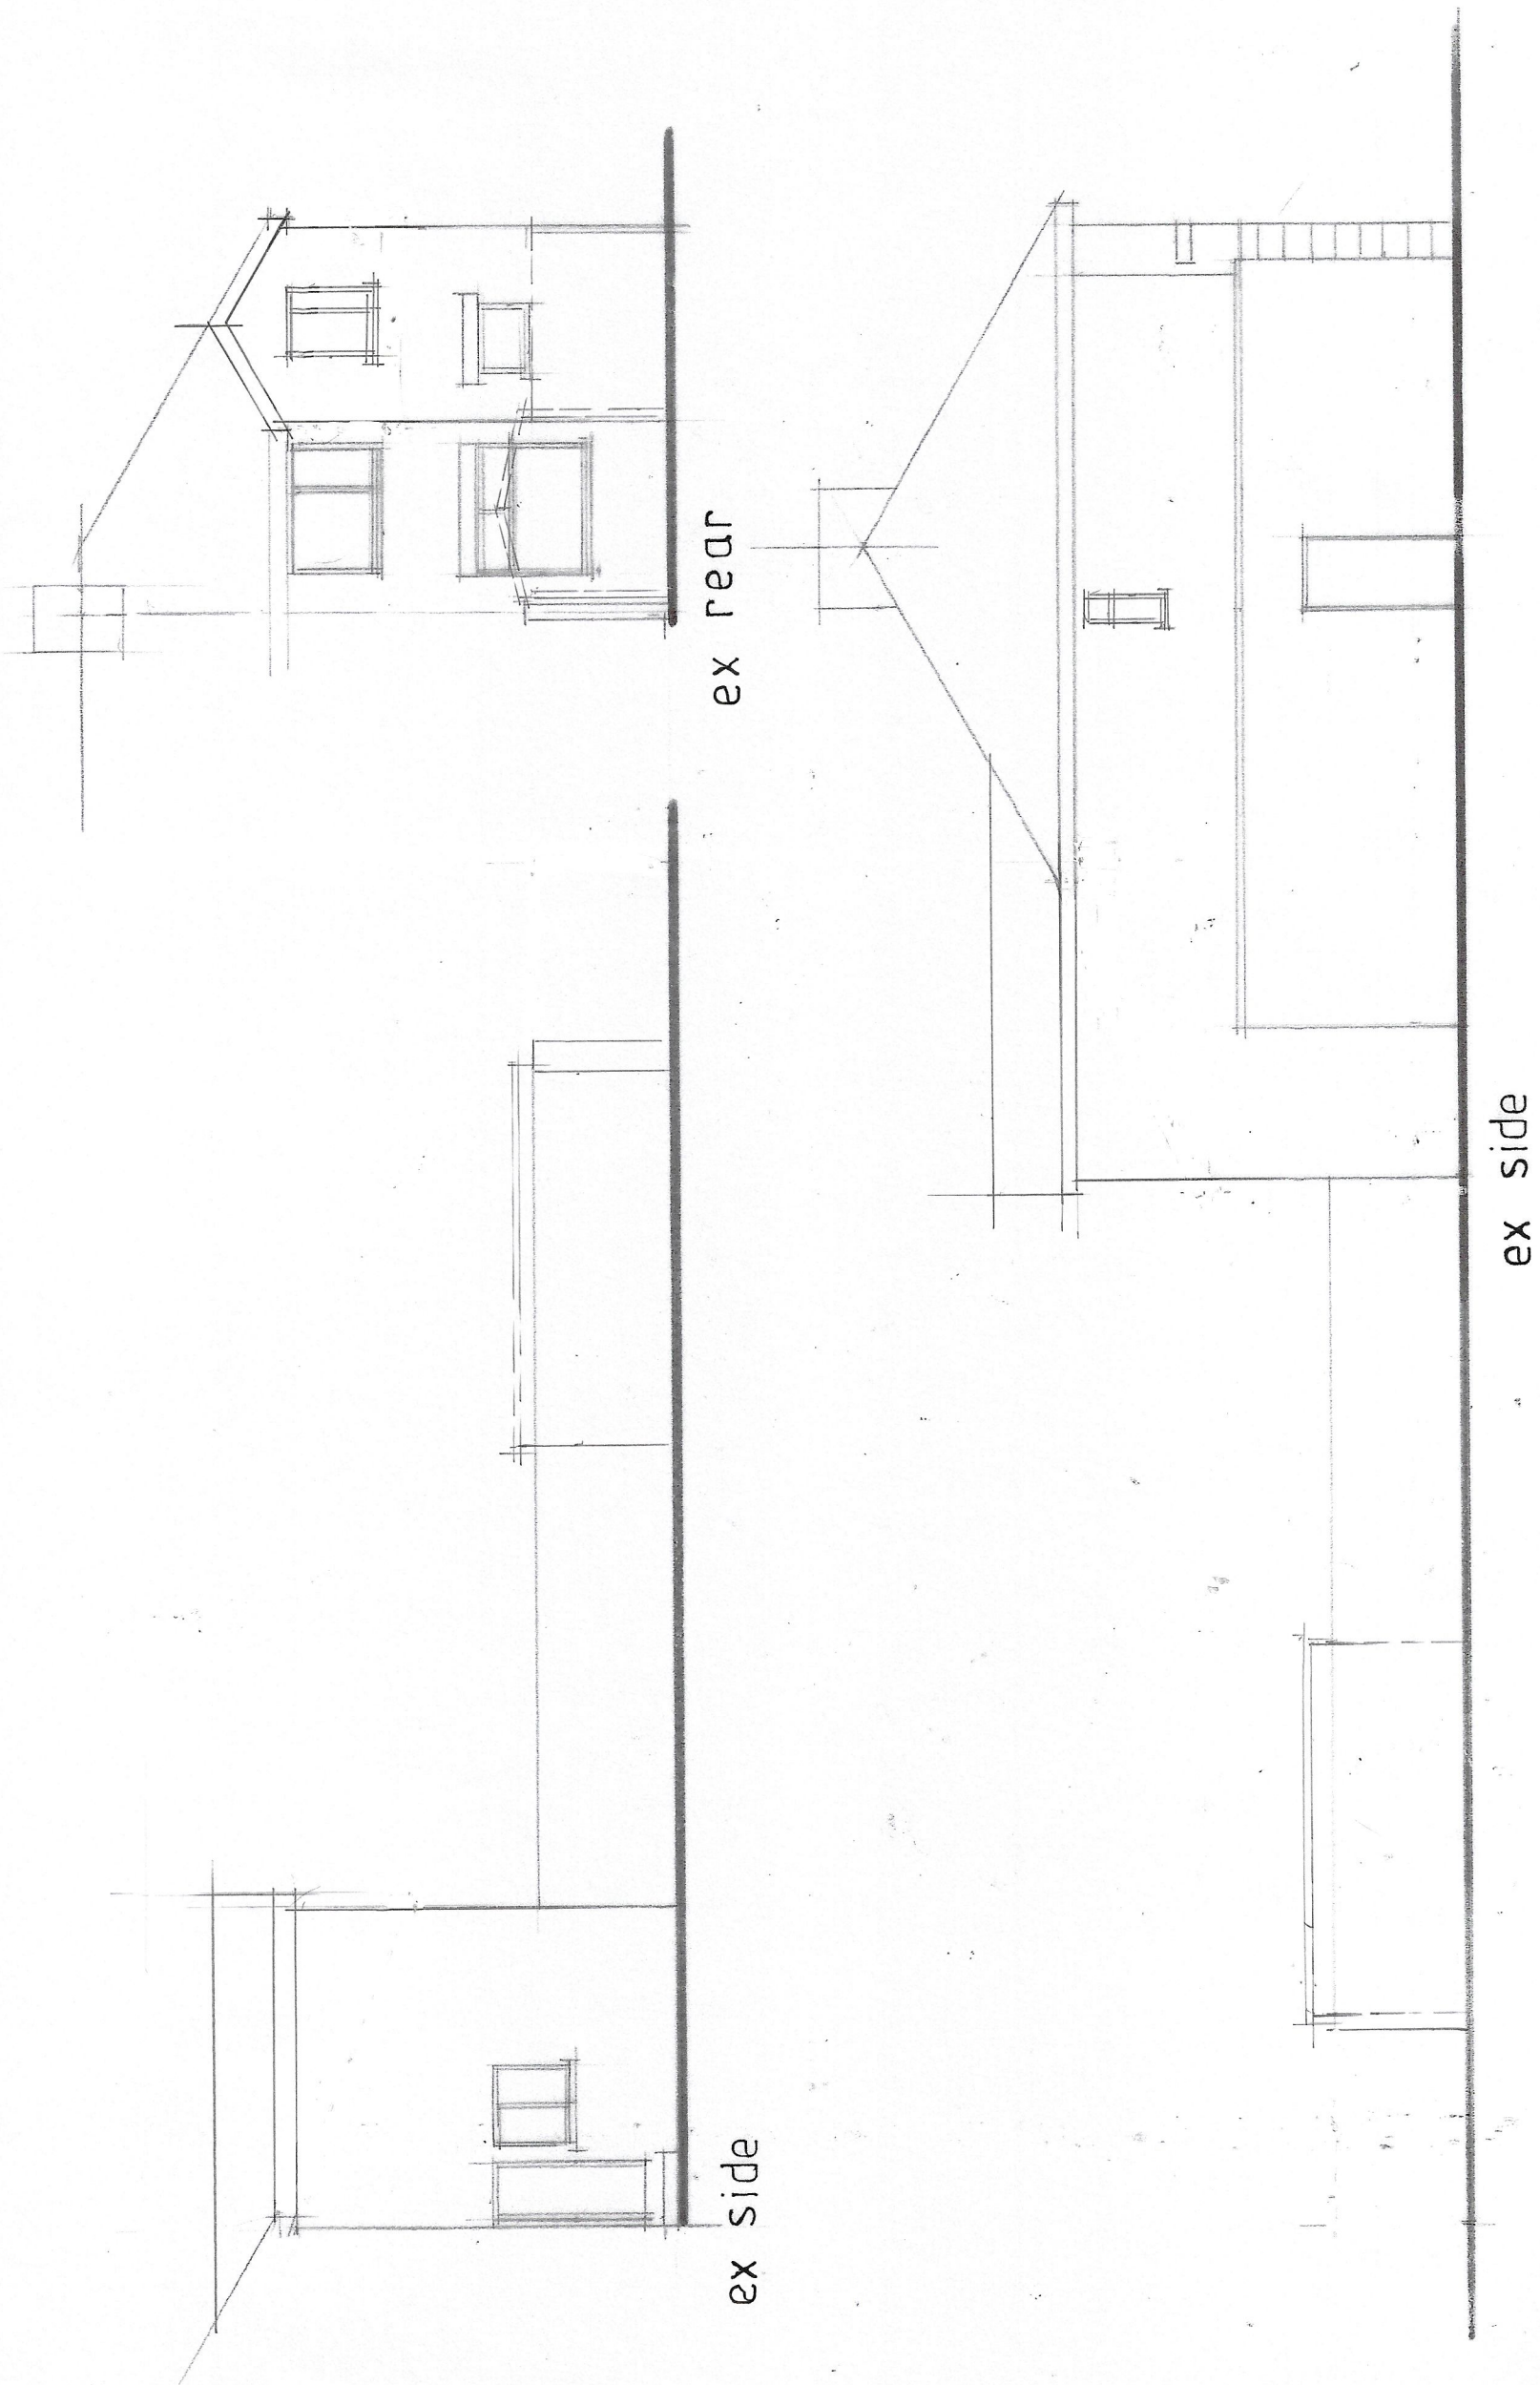

FIRST

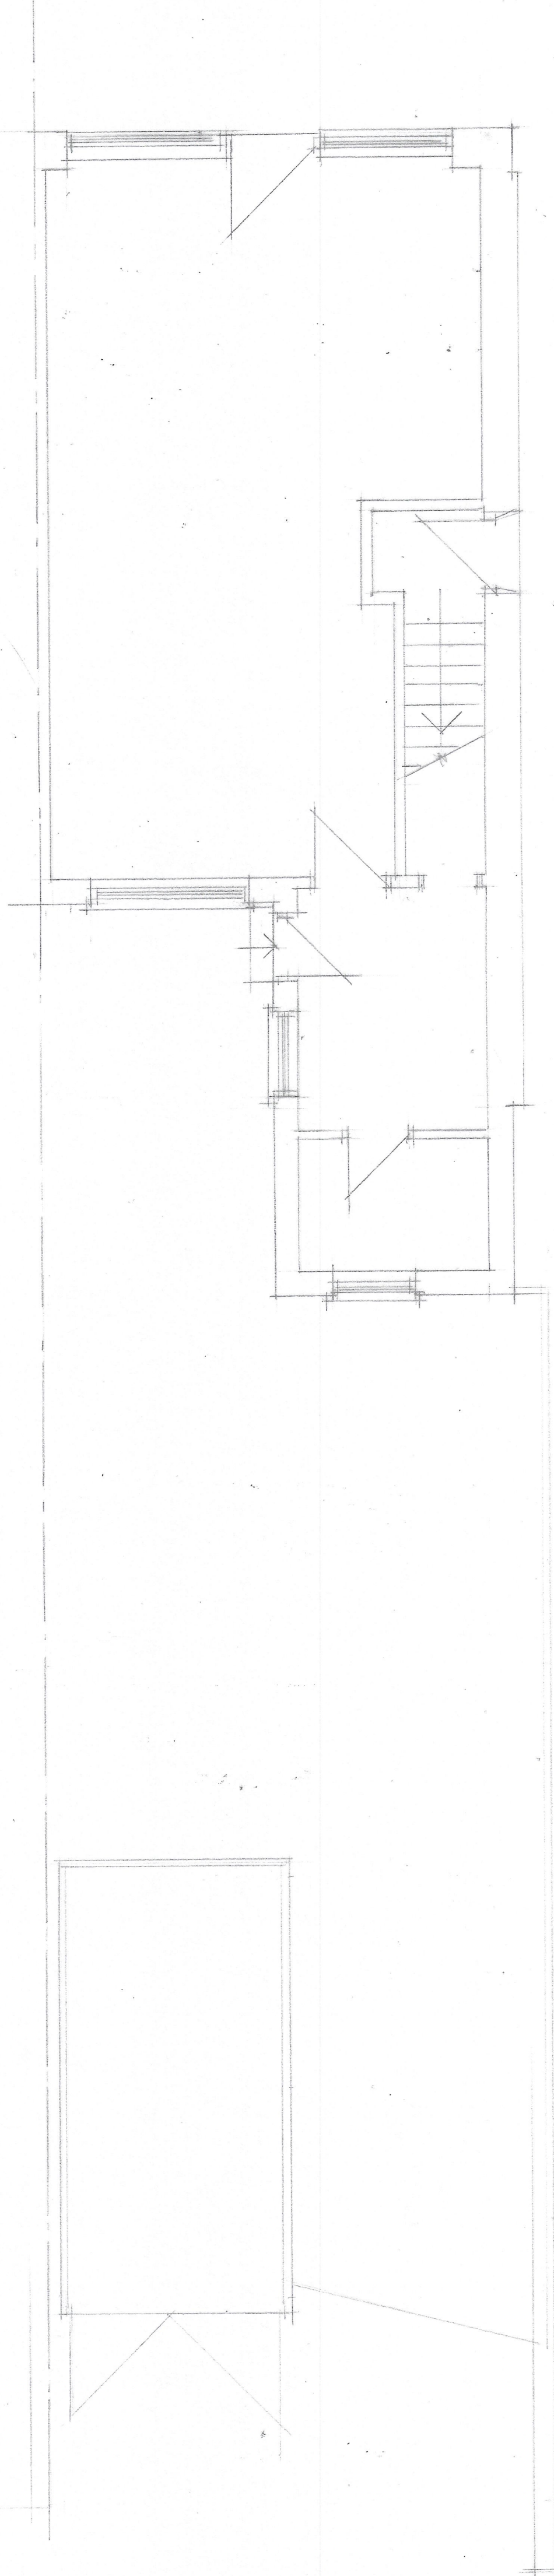

GROUND