

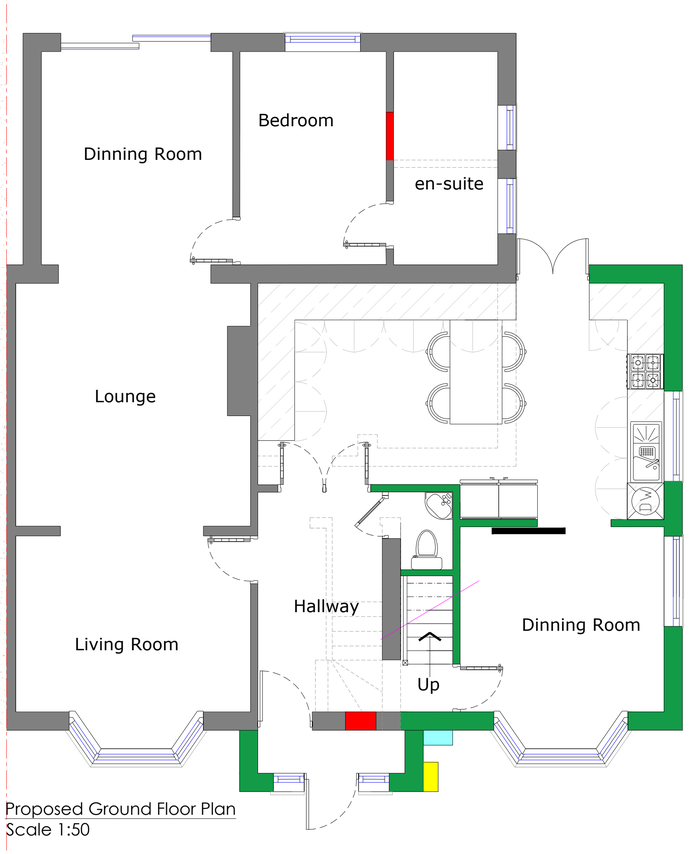


Proposed Ground Floor Plan
Scale 1:50

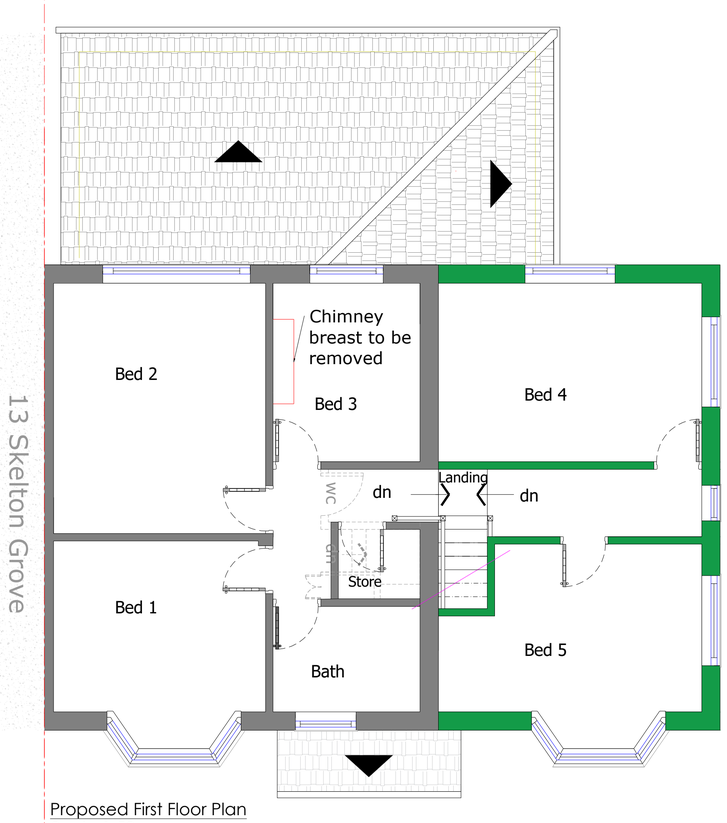

Proposed First Floor Plan
Scale 1:50

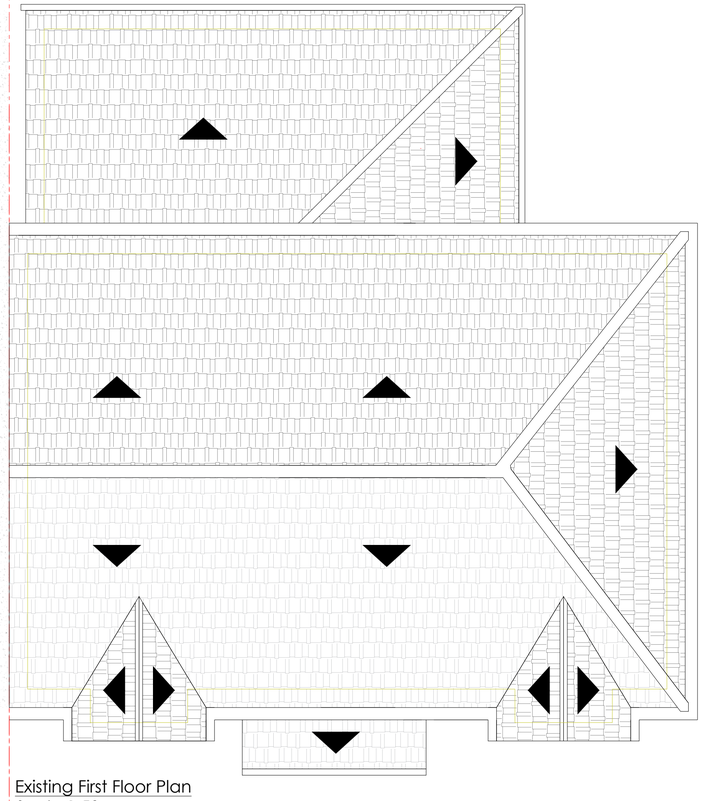

Existing First Floor Plan
Scale 1:50

GENERAL NOTES

1. The contractor must check the site and the approved drawings before commencing the works and must take any working measurements as necessary and any discrepancy must be reported to the client.
2. Work shall comply with any current relevant BS/codes of practices and confirm to the Building Regulations including the latest amendment. The contractor is responsible for setting out the works.

PROJECT ADDRESS
15 Skelton Grove
Manchester
M13 0UL

PROJECT
Double Storey Side extension
Porch Installation

KEY

RWP	Rain water pipe
SVP	Soil Vent Pipe
I.C	Inspection Chamber
BIG	back inlet gully
	Boundary
DW	Dish Washer
WM	Washing Machine
TD	Tumble Dryer
	Structure to be demolished
	Block opening
	Electrical mains
	Gas mains

Drawing No.
PP124(3)21

Scale
1:50 @ A1

Date
29.12.21

Drawn by
at

AT A. Design
Address:
12 Hastings Gardens
Stockport
SK5 8BF
T. 07830039347
E. ata_design@hotmail.com