

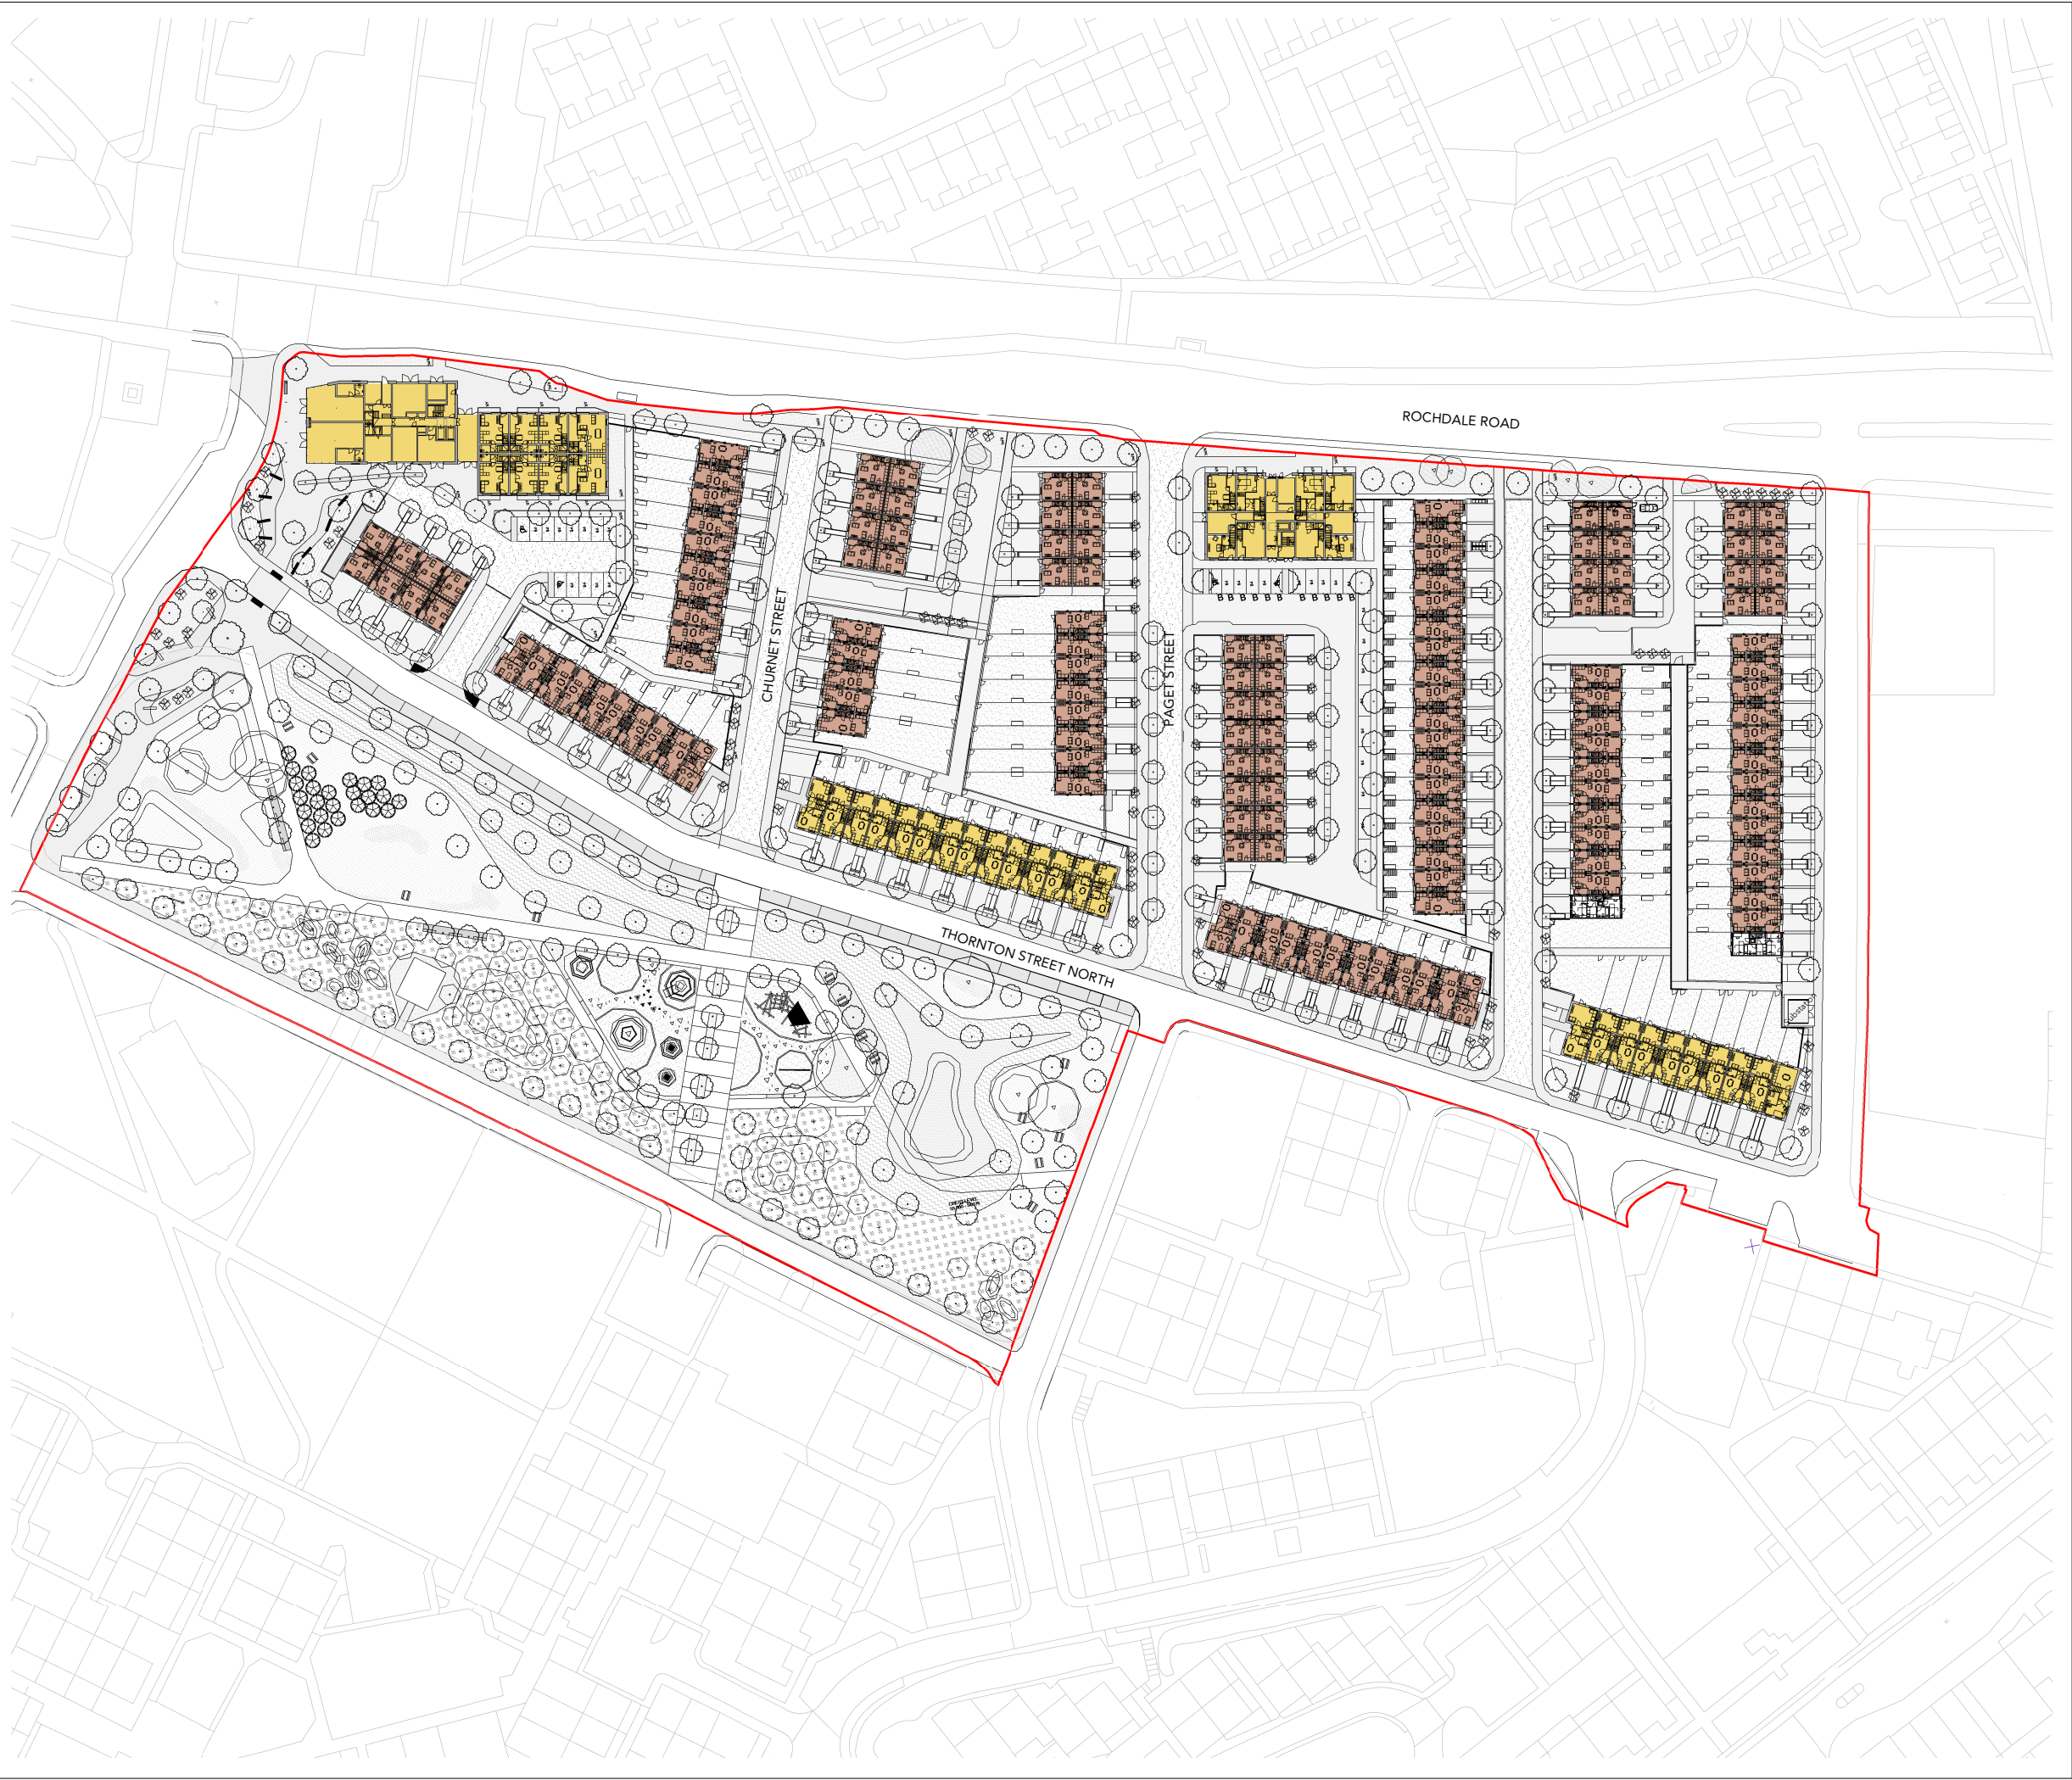


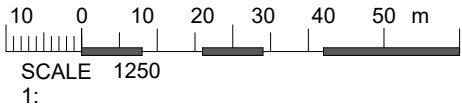

Note:
Do not scale from this drawing.
Dimensions are to be checked on site.
If in doubt please ask.

Tenure Key:

	Apt.	House	Total
Private	0	144	144
Social Rent	76	24	100
			244

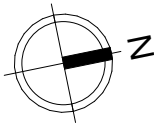

PL2	30/11/21	LH	Non-Material Amendment
PL1	12/05/21		Amended Planning Issue
PL	26/01/21	LH	Planning Issue

Rev	Date	Ints	Details
-----	------	------	---------

© The moral rights of the author are hereby asserted.
This drawing and design is the sole property of Buttress Ltd and must not be reproduced without permission.
Buttress Ltd is Registered in England and Wales: 5363573

Buttress

41 Bengal St
Manchester
M4 6AF

T 0161 236 3303
E contact@buttress.net
W www.buttress.net

Project Title	Collyhurst Village
Client	FEC and MCC
Location	Manchester

Drawing Title	Tenure Plan
---------------	-------------

Date	30/11/2021 11:21:03	Scale	1 : 1250
Checked	GC	Orig Paper Size	A3

Job No:	8871	Status	PLANNING
---------	------	--------	----------

Project:	Origin:	Zone:	Level:	Type:	Disc:	Number:	Rev:
----------	---------	-------	--------	-------	-------	---------	------

8871-BA-MP-XX-DR-A- (04)704- PL2