


UV CANOPY ELEVATION 10.1
1:20 @ A1

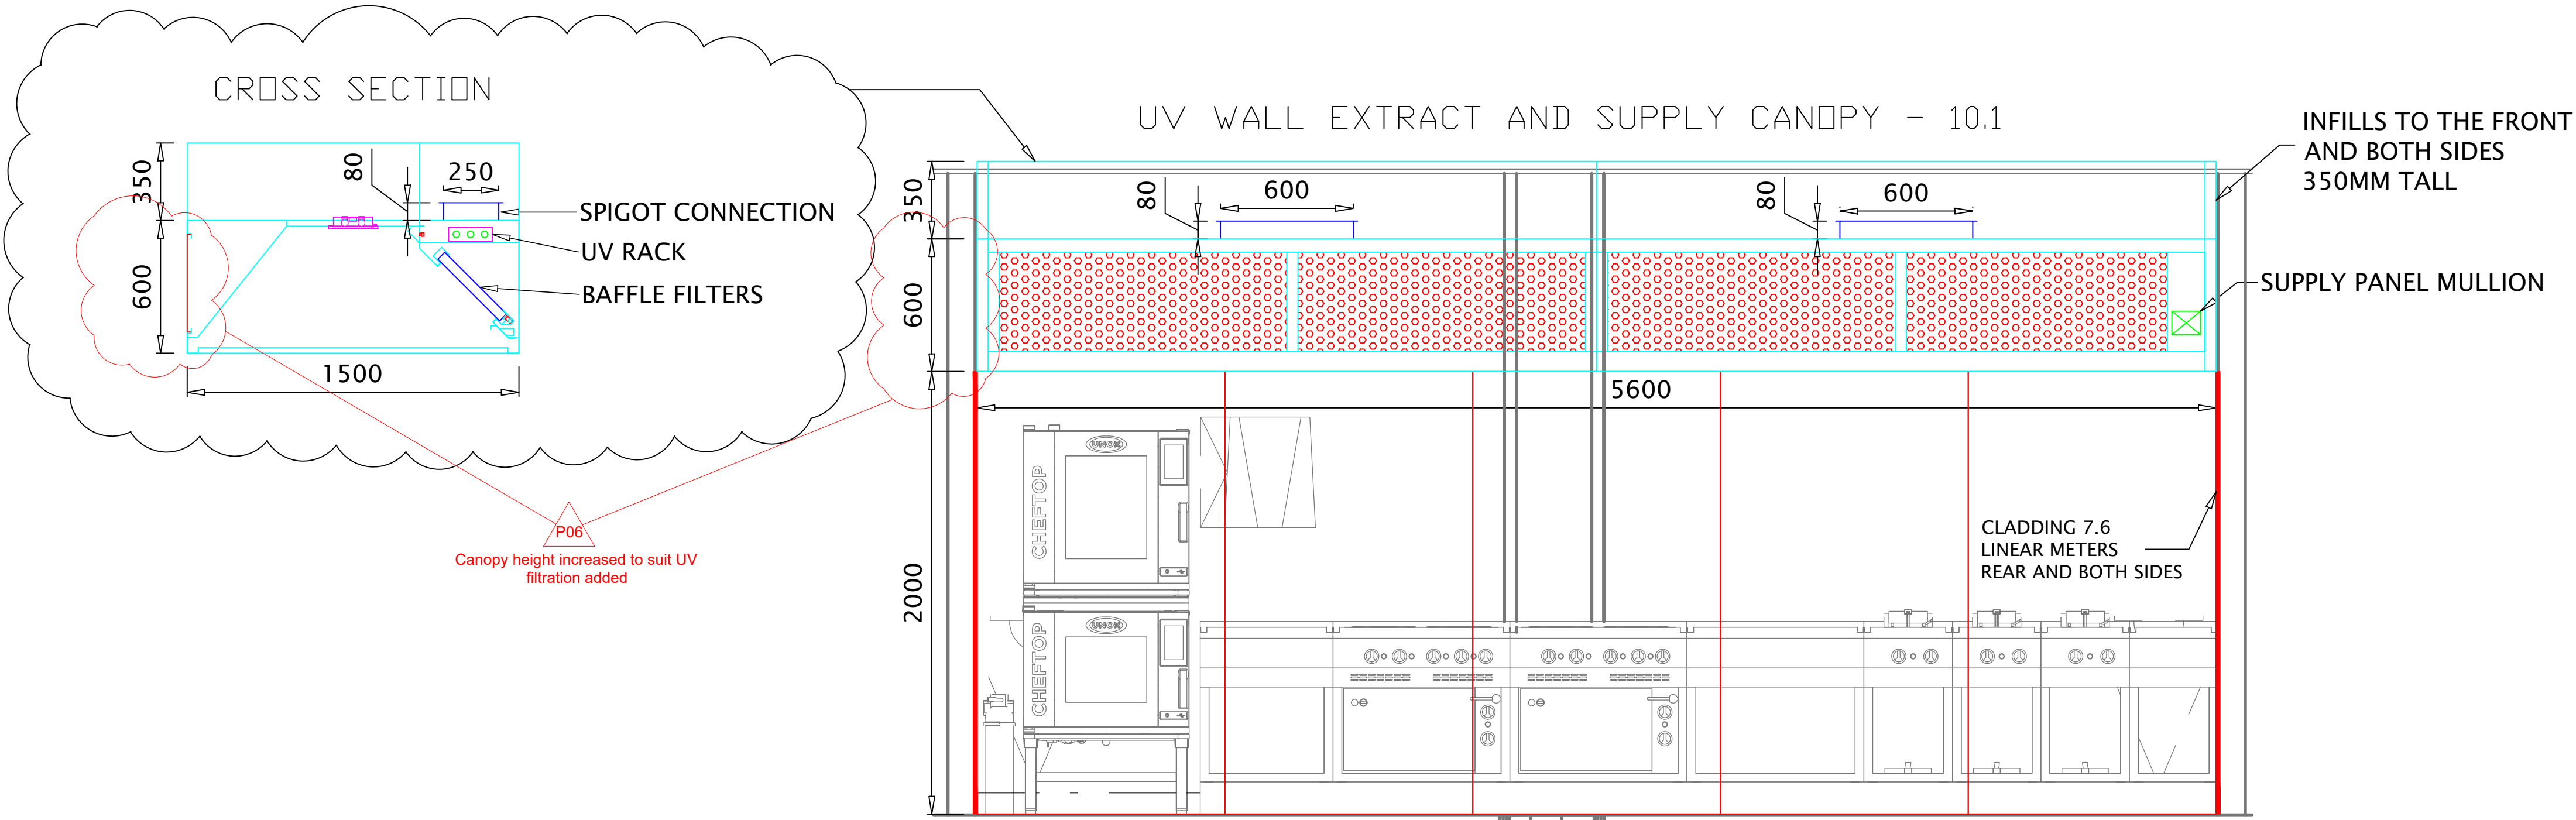


THIS DRAWING AND DESIGN REMAINS THE PROPERTY OF VISION COMMERCIAL KITCHENS LTD. AND MAY NOT BE COPIED, REPRODUCED, LOANED OR DISCLOSED TO ANY UNAUTHORISED THIRD PARTIES WITHOUT WRITTEN PRIOR CONSENT BY VISION COMMERCIAL KITCHENS LTD.
© Vision Commercial Kitchens Ltd 2020. All Rights Reserved.

SUPPLY AIR
IF NOT INCLUDED WITHIN THE KITCHEN VENTILATION PACKAGE, TO BE PROVIDED BY OTHERS, TO ACHIEVE ADEQUATE COMBUSTION AIR IN ACCORDANCE WITH GAS SAFE REQUIREMENTS.
IF THE AIR IS NOT TEMPERED DRAUGHTS AND DISCOMFORT MAY BE CAUSED IN COLD WEATHER
GAS APPLIANCES LIKE HEATING BOILERS LOCATED IN THE KITCHEN VICINITY ARE TO BE ISOLATED FROM THE KITCHENS NEGATIVE AIR PRESSURE BY OTHERS.


CANOPY
CANOPY CONSTRUCTED FROM 0.9MM 304 GRADE STAINLESS STEEL, COMPLETE WITH BAFFLE FILTERS AND COOL WHITE LED LIGHTS RATED AT IP 54 TO UNDERSIDE UNLESS STATED OTHERWISE. CANOPIES TO BE SEALED WITH FOOD SAFE SILICONE. ALL BUILDER WORK OPENINGS TO BE FORMED PRIOR TO INSTALLATION. SUSPENDED CEILINGS WHERE FITTED TO BE INSTALLED FOLLOWING CANOPY INSTALLATION

ALL OPENINGS TO BE FORMED BY MAIN CONTRACTOR INCLUDING ALL BUILDERS WORKS FOR VENTILATION SYSTEMS
MAIN CONTRACTOR TO ENSURE THE REAR WALL OF THE COOK LINE EQUIPMENT IS CLEAR OF ALL LOOSE PLASTER WORK, TIMBER, TILES AND SERVICES TO ENABLE STAINLESS STEEL WALL CLADDING TO BE FITTED
WALLS TO THE REAR OF COOK LINES TO BE OF A NON-COMBUSTIBLE/FIRE RATED MATERIAL PRIOR TO STAINLESS STEEL WALL CLADDING BEING FITTED
ALL EXISTING CANOPIES AND DUCTING NOT TO BE REUSED ARE TO BE STRIPPED OUT BY OTHERS OR LTS CAN PROVIDE THIS SERVICE
MAIN CONTRACTOR TO PROVIDE & FIT ALL FLASHING & SEALING MATERIALS FOR DUCTING THROUGH ROOF
WHERE ANY APPLIANCE IS SHOWN THAT IS NOT UNDERNEATH A CANOPY, ROOM VENTILATION IS TO BE CALCULATED AND INSTALLED TO THESE AREAS

POT WASH CANOPY ELEVATION 10.2
1:20 @ A1

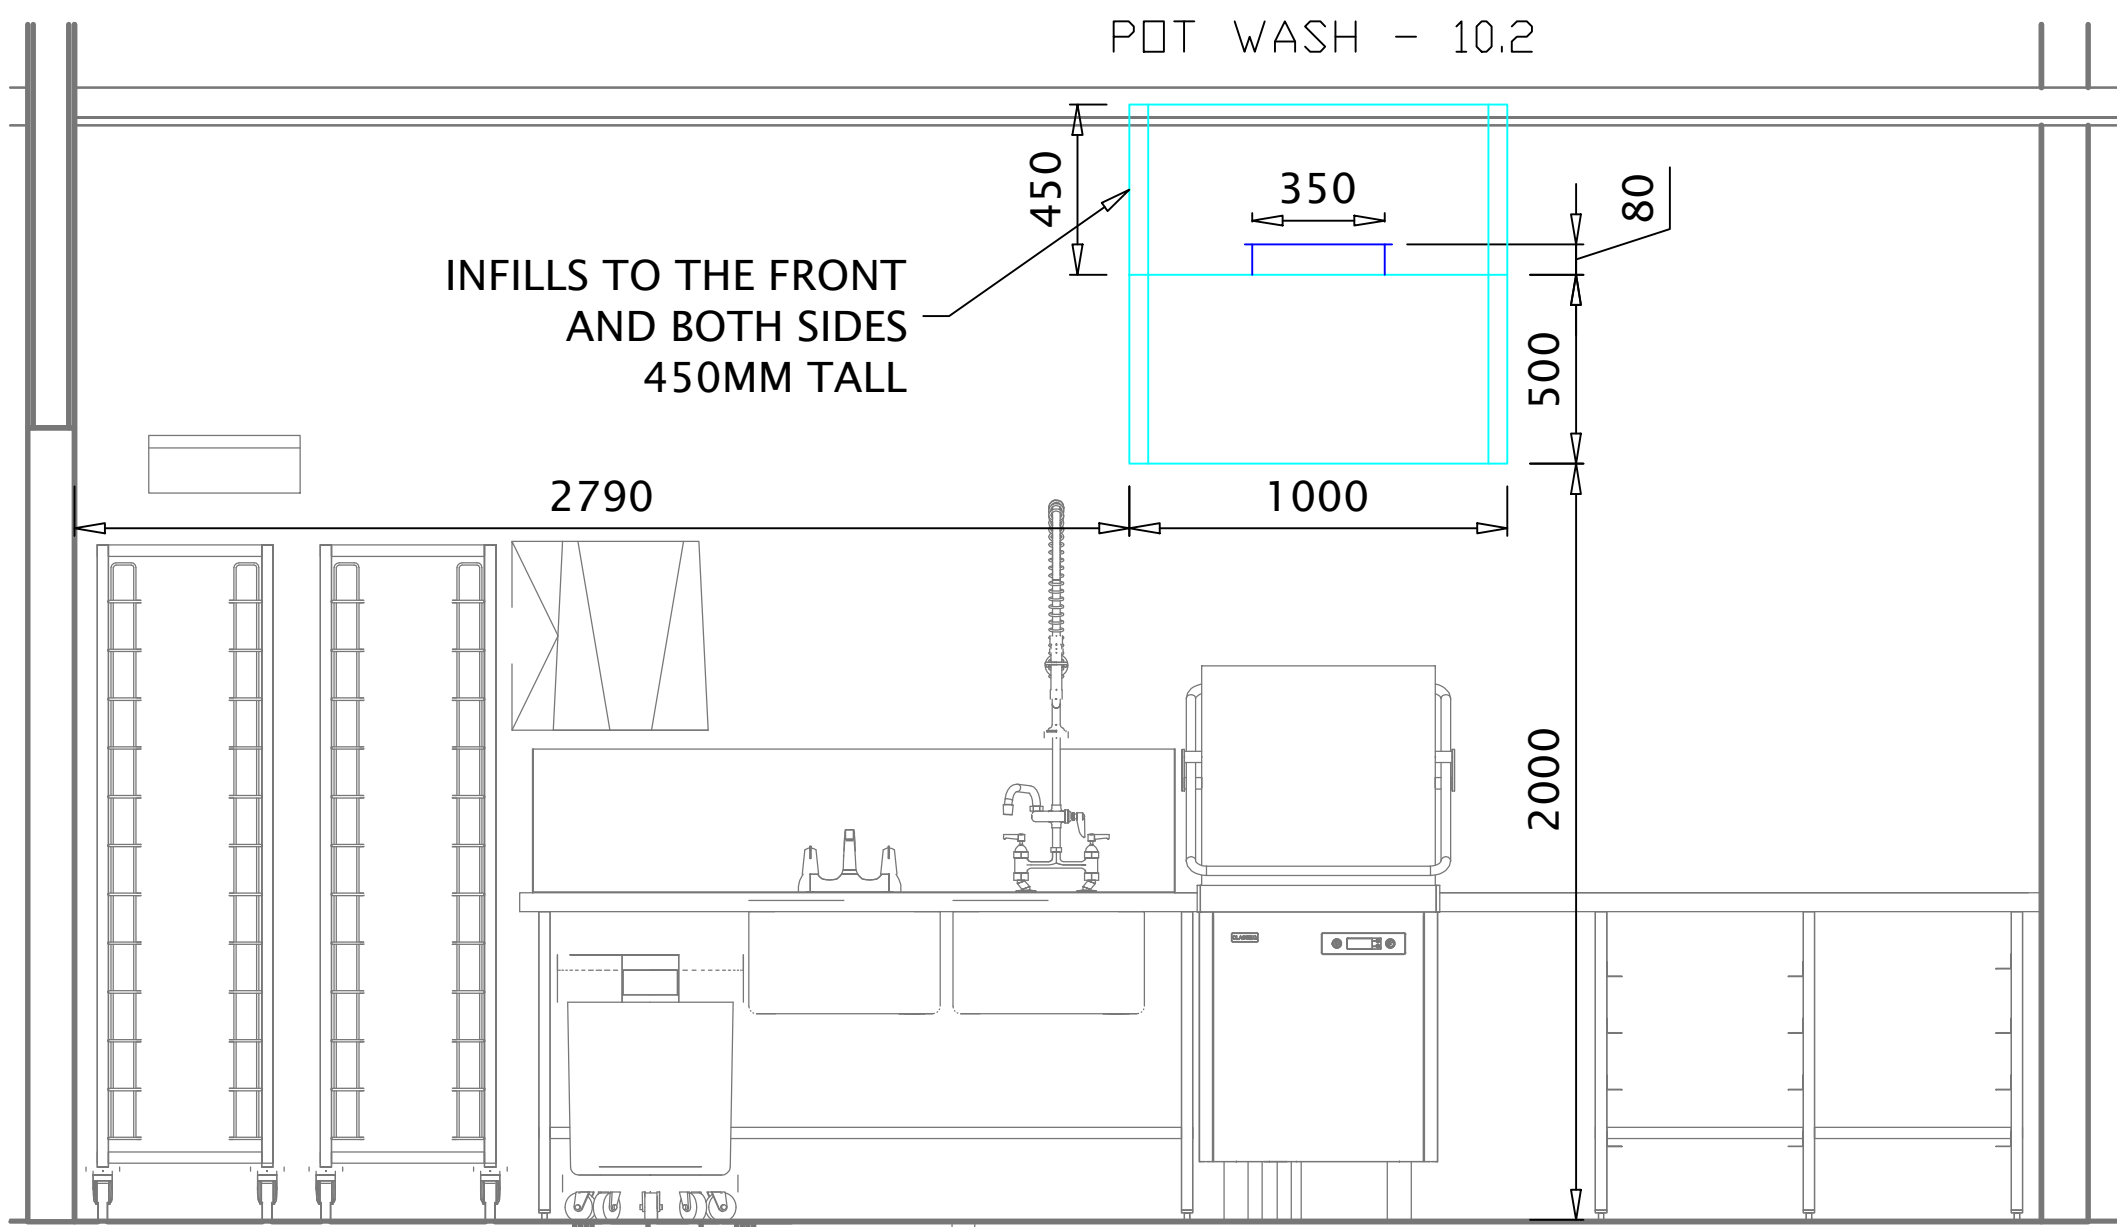

EXTRACT ONLY CANOPY ELEVATION 5.6
1:20 @ A1

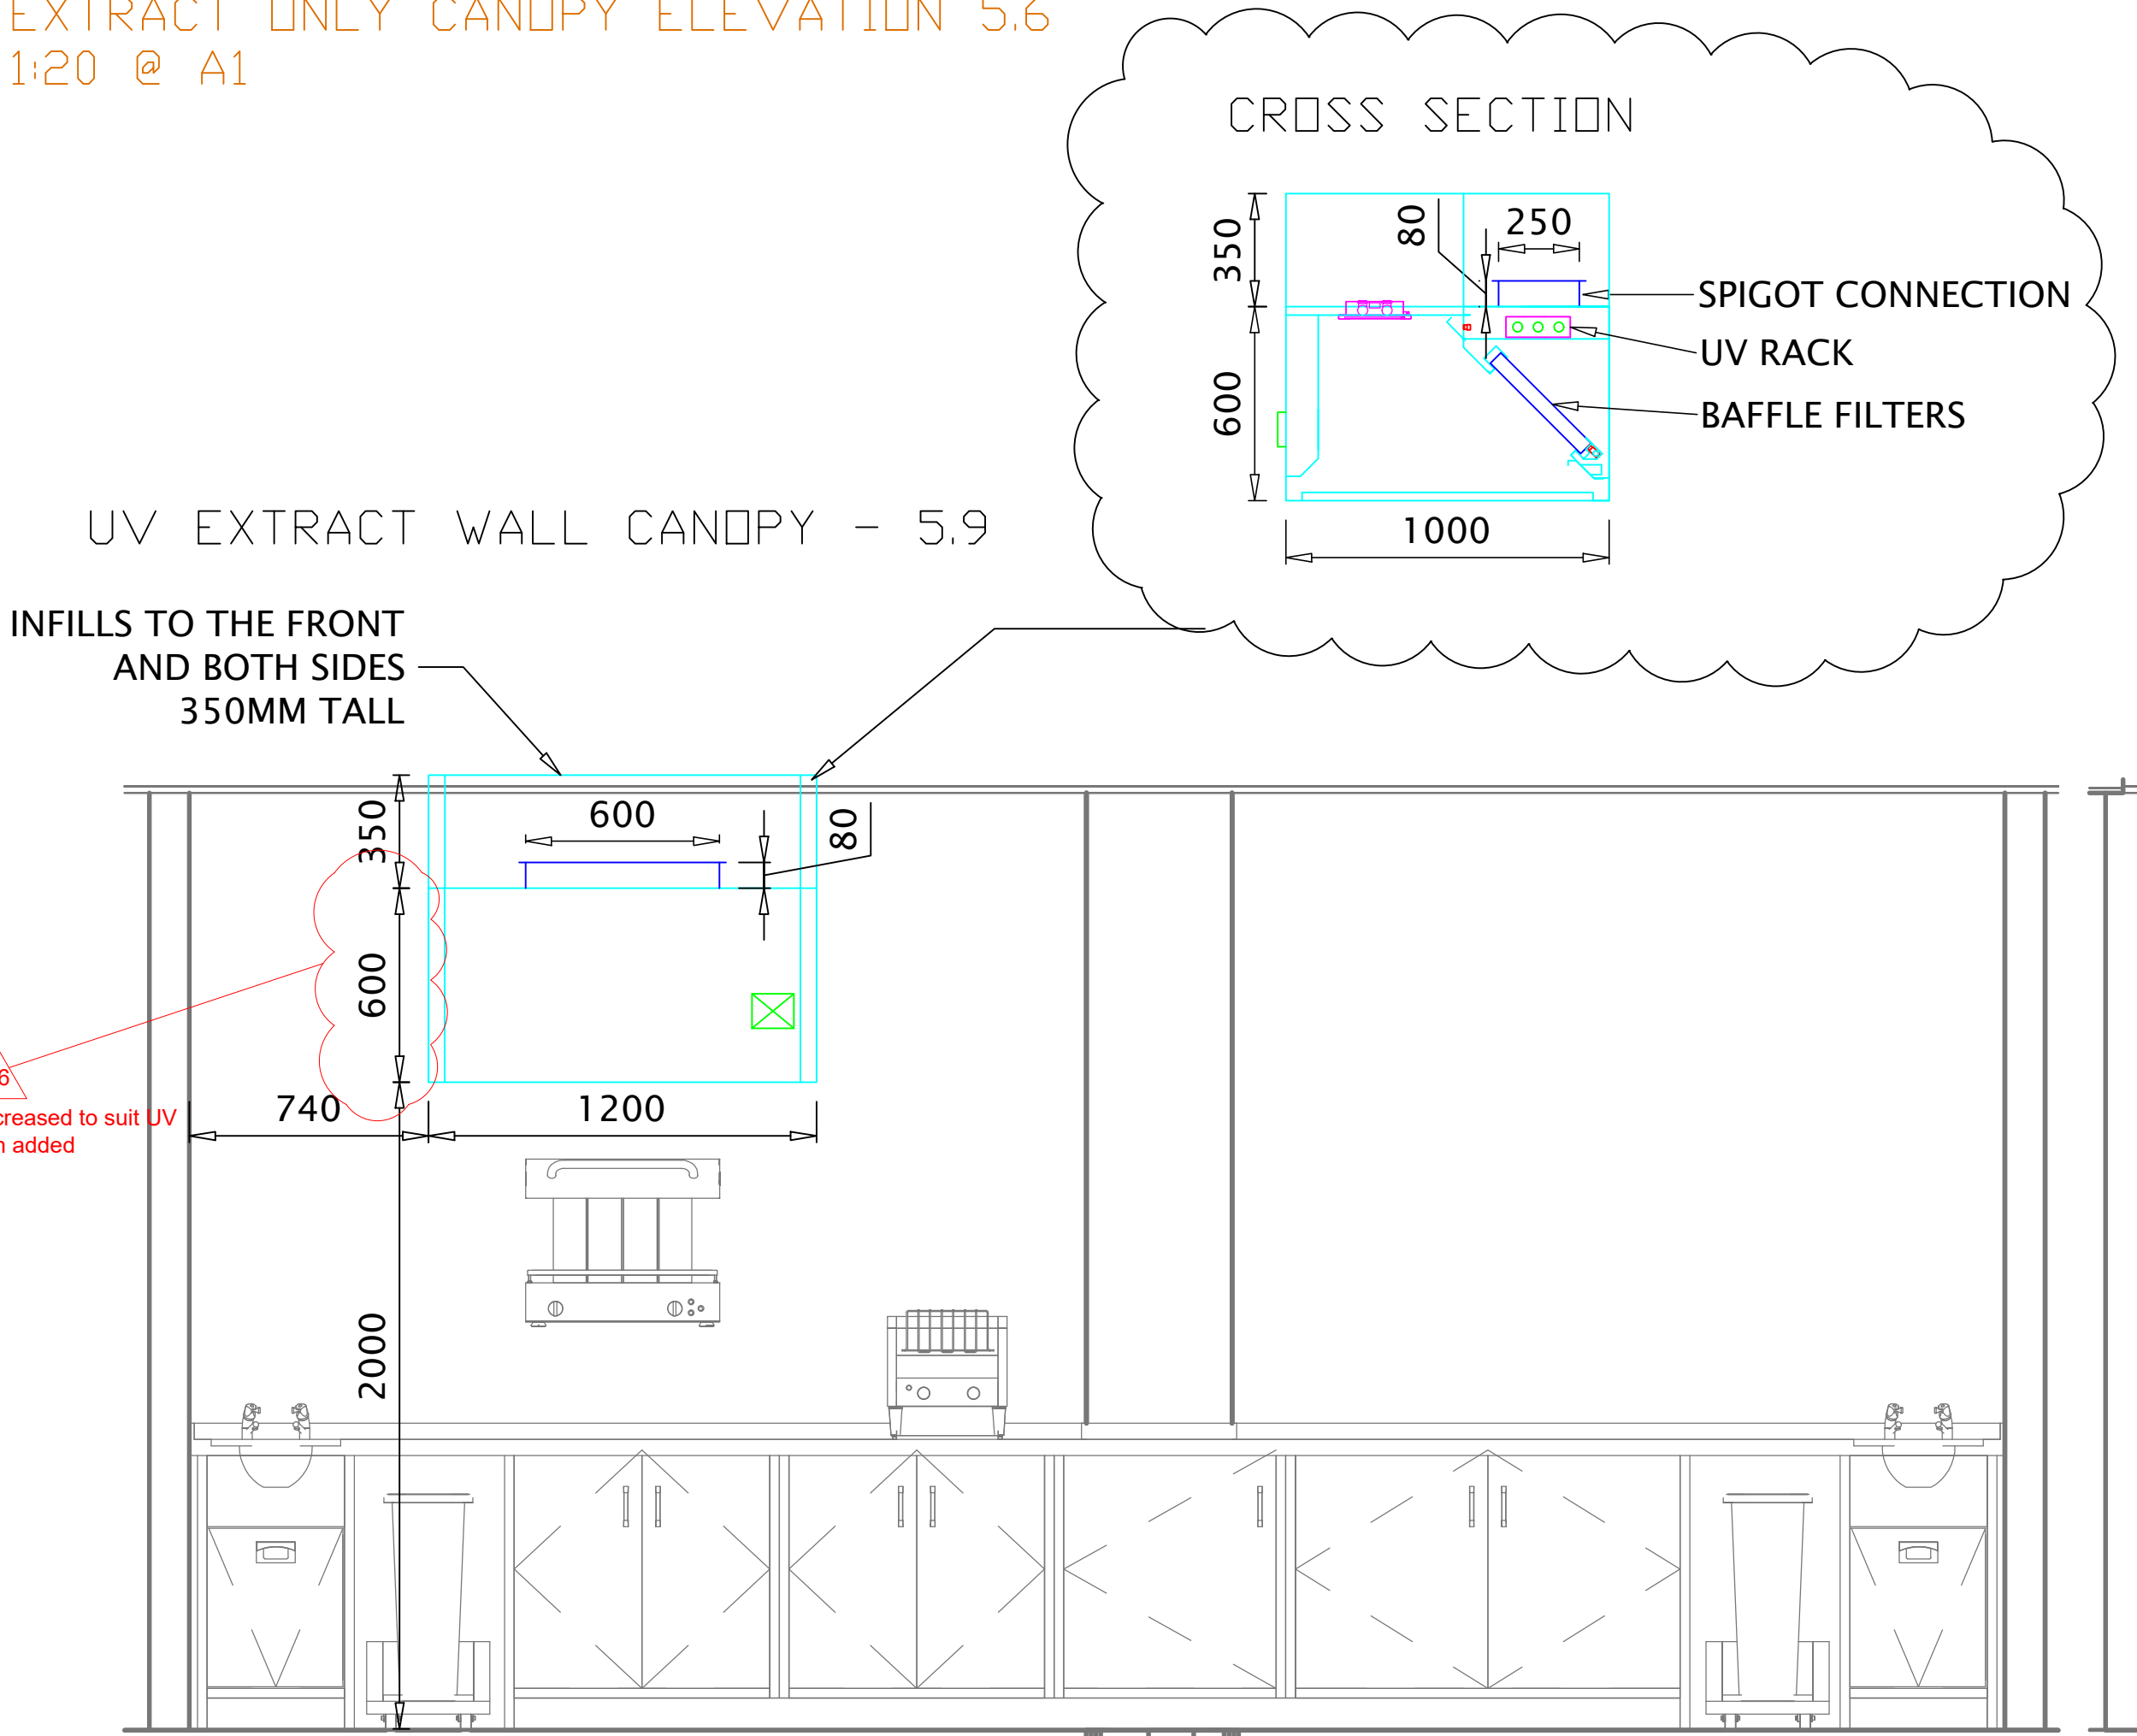

rev	date	revision description	by	ch'd
-----	------	----------------------	----	------



Unit A1, Axis Point, Hill Top Road, Heywood, Lancashire, OL10 2BQ
Tel: 0161 811 7210 Email: sales@visionck.co.uk Shop: www.visionck.co.uk

PRIOR TO THE APPOINTMENT OF THE OFFICIAL CO-ORDINATOR AND PRINCIPAL CONTRACTOR, THIS DRAWING IS ISSUED STRICTLY AS DESIGN INTENT ONLY

Project Name
Manchester College

Sheet Name
01 First Floor - HE Kitchen & Food Court - Ventilation Canopy Details - 2 of 2

architects / clients drawing reference
originator: **mpk** date: 04/10/2020
title: **Canopy Layout** date: 04/10/2021
VCK project no: **220110** designed by: **LGR** scale: **1:20** paper size: **A1**

drawing number
CC-VCK-XX-01-DR-Y-4302

status: **S2** suitability description: **SUITABLE FOR INFORMATION**
revision: **P01** revision description: **PRELIMINARY**

