



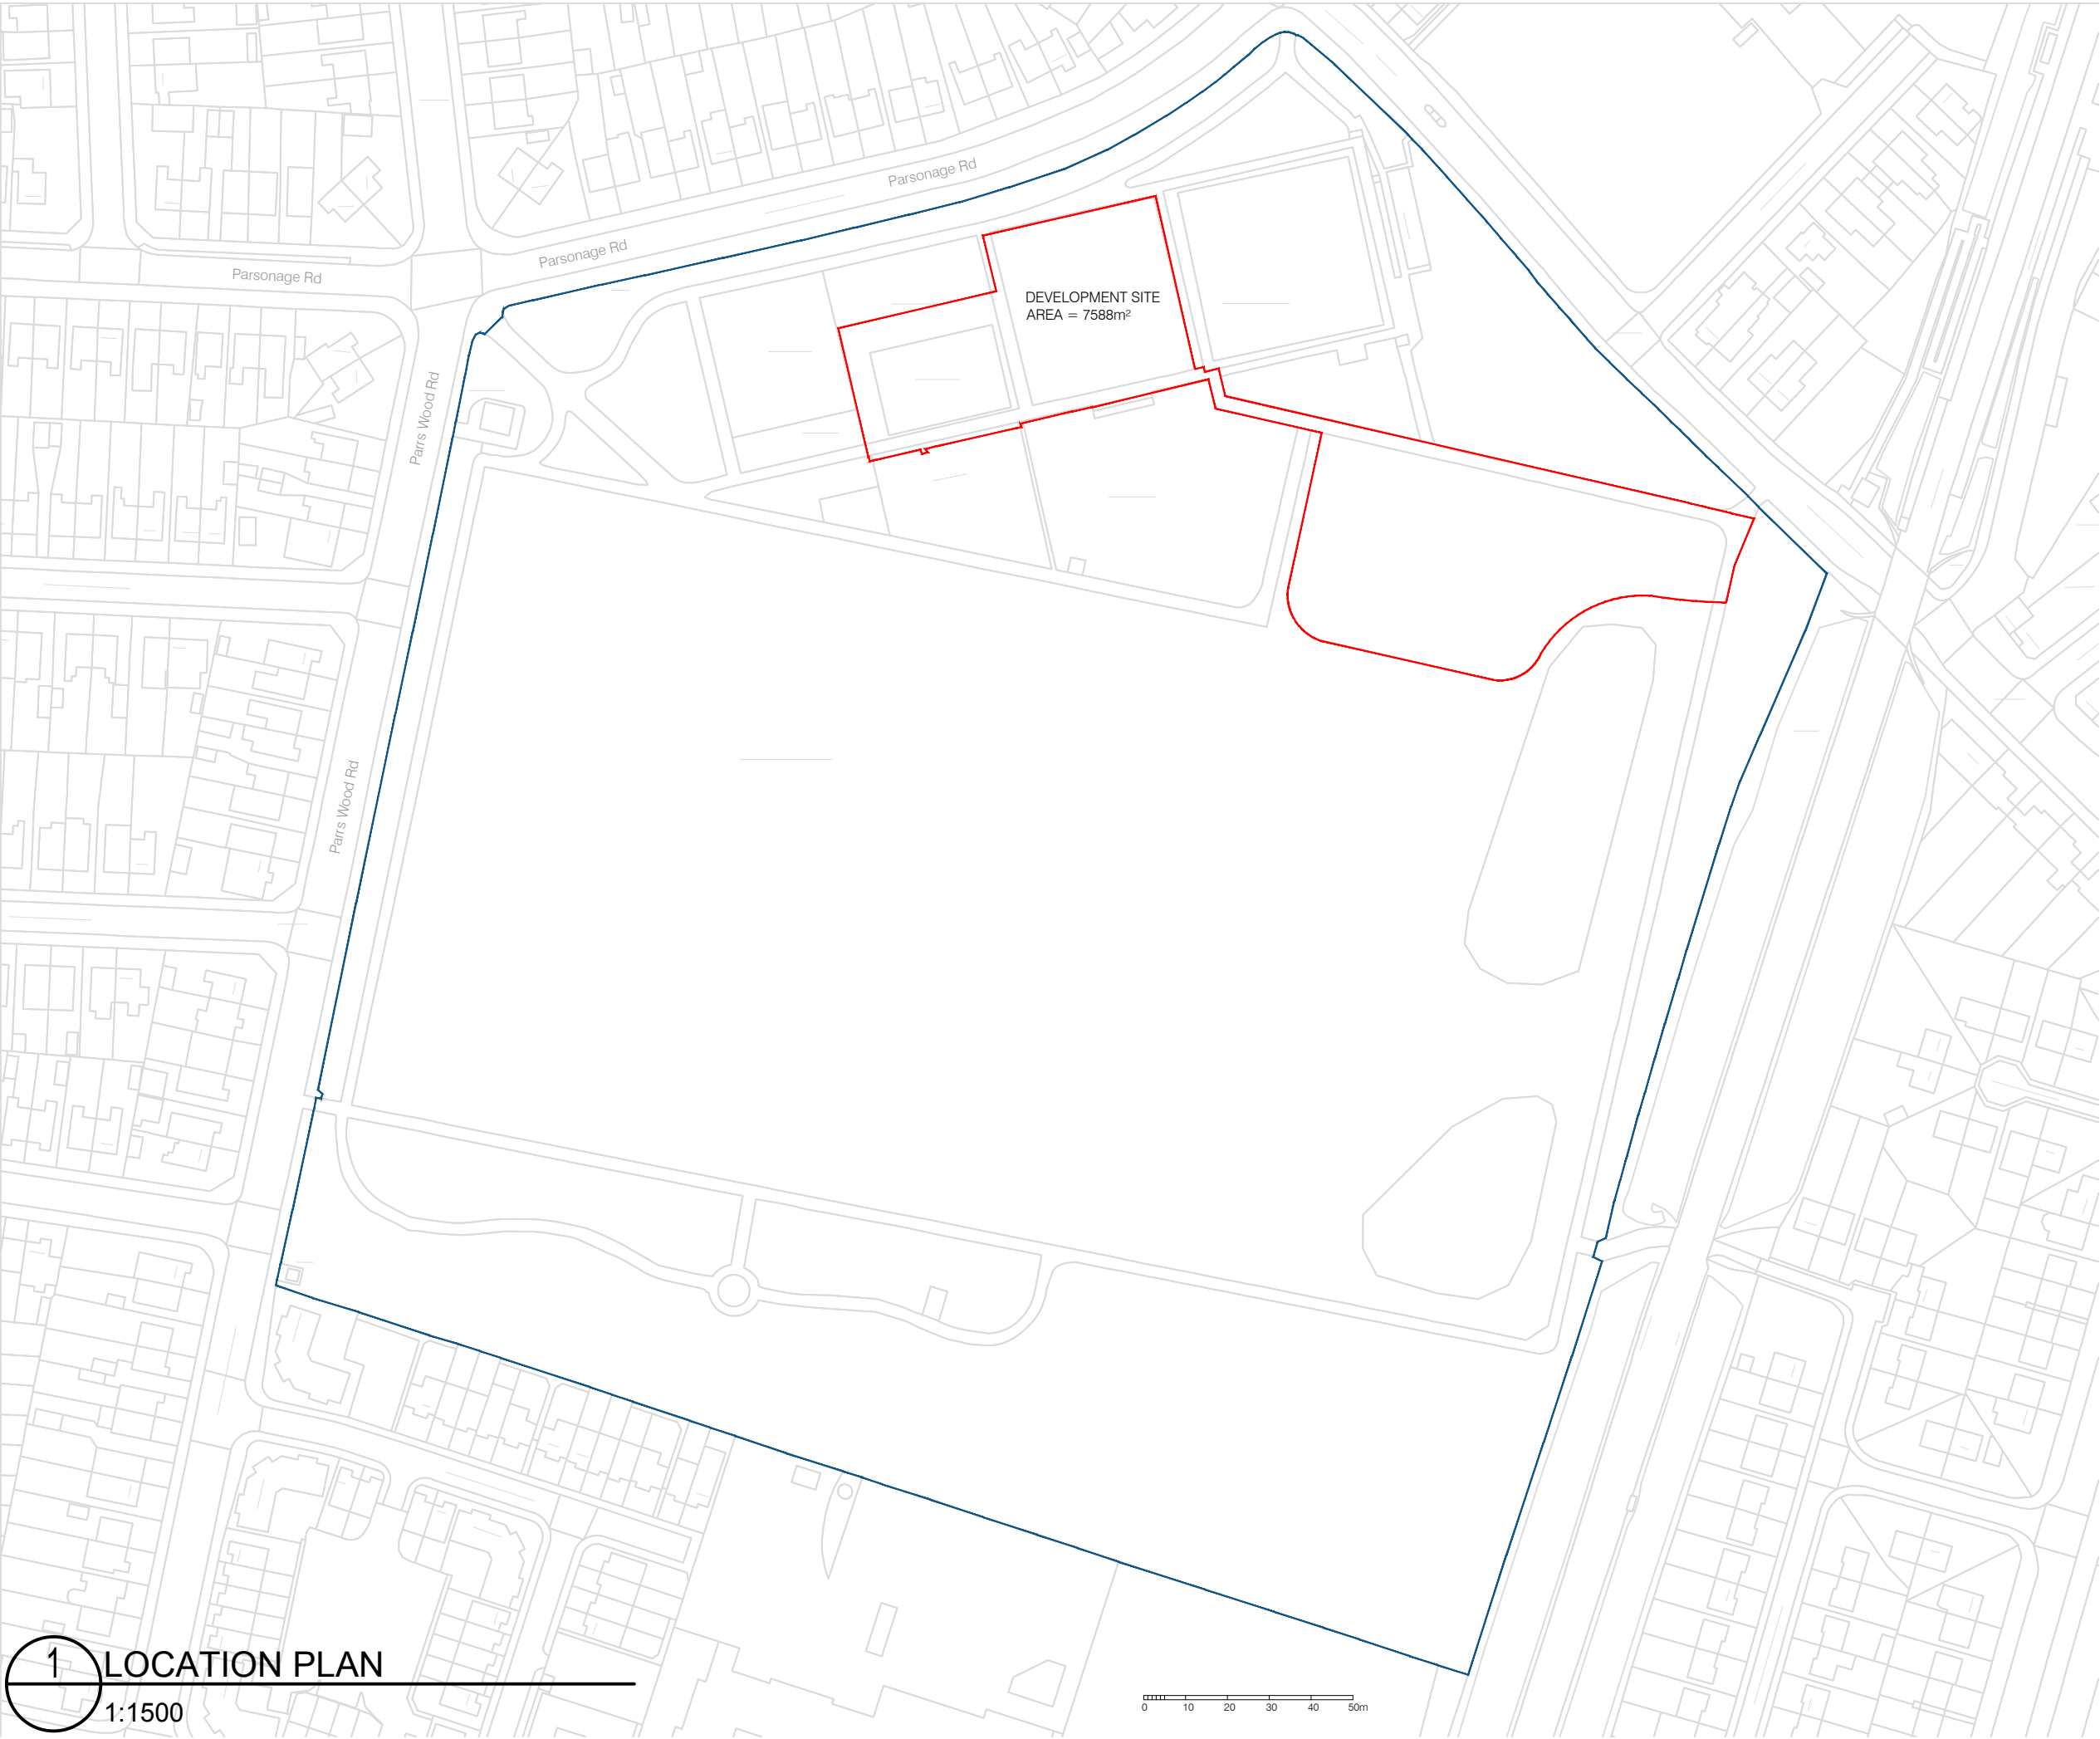

1 LOCATION PLAN
1:1500

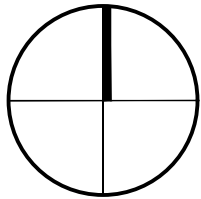

□ LONDON

□ LEEDS

□ CARDIFF

□ GLASGOW

□ ABERYSTWYTH

□ MANCHESTER

□ LOUGHBOROUGH

P5	14/03/22	RED LINE BOUNDARY AMENDED	RP	JM
P4	27/10/21	ROAD NAMES ADDED, RE-ISSUED FOR PLANNING	RP	JM
P3	06/04/20	ISSUED FOR PLANNING, RED LINE BOUNDARY AMENDED	RP	JM
P2	19/12/19	ISSUED FOR PRE-PLANNING REVIEW, RED LINE BOUNDARY AMENDED	TL	TL
P1	09/10/19	ISSUED FOR TENDER	TL	TL
REV	DATE	DESCRIPTION	DR	CH

PLANNING ISSUE

darntonB3
ARCHITECTURE

LEEDS
The Coach House, Monk Fryston Hall, Monk Fryston, Leeds, LS25 5DU.
T: 01977 681 001 www.darntonb3.com

CLIENT

CITY IN THE COMMUNITY

PROJECT

PLAY ZONE PILOTS

LADYBARN PARK, MANCHESTER

DRAWING

EXISTING

LOCATION PLAN

SCALE @ A3

1:1500

DRAWN

TL

CHECKED

TL

CREATION DATE

09/10/19

REVISION

P5

DARNTONB3 DRAWING NO.

13034 - DB3 - B02 - XX - DR - A - 90001

PROJECT NO -COMPANY- ZONE - LEVEL - TYPE - ROLE -NUMBER

© COPYRIGHT: ALL RIGHTS RESERVED.

THIS DRAWING MUST BE READ IN CONJUNCTION WITH ALL OTHER RELEVANT DRAWINGS AND INFORMATION.

DO NOT SCALE OFF DRAWINGS USE DISPLAYED DIMENSIONS ONLY.

THE DRAWING OR INFORMATION MUST NOT BE USED FOR CONSTRUCTION UNLESS EXPRESSLY ISSUED FOR CONSTRUCTION.

ANY DISCREPANCIES MUST BE REPORTED TO DARNTONB3 IMMEDIATELY.

DARNTONESS LTD WORK TO A MANAGEMENT SYSTEM WHICH IS APPROVED TO ISO-9001 BY LRQA - CERTIFICATE NUMBER LRQA-0947162