


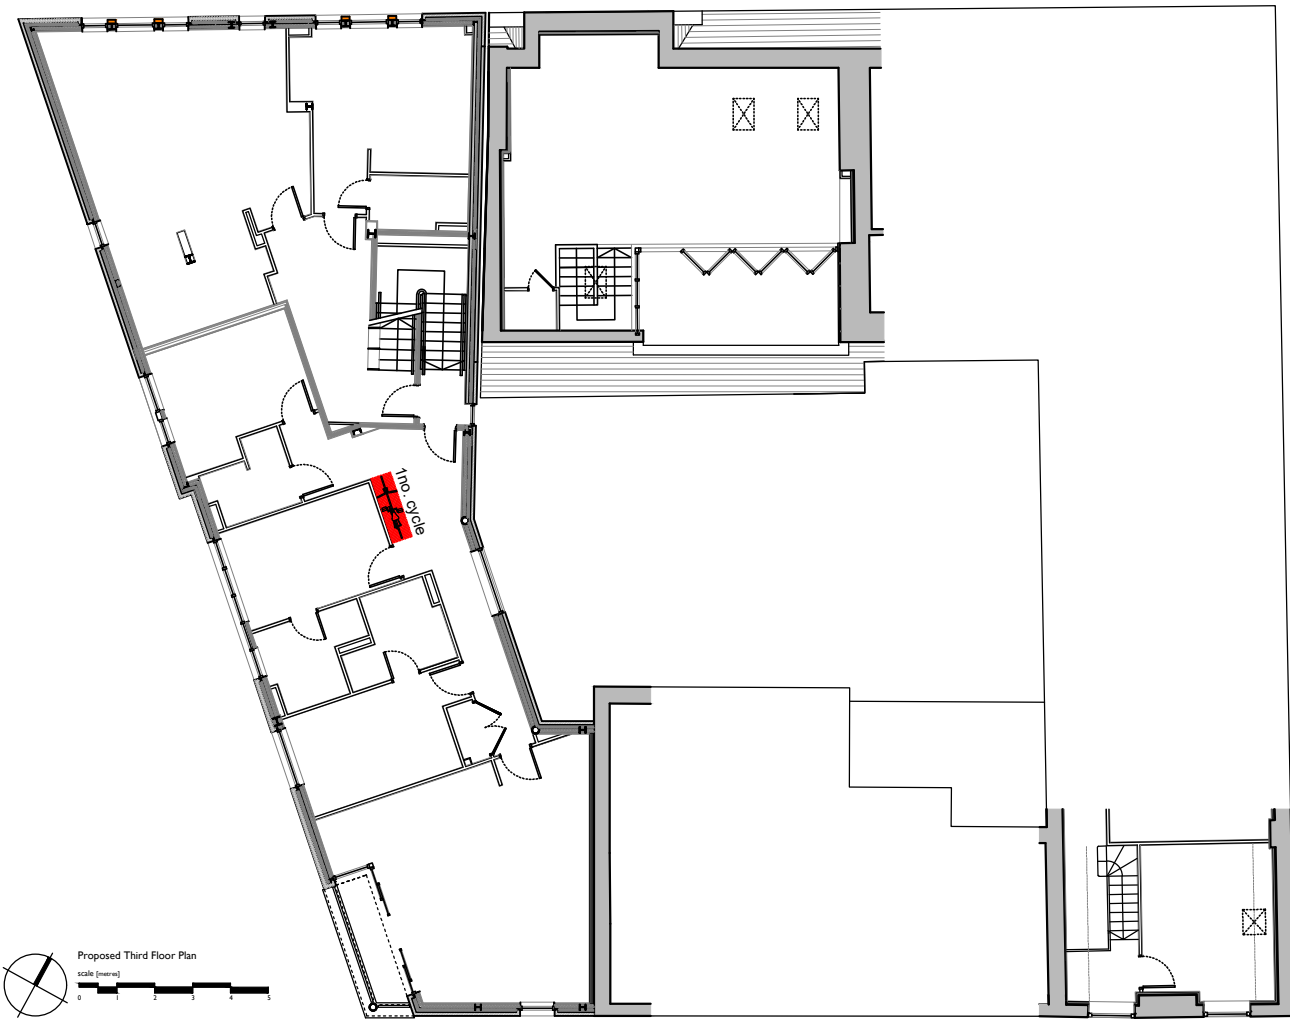

REVISION	AMENDMENTS	DATE	CHKD

30 - 34 George Leigh Street
Ancoats

SCALE 1:200 A3	
CONTRACTORS MUST VERIFY ALL DIMENSIONS ON SITE BEFORE COMMENCEMENT OF ANY WORK OR PREPARING MANUFACTURING DRAWINGS	
DO NOT SCALE FROM THIS DRAWING	
ANY DISCREPANCIES ON THIS DRAWING ARE TO BE NOTIFIED TO THE ARCHITECT IMMEDIATELY	
HATTRELL DS ONE ARCHITECTS LLP COPYRIGHT	
DATE 29-07-21	DRAWN BY AC
APPROVED BY	ISSUED TO SITE

Cycle Storage Details Third Floor	2382-02-67	-
HATTRELL DS ONE Architects LLP		
Suite E KINGS COURT RAILWAY STREET ALTRINCHAM CHESHIRE WA14 2RD TELEPHONE 0161 820 4207 e-mail: design@hattrelldsone.co.uk / www.hattrelldsone.co.uk		