




PROPOSED LOCATION
FOR 3No HEAT PUMPS




Model: SAMSUNG AM140KXMDGH1EU
Unit Dimension (WxHxD): 940x1630x460 mm
Sound Pressure: 62 dBA / Sound Power: 80 dBA

ASHP

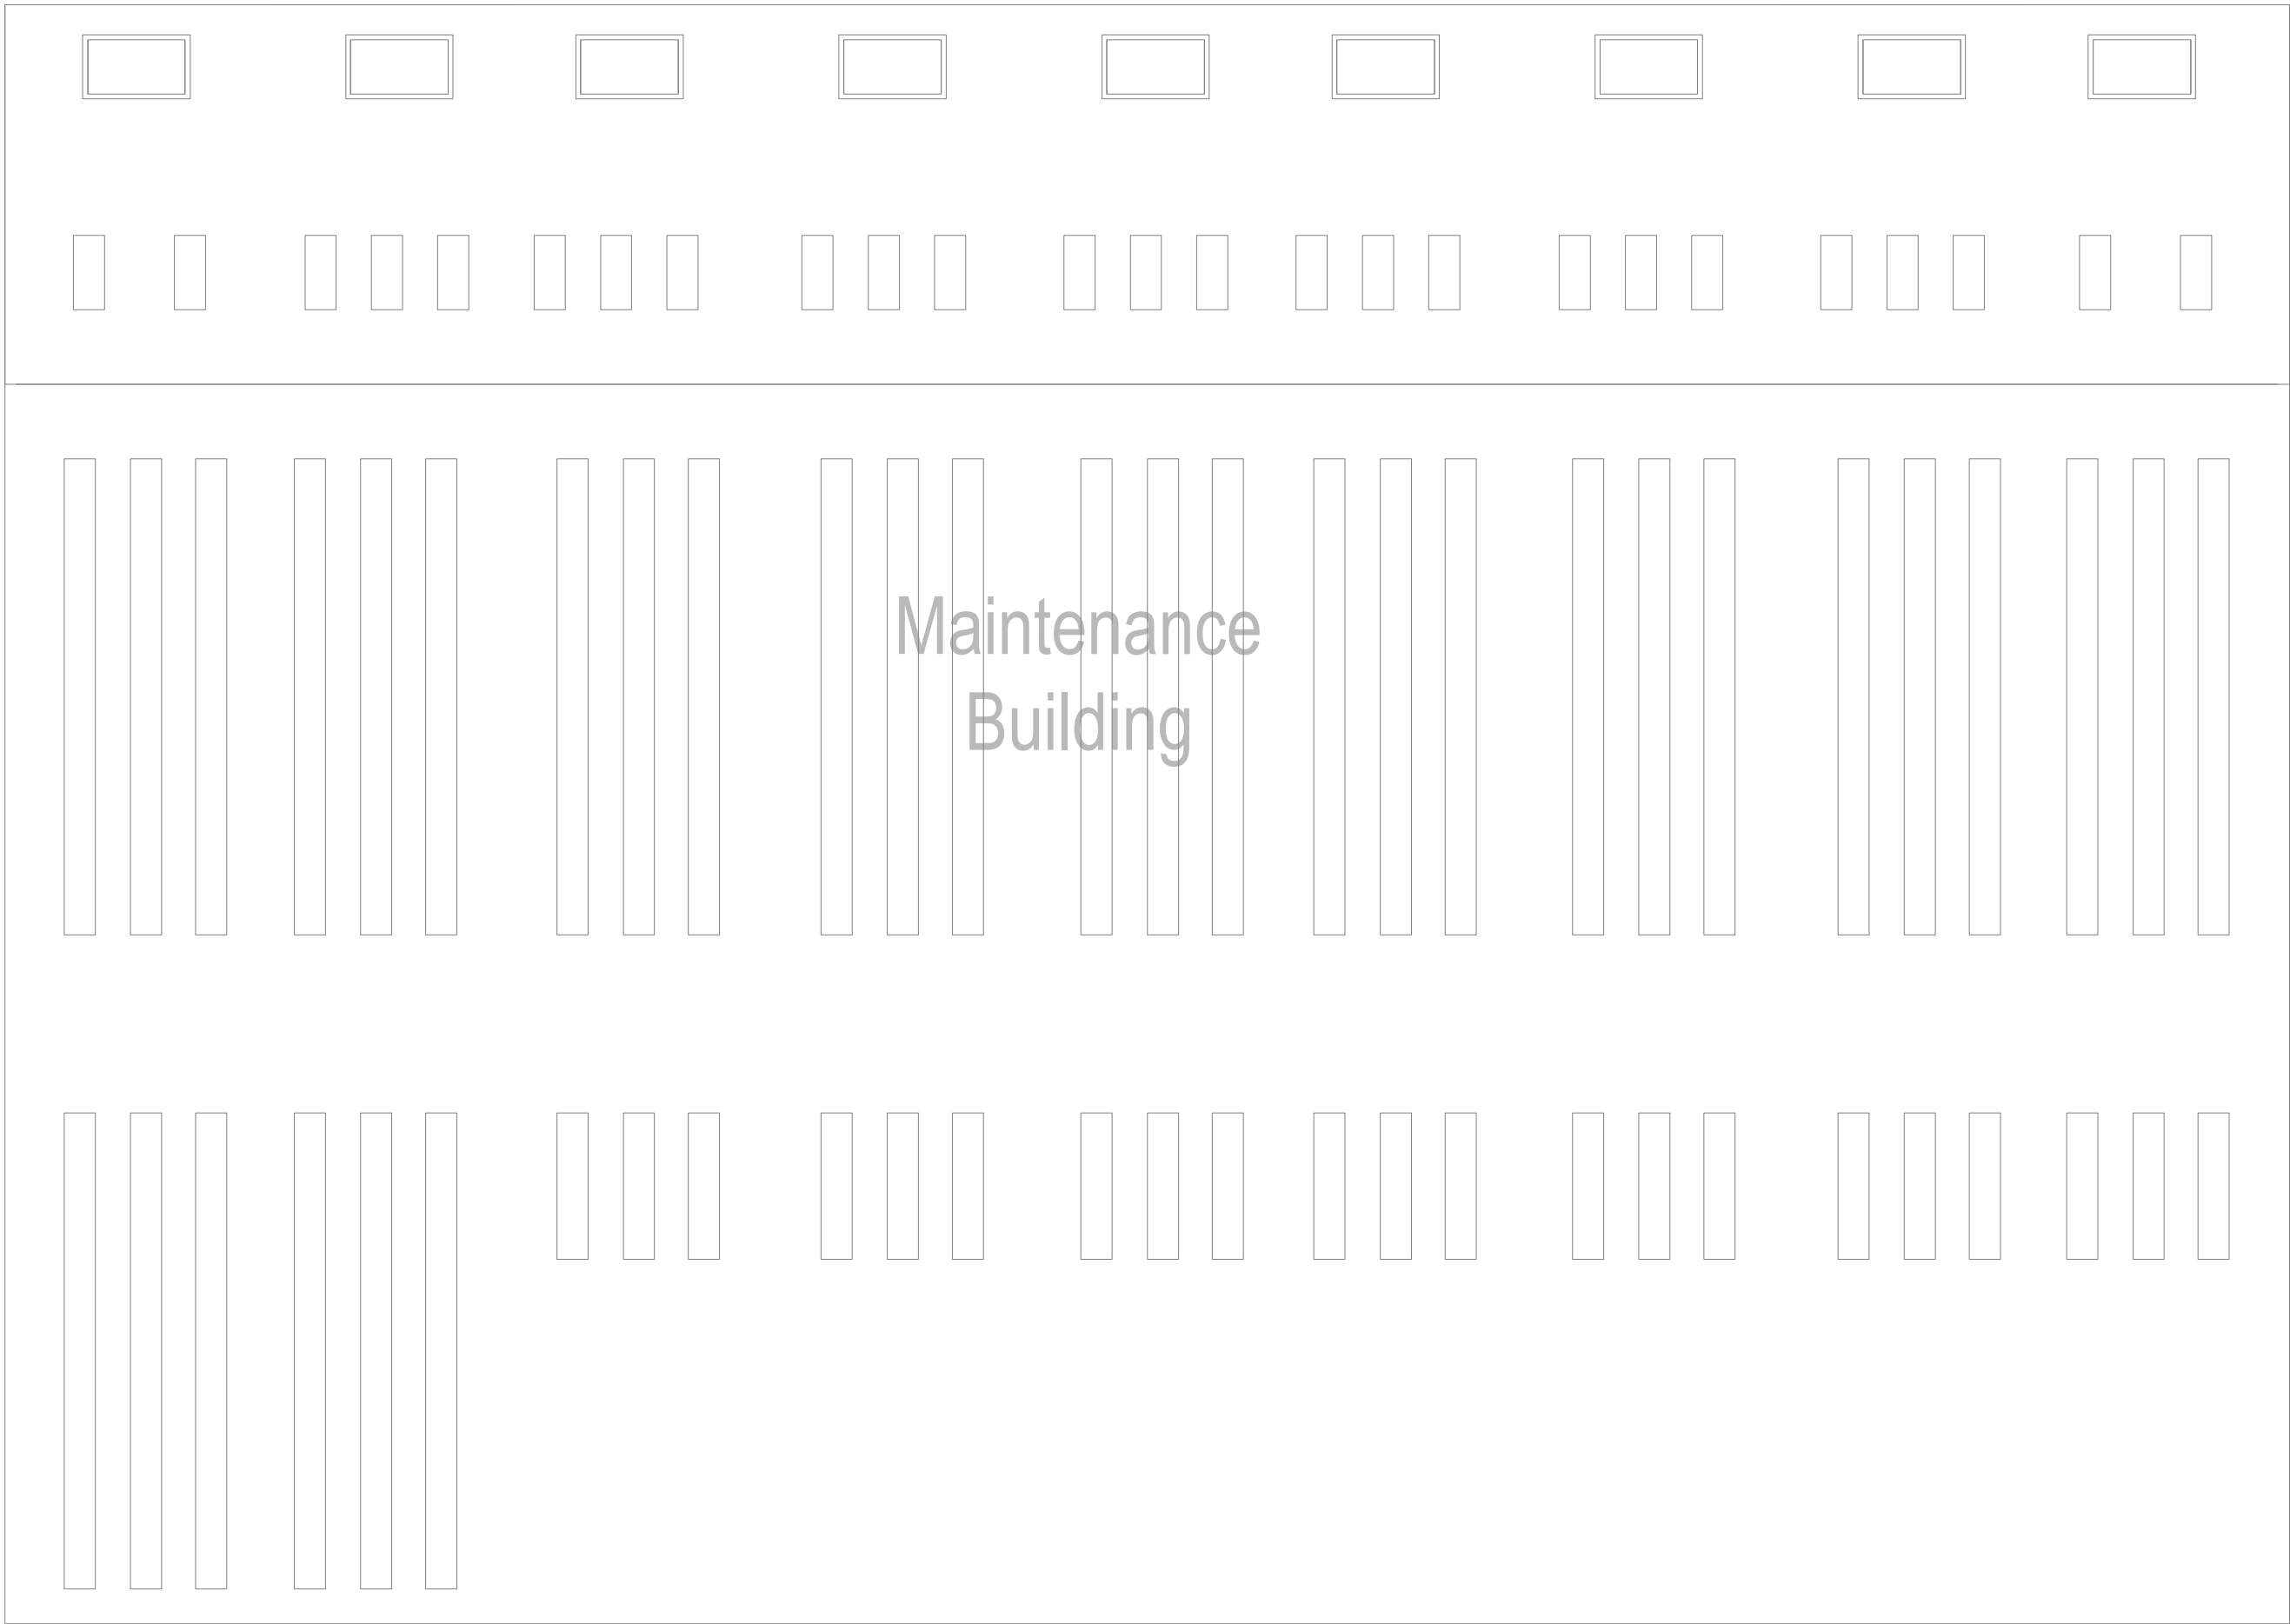

000

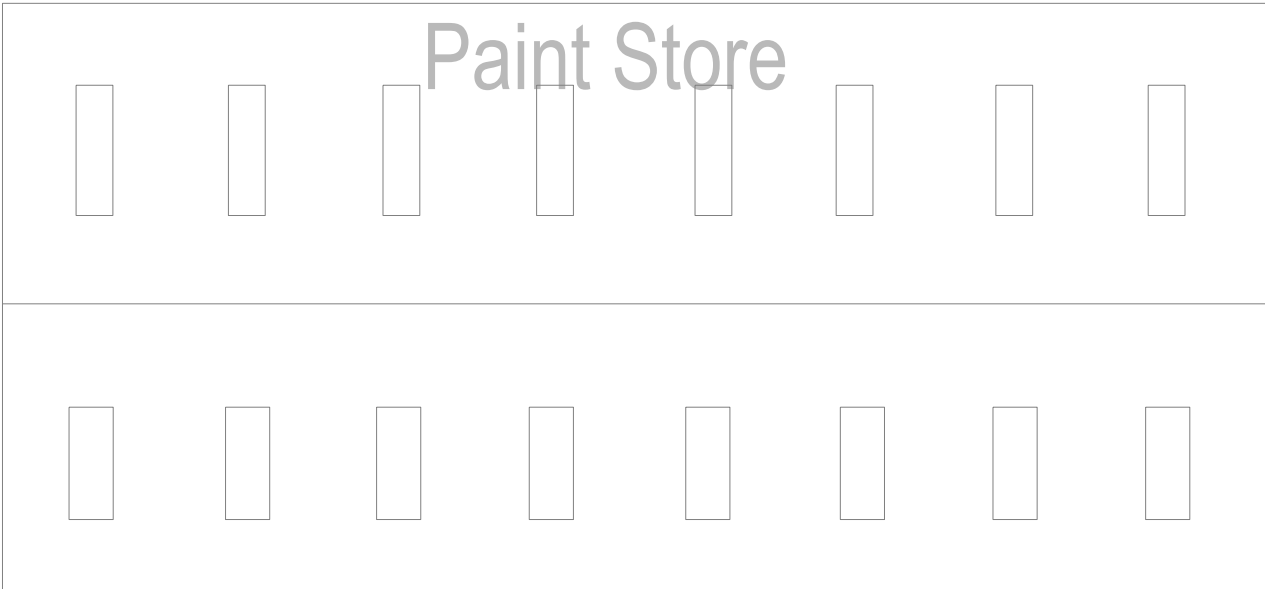

Queens Road

NOTES

1. ALL SERVICE ROUTES DETAILED ARE APPROXIMATE. THE CONTRACTOR SHALL BE RESPONSIBLE FOR DETERMINING THE EXACT ROUTES AND POSITIONS OF ALL INSTALLED SERVICES AND EQUIPMENT.
2. THE EXACT POSITION OF ALL SERVICES AND EQUIPMENT SHALL BE AGREED BY THE CONTRACT ADMINISTRATOR.
3. THE CONTRACTOR SHALL BE RESPONSIBLE FOR FULLY CO-ORDINATING ANY SERVICES INSTALLED WITH THE BUILDING FABRIC AND SERVICES INSTALLED BY OTHERS.
4. THIS DRAWING SHALL BE READ IN CONJUNCTION WITH ALL MECHANICAL, ELECTRICAL, ARCHITECTURAL AND STRUCTURAL DRAWINGS, CONTRACT DOCUMENTATION AND SPECIFICATION FOR THE WORKS.
5. THIS DRAWING FORMS PART OF THE SPECIFICATION FOR THE WORKS.
6. ALL DIMENSIONS SHOWN ARE IN MILLIMETRES.
7. DO NOT SCALE FROM THIS DRAWING.
8. EXISTING SERVICES SHOWN FAINT.
9. THE PV SYSTEM DESIGN IS FOR DESIGN INTENT ONLY. THE CONTRACTOR SHALL LIAISE WITH PV SPECIALIST FOR CONDUCTING THE FINAL DESIGN.

Collyhurst Road

P1	13-01-22	ISSUED FOR INFORMATION	
REV	DATE	REVISION DESCRIPTION	
CLIENT			
JAMIESON CONTRACTING			
PROJECT			
TFGM DECARBONISATION QUEENS ROAD DEPOT			
TITLE			
MECHANICAL & ELECTRICAL SERVICES - PROPOSED PV LAYOUT MAINTENANCE BUILDING			
 Parker Wilson Consulting			
☒ Burnham House, 373 Bury New Road, Manchester, M25 1AW. T: 0161 773 1177 F: 0161 773 9977 manchester@parker-wilson.co.uk ☐ 2nd Floor, 72, Cannon Street. London EC4N 6AE. T: 0207 251 4500 london@parker-wilson.co.uk www.parker-wilson.co.uk			
DRAWN BY		APPROVED BY	
J.F.	CHECKED	P.G.	
SCALE	SIZE	DATE	
1:200	A1	November 2021	
DRAWING No			REV
QRD1002-TGM-QRD-MW-DR-N-PLA-0002			P1

DRAWING ARE GENERALLY 1:100
BUT NOT SUITABLE FOR SCALING FROM.

PRELIMINARY