

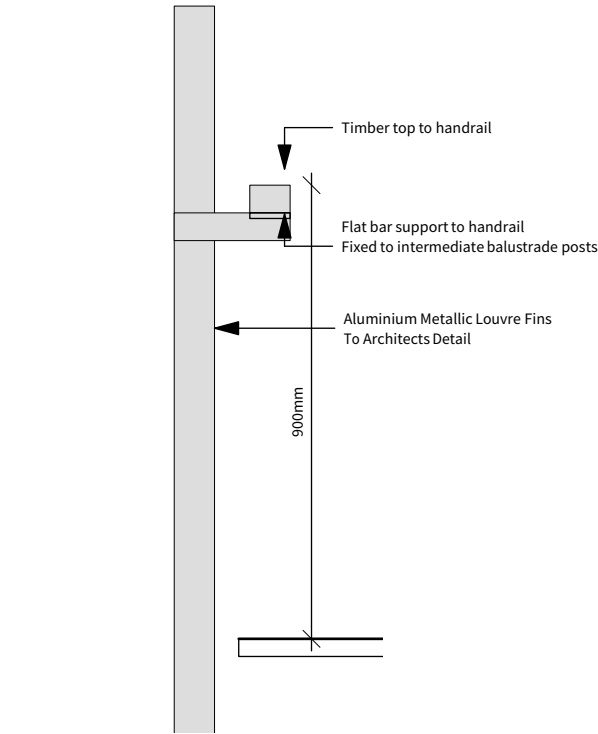
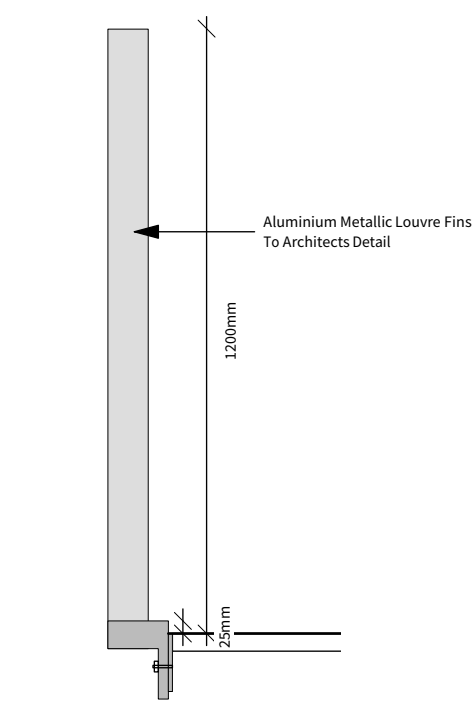
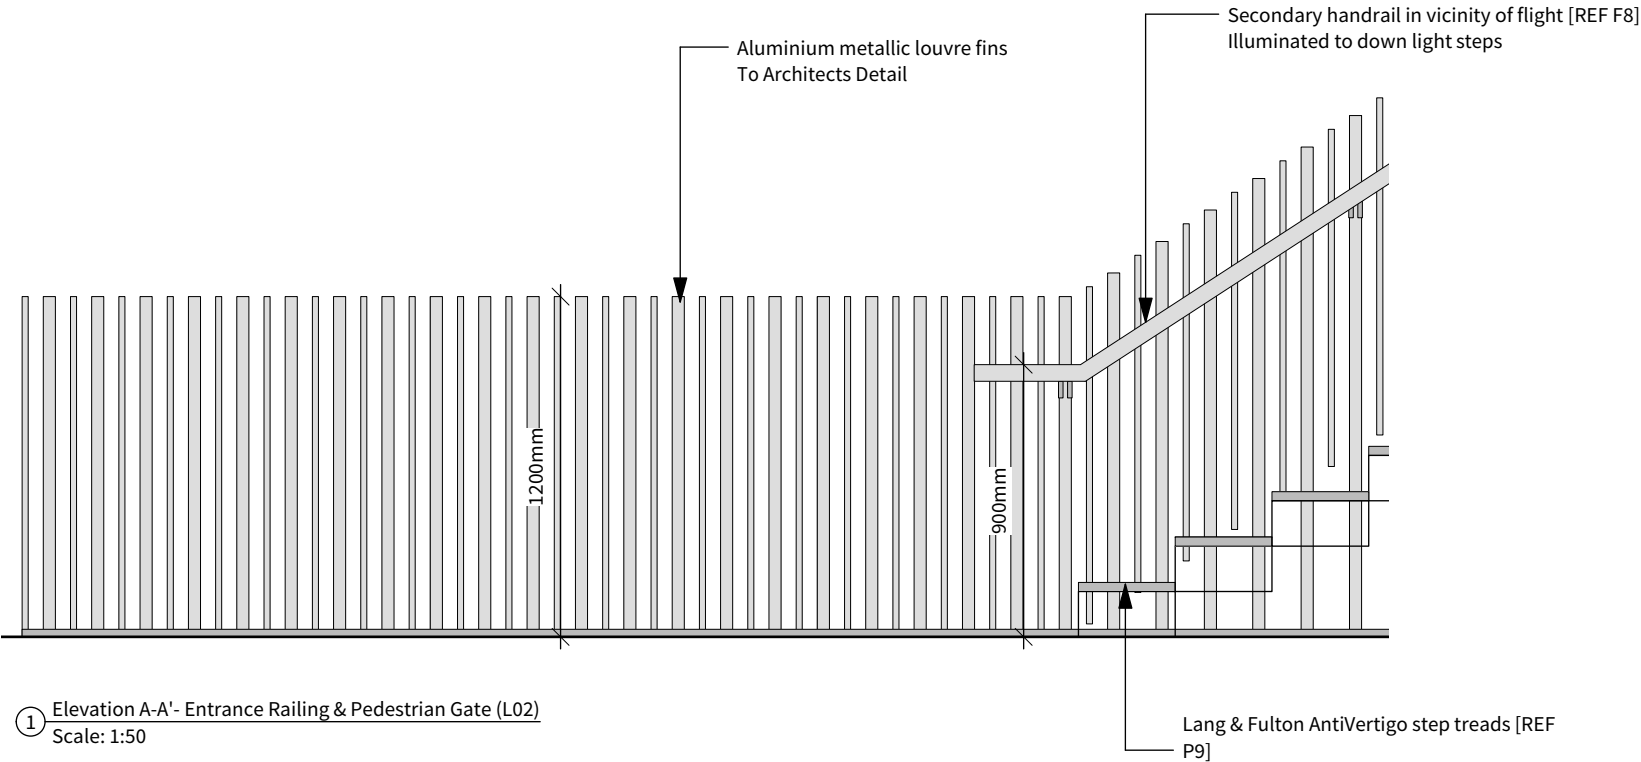


F10 - Aluminium metallic louvre fin
To Architects Detail
Section along steps to have integrated handrail
Refer to JMA drawing 150_B2_04_2202 for design intent

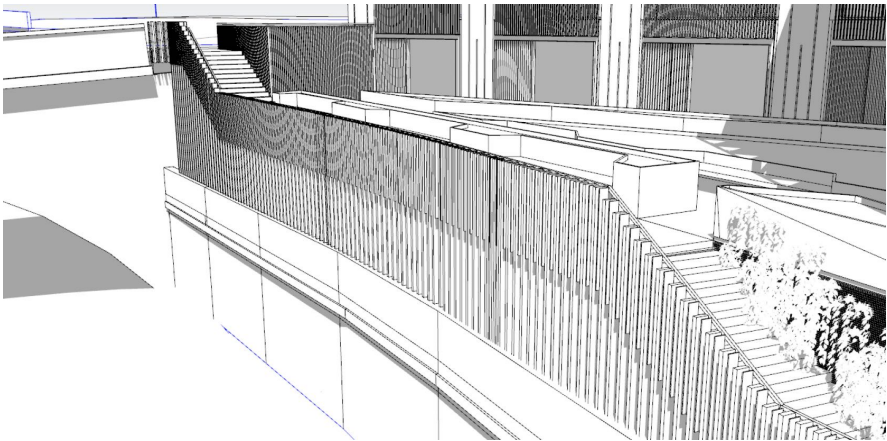


NOTE: PRODUCED FOR DESIGN INTENT ONLY
ALL SUPPORT STRUCTURES REQUIRE ENGINEERING INPUT
SHOP DRAWINGS TO BE PRODUCED BY SPECIALIST SUPPLIER
FOR APPROVAL PRIOR TO MANUFACTURE

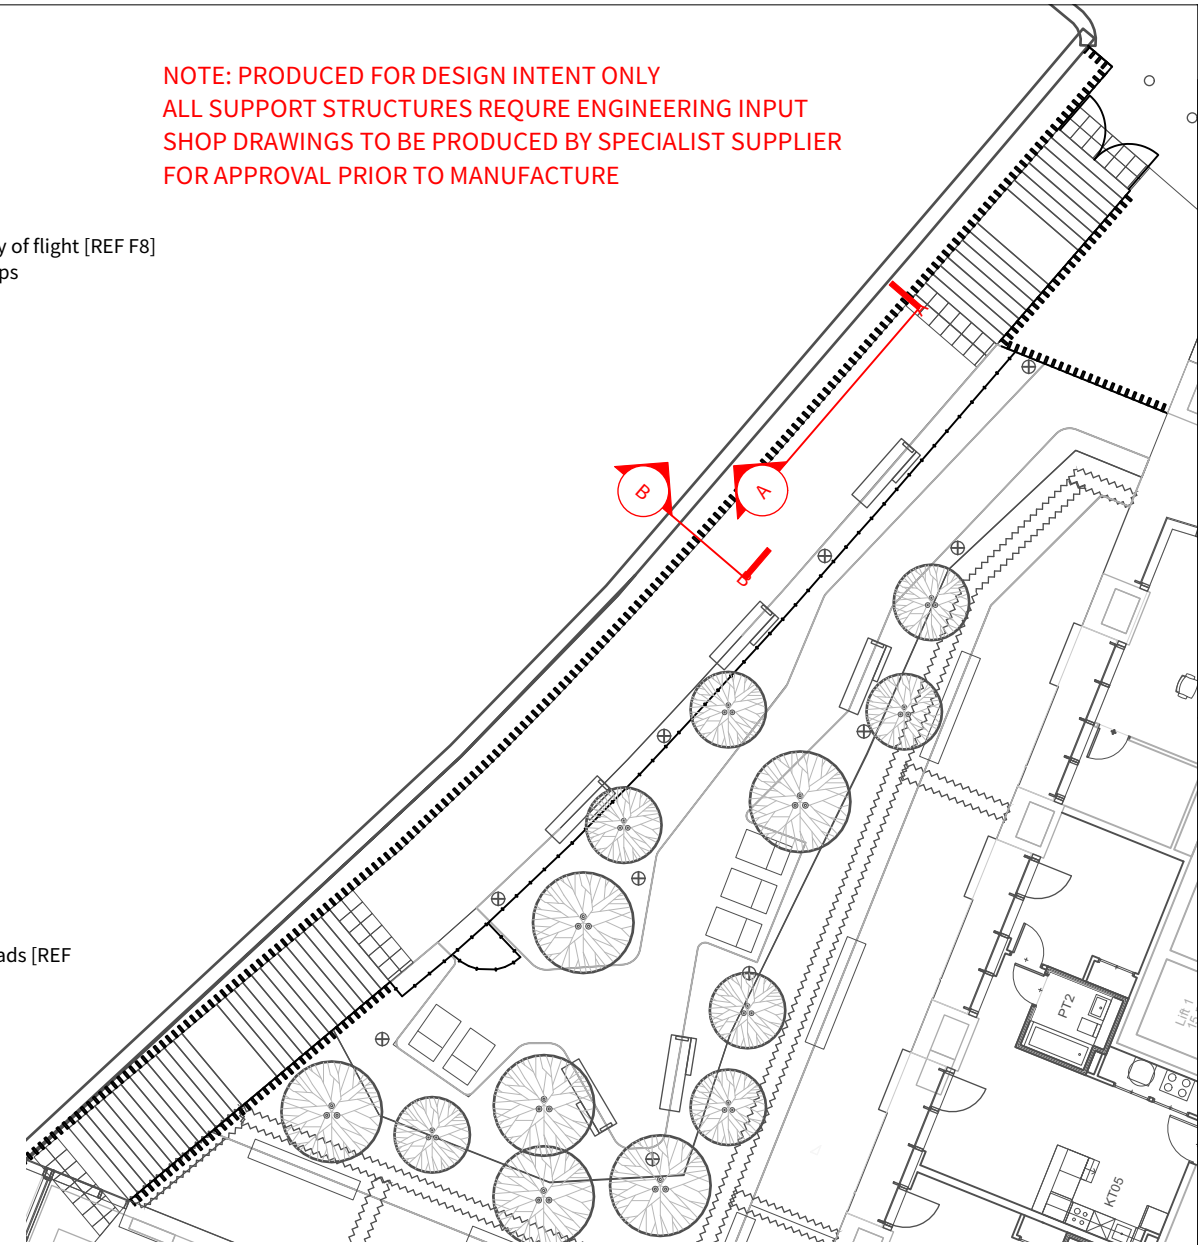

Refer to JMA drawing 150_B2_04_2202 for design intent

C THIS DRAWING IS COPYRIGHT PROTECTED AND MAY NOT BE REPRODUCED IN WHOLE OR PART WITHOUT WRITTEN AUTHORITY FROM THE OWNER.

- NOTES:
1. Do not scale from this drawing.
 2. Always work to noted dimensions.
 3. All dimensions are in millimetres unless otherwise stated.
 4. All setting out, levels and dimensions to be agreed on site.
 5. The dimensions of all materials must be checked on site before being laid out.
 6. This drawing must be read with the relevant specification clauses and detail drawings.
 7. Order of construction and setting out to be agreed on site.

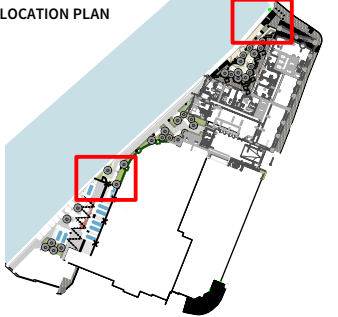

KEY

S2-P03	09-11-21	Issued for Listed Building Consent	LB	FF
S2-P02	08-11-21	Issued for Listed Building Consent	LB	FF
S2-P01	03-11-21	Stage 4 Issue	SR	FF

Revision	Date	Description	Drawn	Apprv.
----------	------	-------------	-------	--------

Plant I.E. Limited
E: info@plant-ie.com W: plant-ie.com
MANCHESTER
2 Back Grafton St, Altrincham, WA14 1DY
T: 0161 928 9281
LEEDS
No.1 Aire Street, Leeds Station, Leeds, LS1 4PR
T: 0113 824 6413
LIVERPOOL
Tempest 5.3, 12 Tithebarn Street, Liverpool, L2 2DT
T: 0151 363 1230
LONDON
Unit 6 Waterside, 44-48 Wharf Road, London, N1 7UX
T: 0207 253 5678
STANDISH
Standish Gatehouse, Stonehouse, Gloucestershire, GL10 3BZ
T: 0145 360 7080

Client Property Alliance Group & Starwood Capital Group

Project Renaissance Site Manchester

Drg Title Metallic Louvre Fin Balustrade F10

Created on 28/10/21 Created by SR Approved by FF

Scale As Shown Size A3 Workstage Stage 4

Drg No. 2664-PLA-RE-XX-DR-L-7011 Suitability S2 Revision P03

© Plant I.E. Limited