


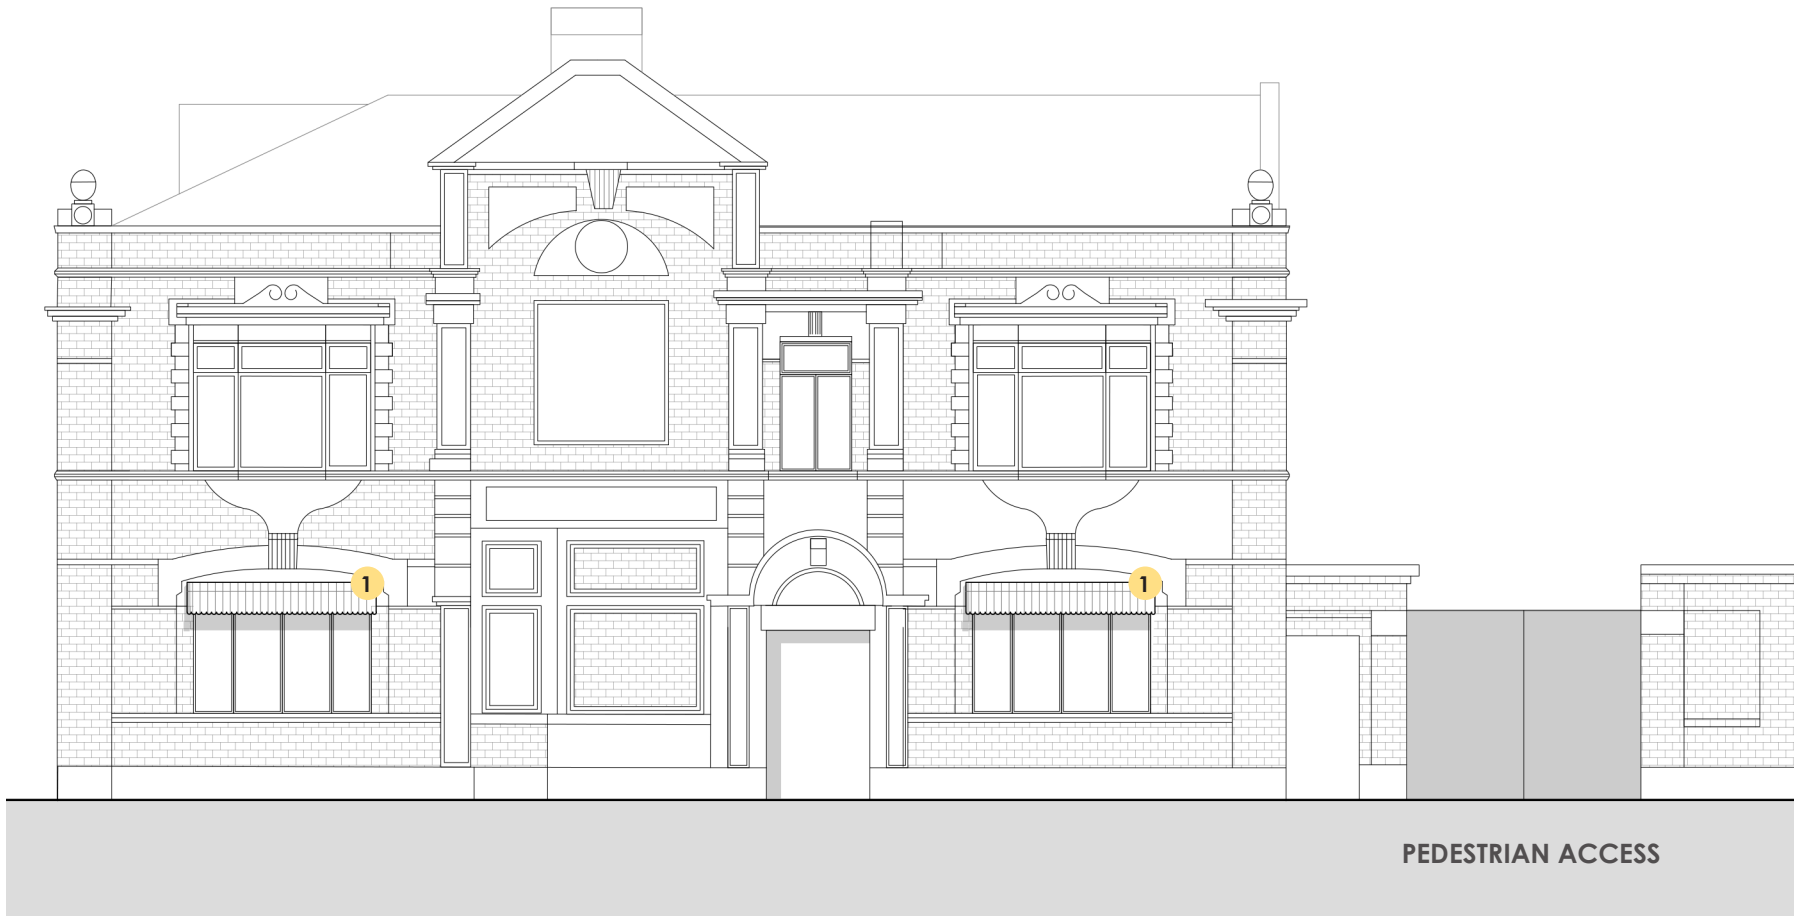


PROPOSED FRONT ELEVATION - MOSTON LANE
1:100



PROPOSED SIDE ELEVATION - WORSELEY AVENUE
1:100

Key
1 Proposed Canopies

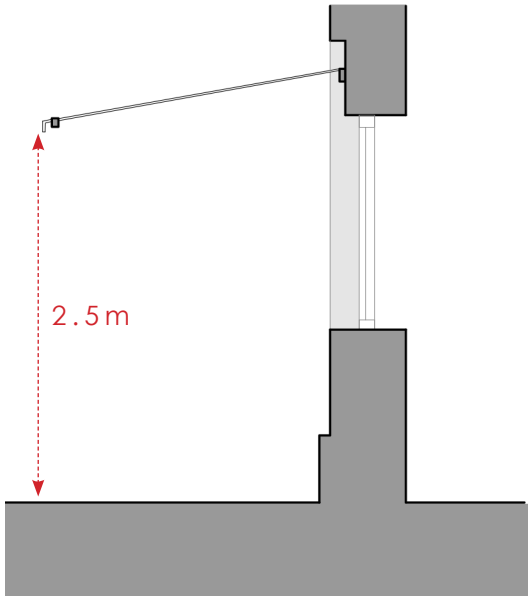

PROPOSED SECTION
1:50



PROPOSED ELEVATION
1:50

CANOPY SPECIFICATION

- **Colour:**Green and White, Green, Multi-stripe, Cream, Wine Red
- **Fabric material:** PU coated water-resistant 300g/m2 polyester fabric.
- **TUV&GS Certification approved.**
- **Size:** 2500mm x 2000mm
- **2.5m headroom clearance**
- Great water resistance and UV protection.
- Retractable, can be opened as much or as little as you like up to the max projection.