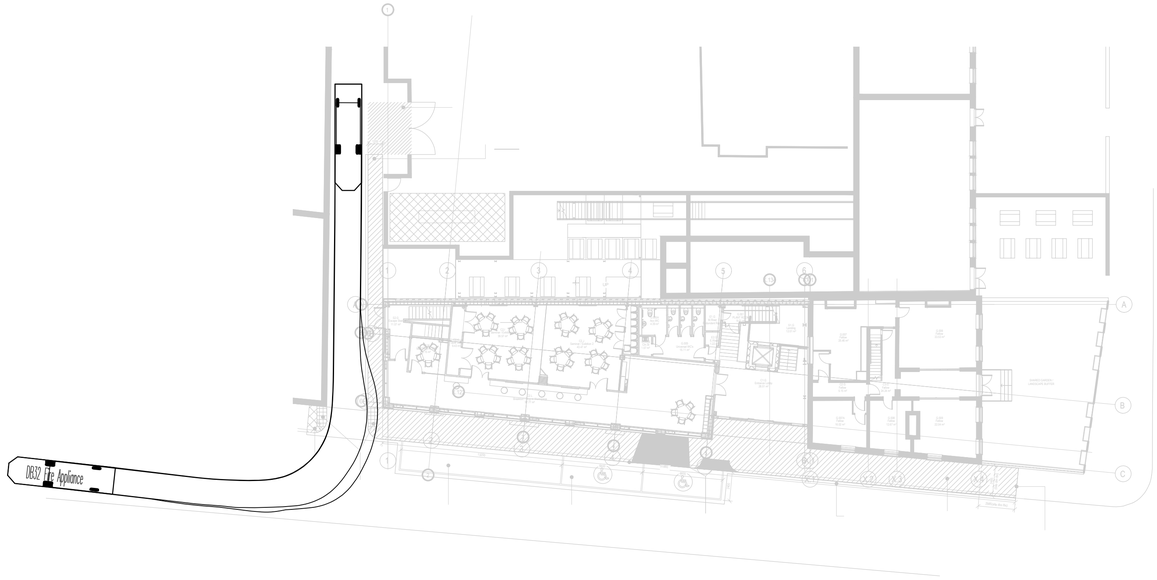

FORWARD TRACKING 1

(SCALE 1:250)

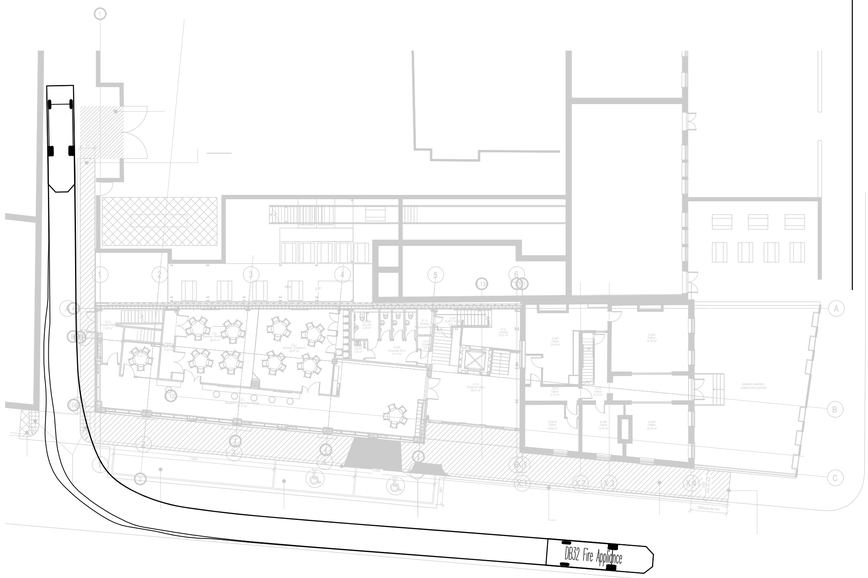

FORWARD TRACKING 2

(SCALE 1:250)

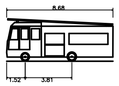

DB32 Fire Appliance

Overall Length	8.680m
Overall Width	2.180m
Overall Body Height	3.435m
Min Body Ground Clearance	0.337m
Max Track Width	2.121m
Lock to lock time	6.00s
Kerb to Kerb Turning Radius	7.910m

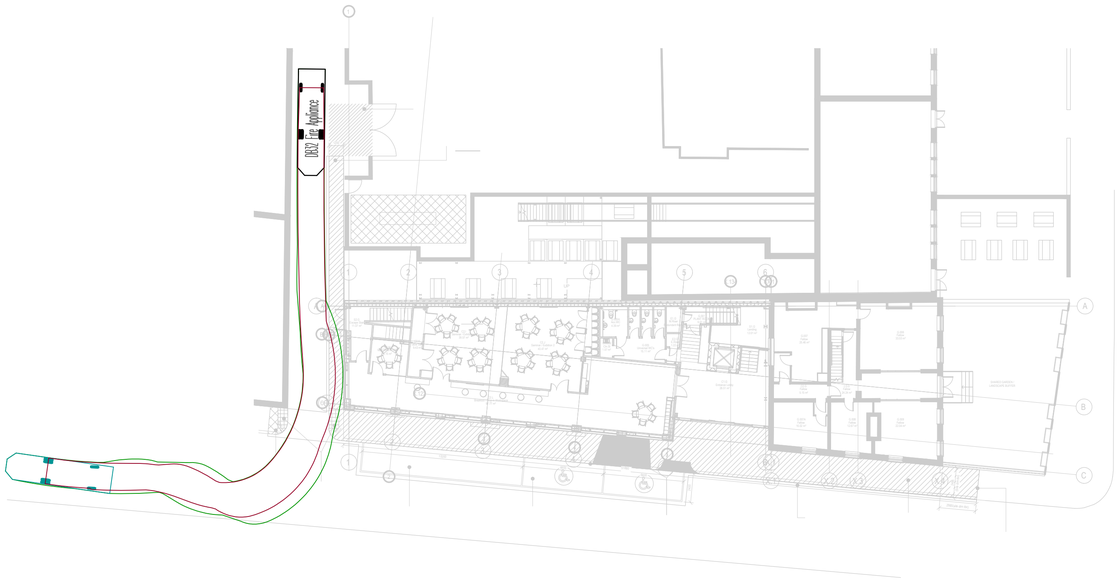

REVERSE TRACKING 1

(SCALE 1:250)

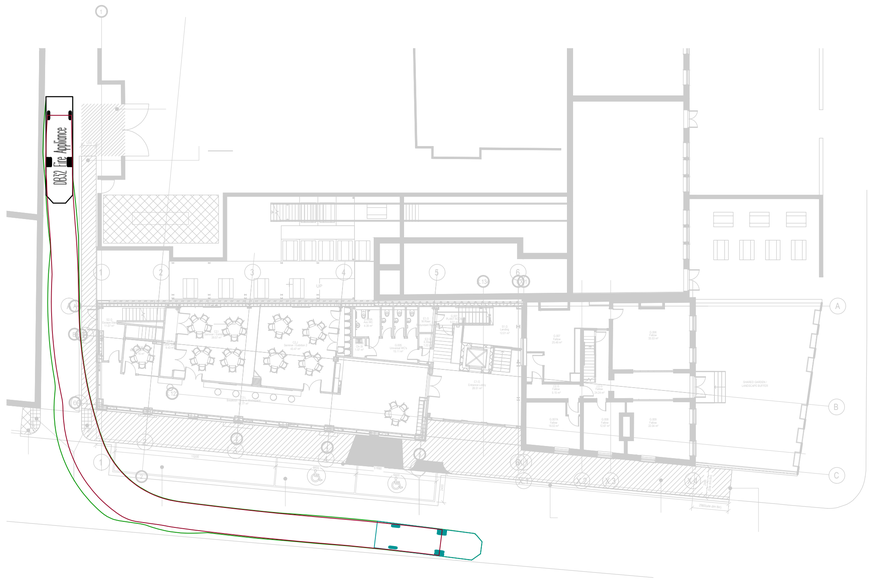

REVERSE TRACKING 2

(SCALE 1:250)

Rev.	Amendment	Date	By	Chkd
P01	PRELIMINARY ISSUE	OCT '21	OC	NB

Project

THE REDEVELOPMENT OF 323 OXFORD ROAD FOR THE CHRISTABEL PANKHURST INSTITUTE

Client

THE UNIVERSITY OF MANCHESTER

Title

VEHICLE TRACKING
FIRE APPLIANCE

WML Job No.	Drawn	Checked	Date	Scale
8530	OC	NB	OCT' 21	@A1

WML CONSULTING
Civil, Structural & Geotechnical Engineers

No.8 Oak Green
Earl Road
Stanley Green Business Park
Cheadle Hulme
Cheshire SK8 6QL
Tel 0161 482 0600
Fax 0161 486 9210
e-mail info@wmlconsulting.com
www.wmlconsulting.com

Drawing No.

Project	Originator	Volume	Level	Type	Role	Number	Rev
8530	WML	00	XX	DR	C	5001	P01