


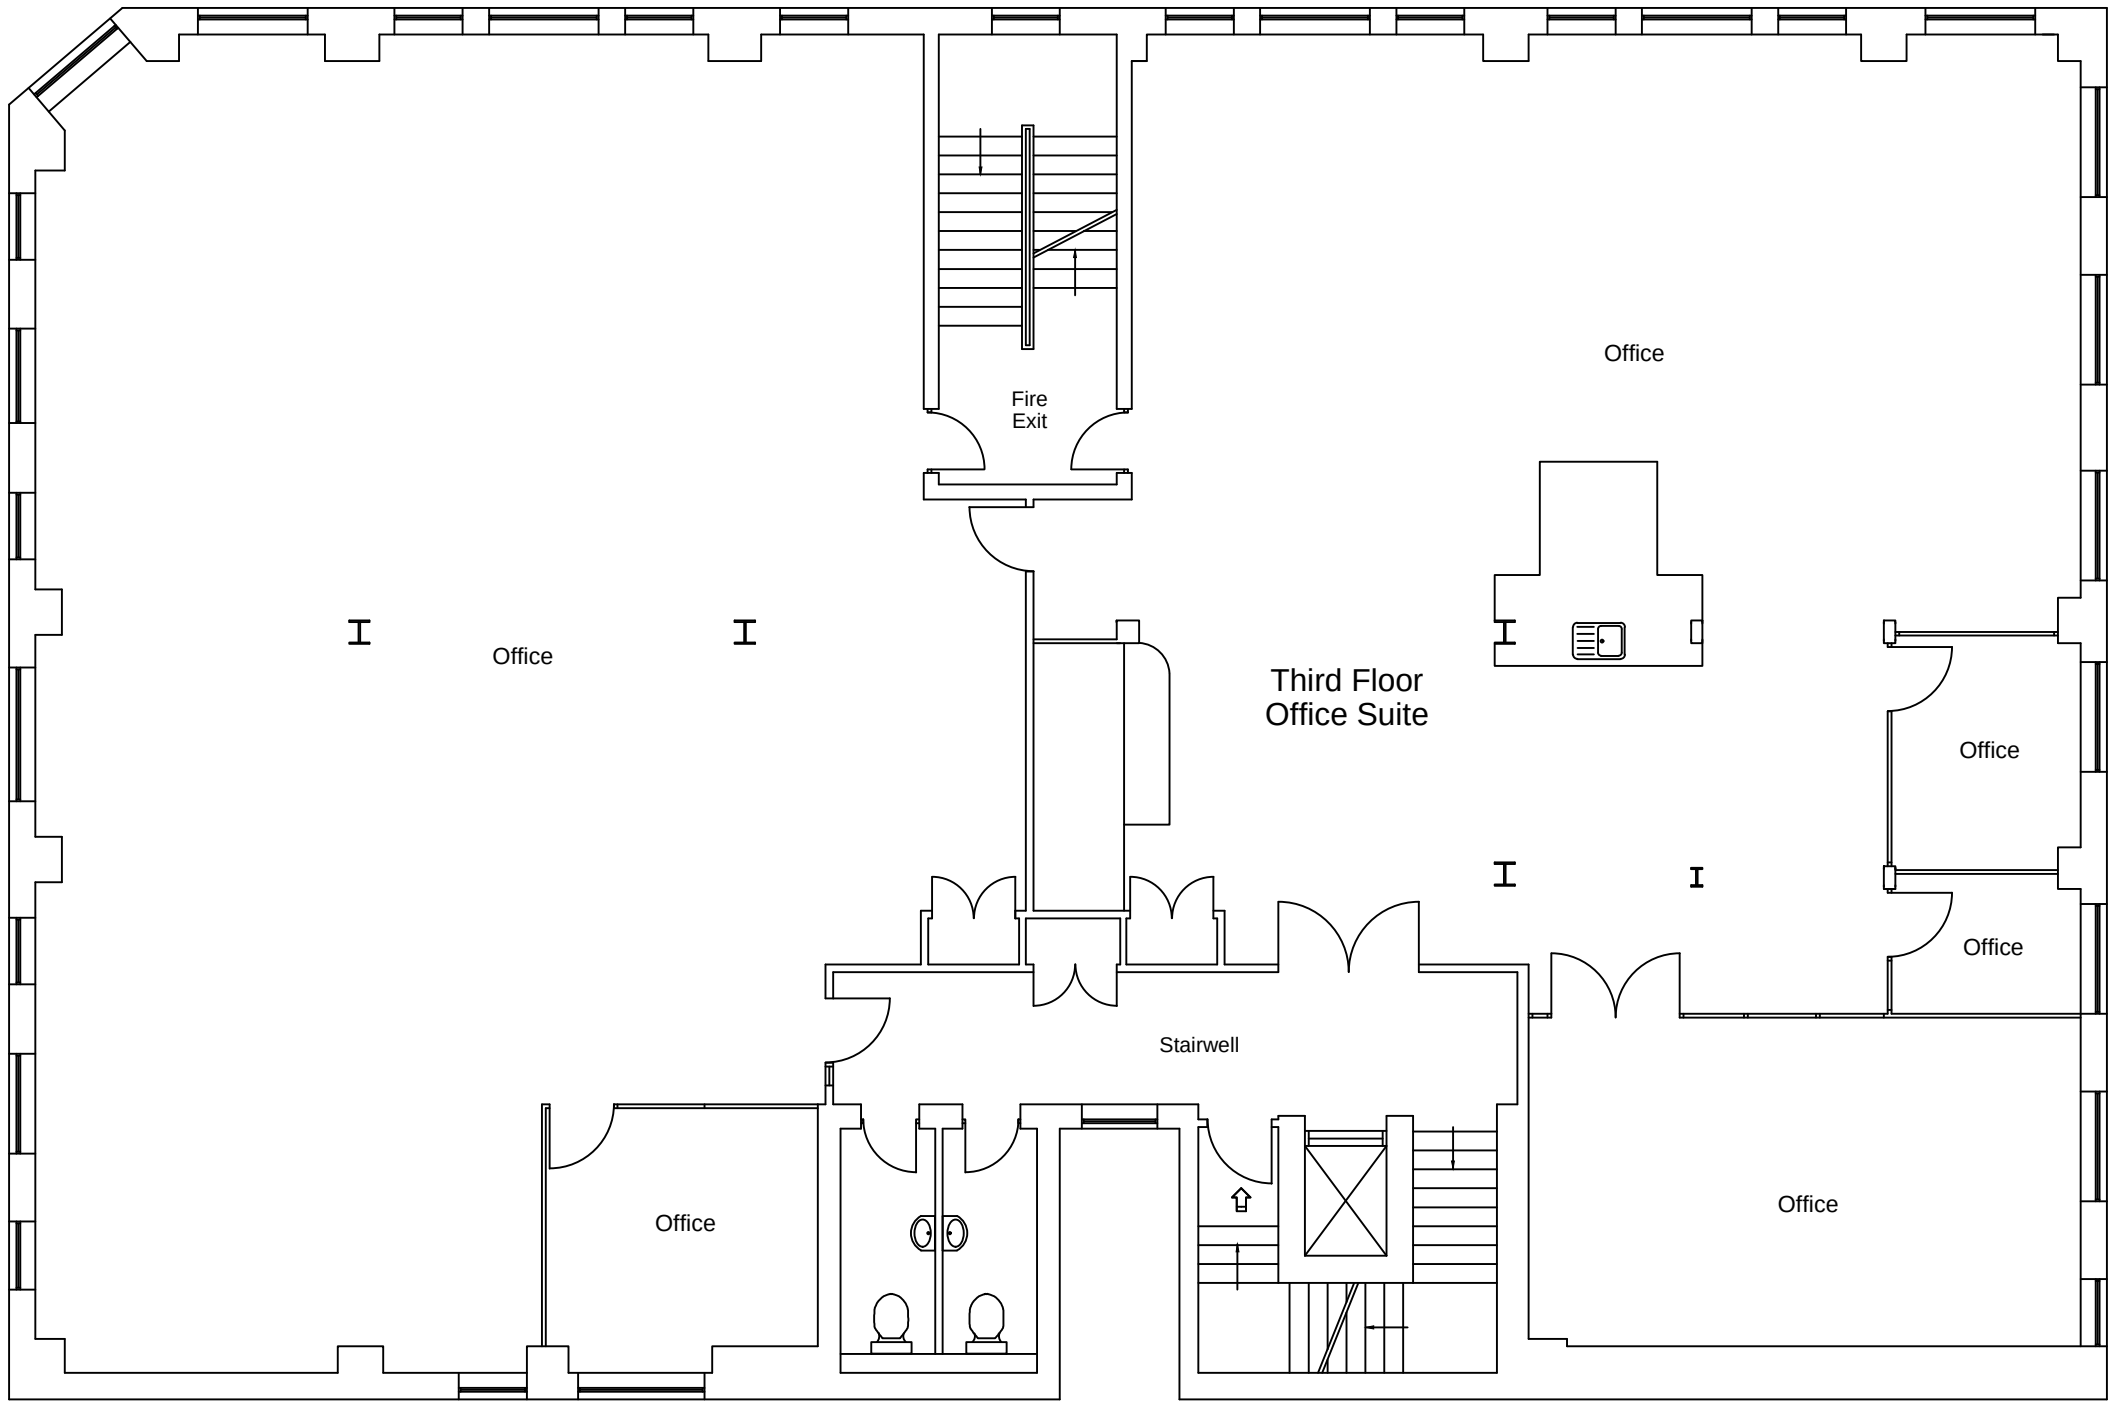
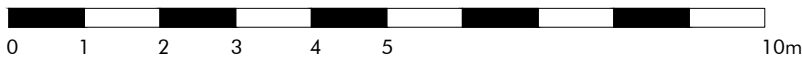


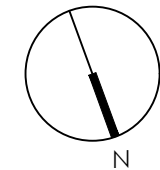

THIRD FLOOR

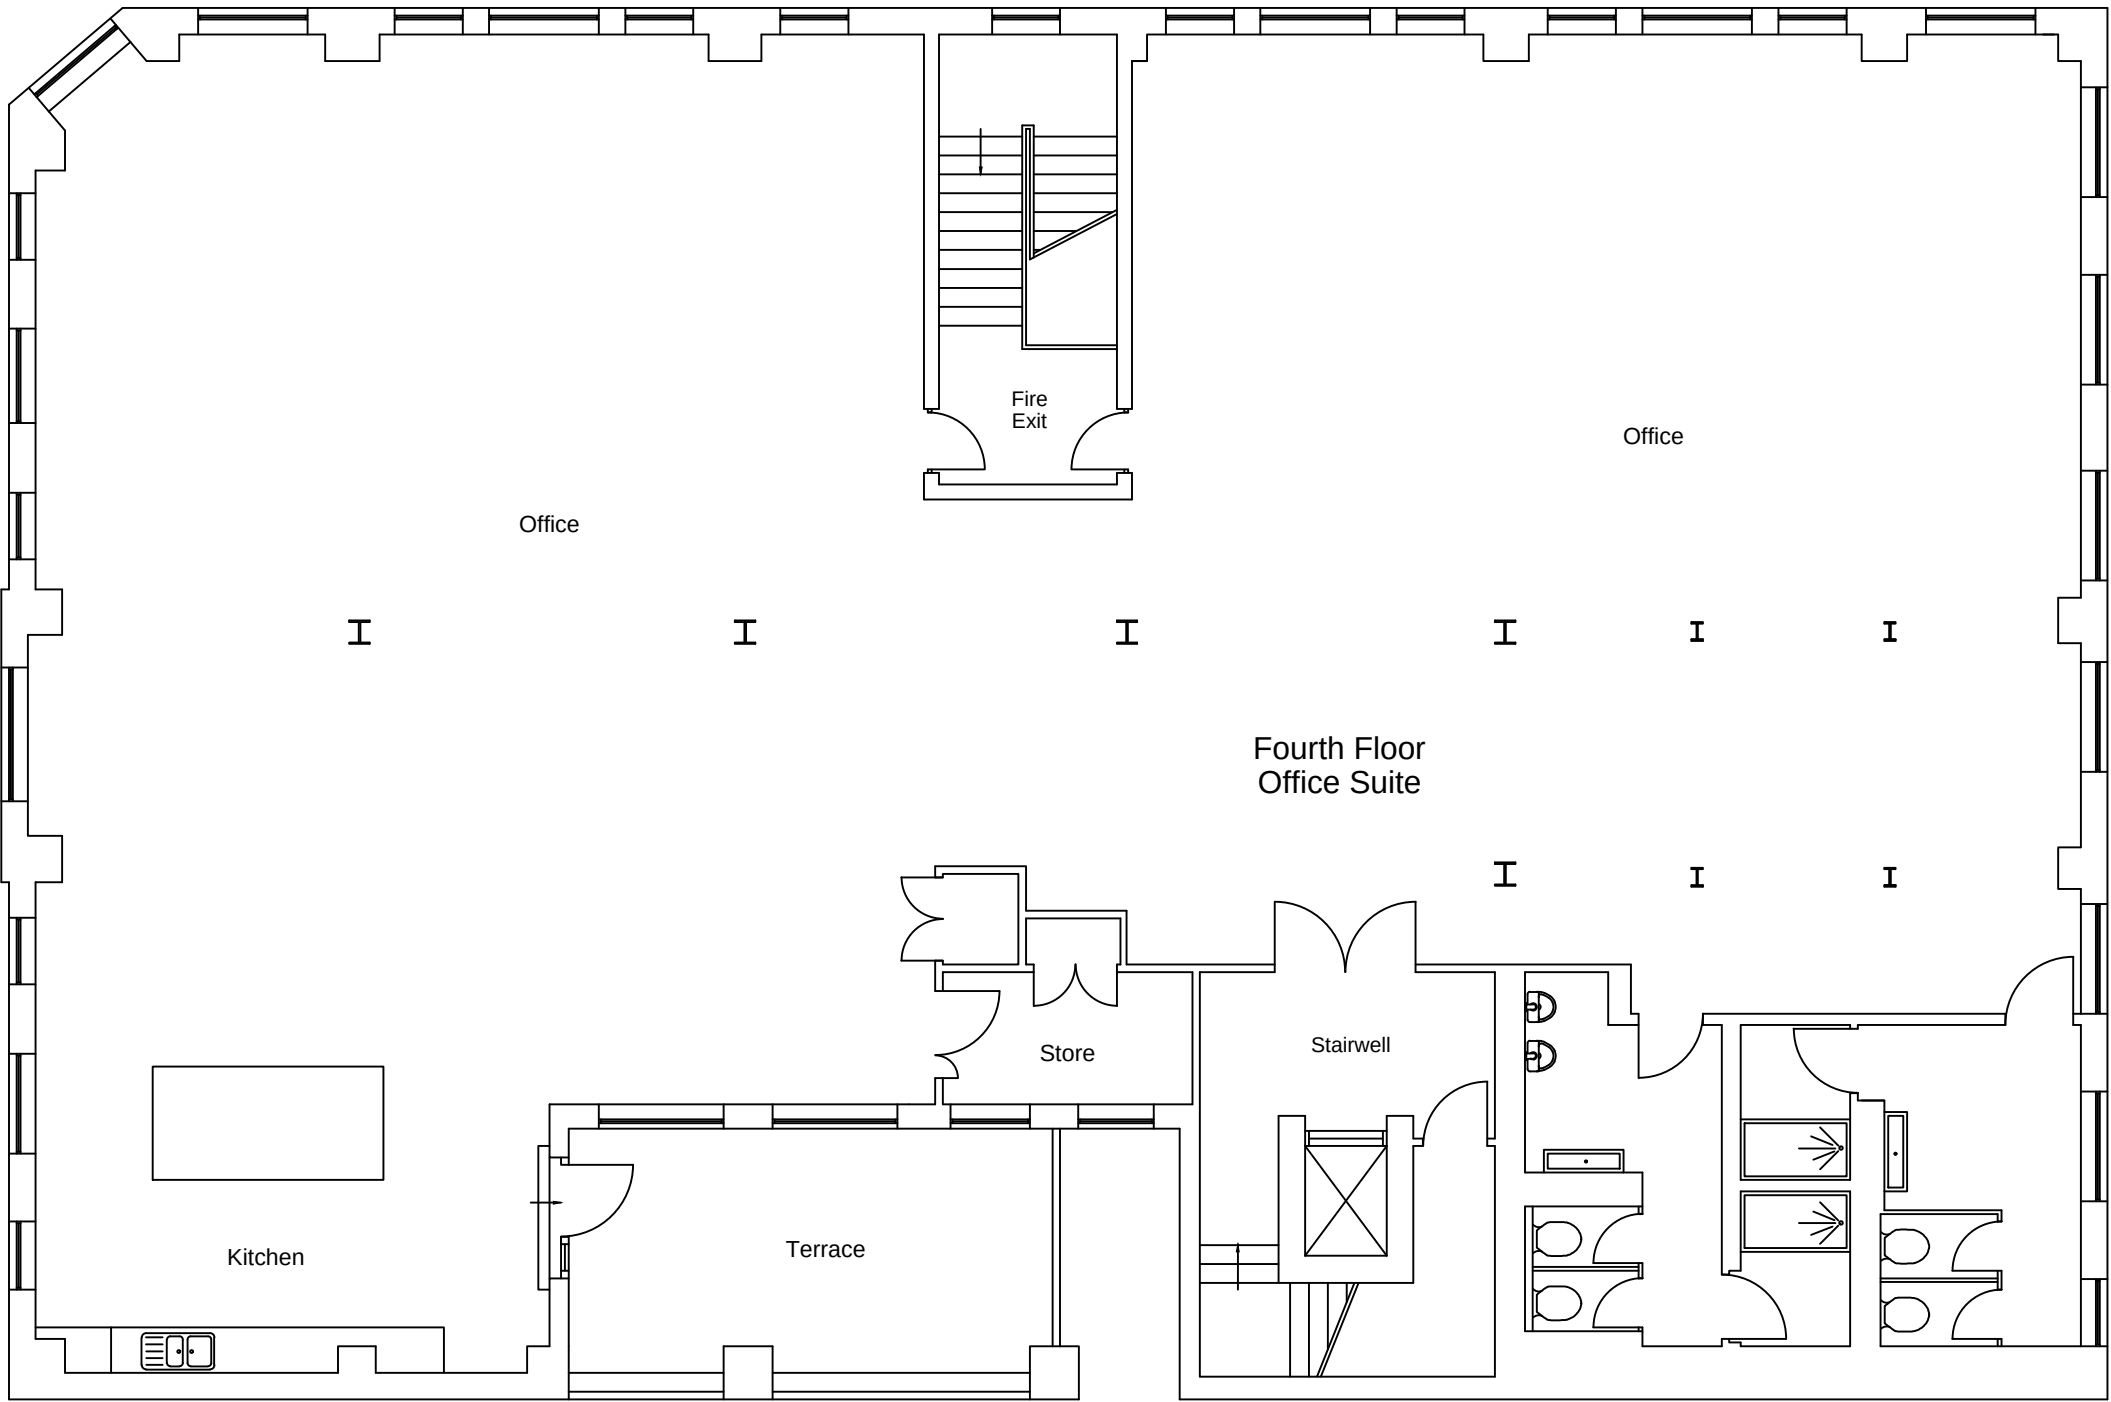

FOURTH FLOOR

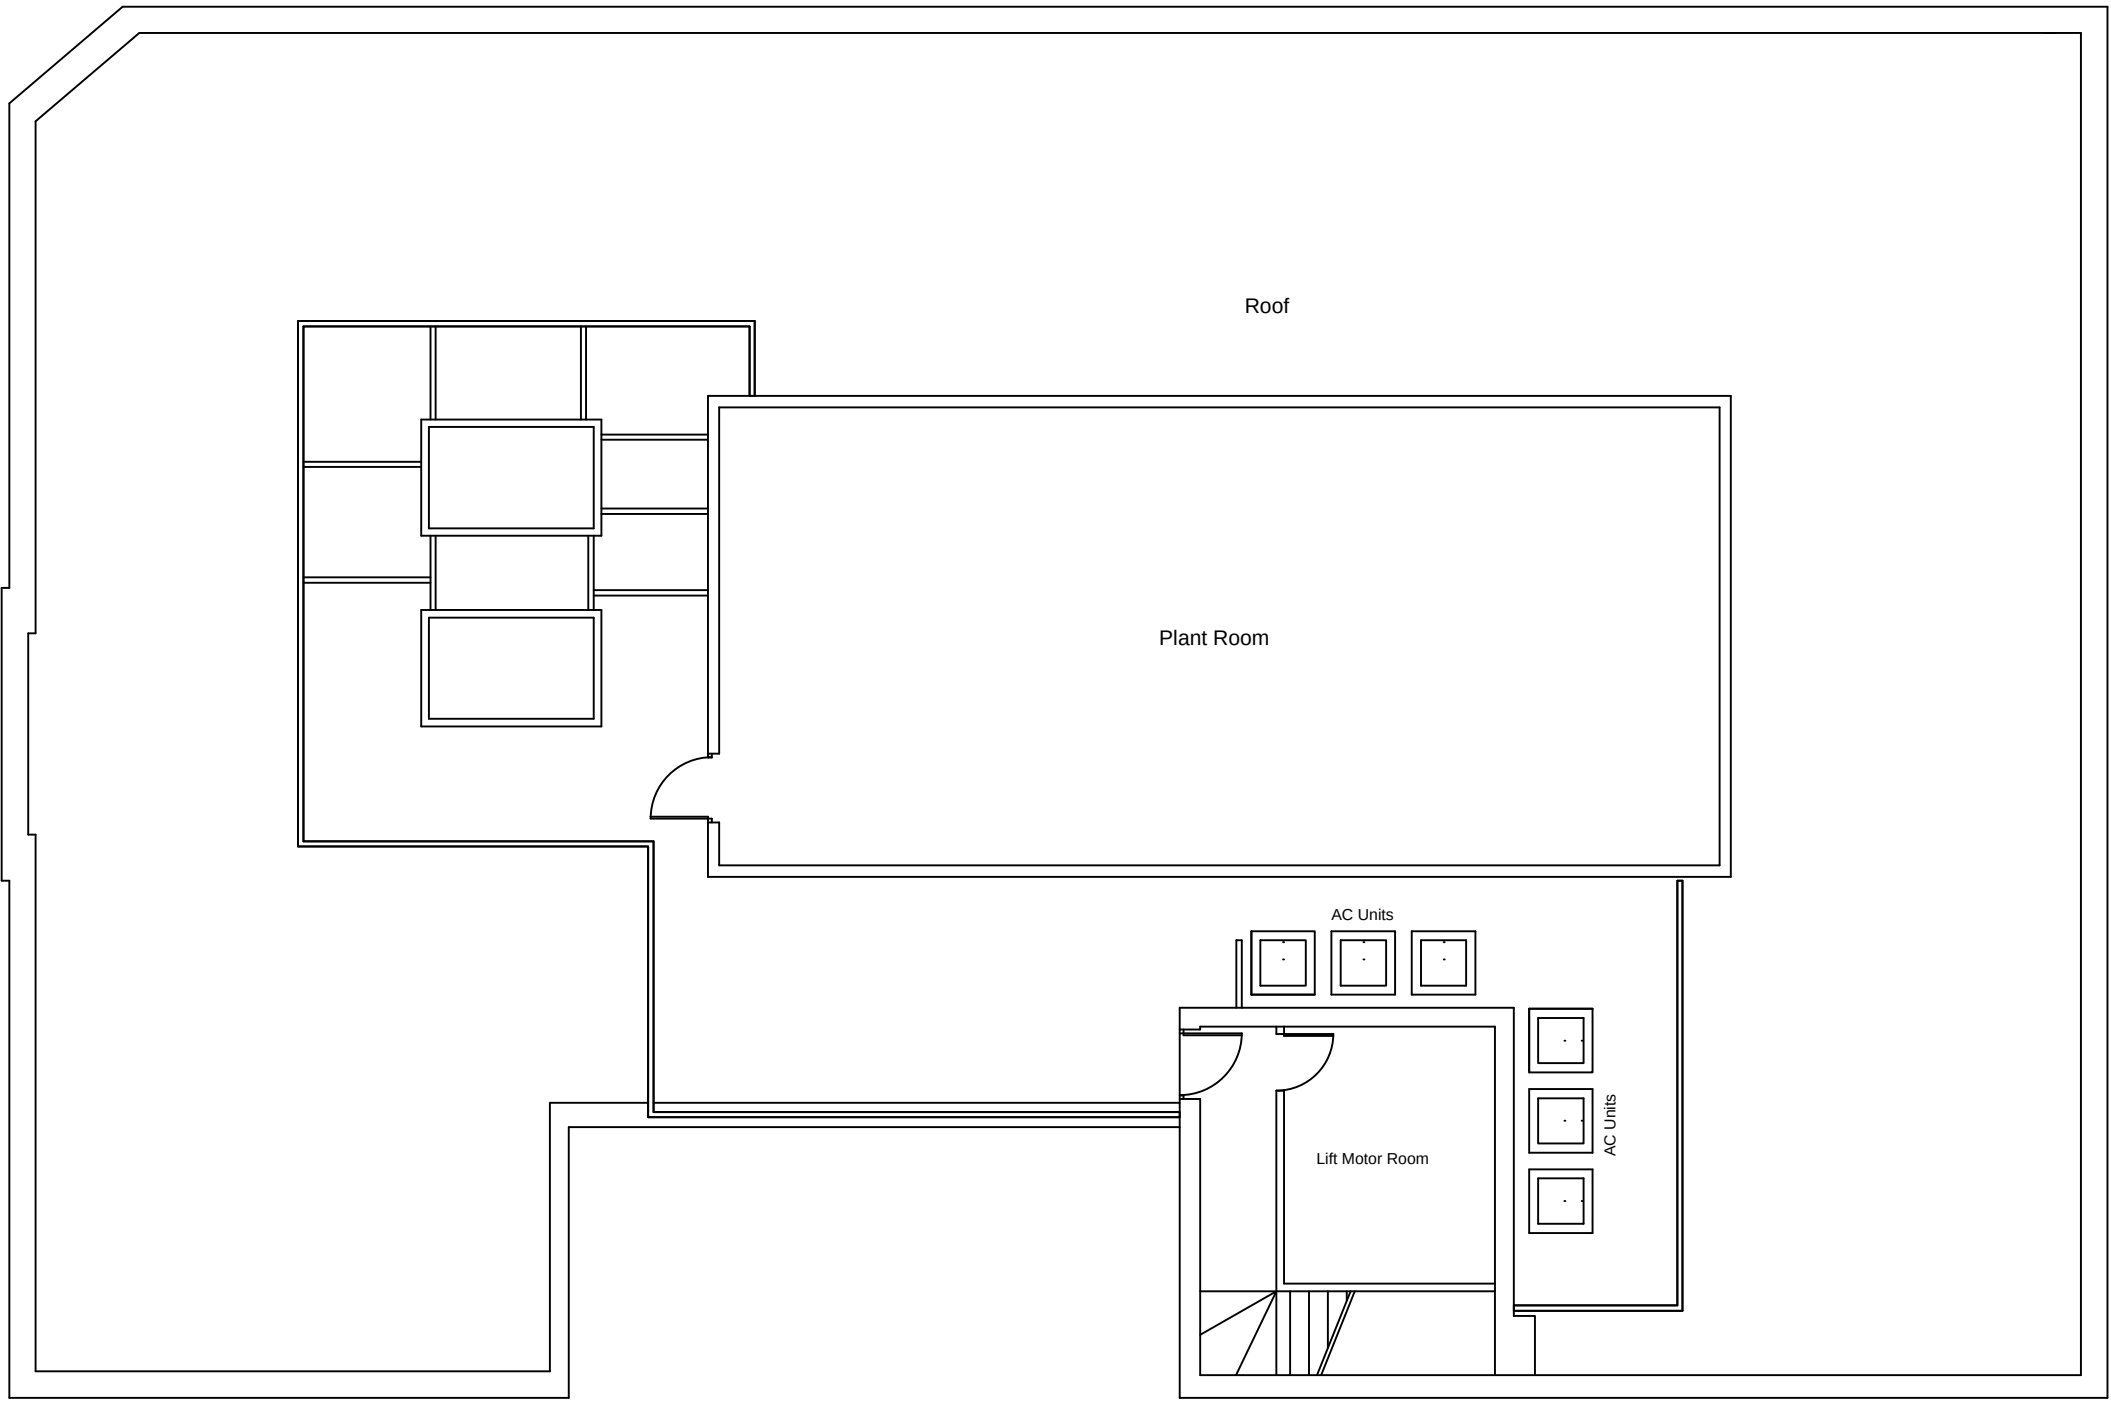

ROOF PLAN