



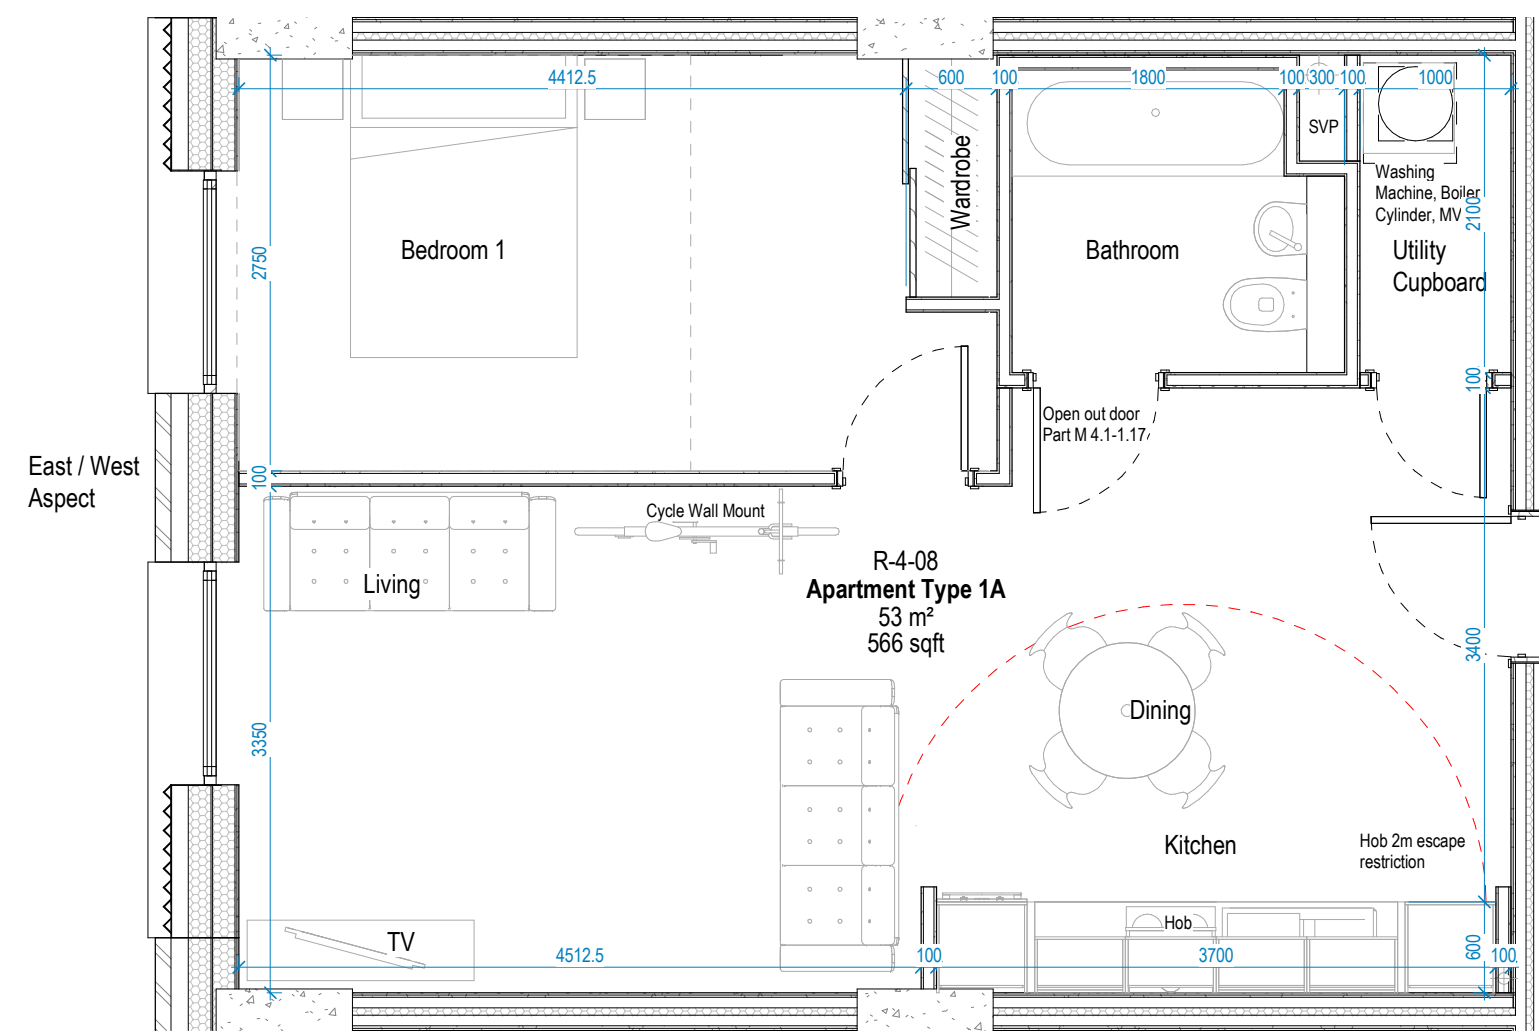


1A Apartment Type 1A
1:50

- 1 Bedroom, 2 Person**
- NDSS Area Requirement: 50m²
 - 1 Bathroom
 - Single Aspect: West OR East Facing.

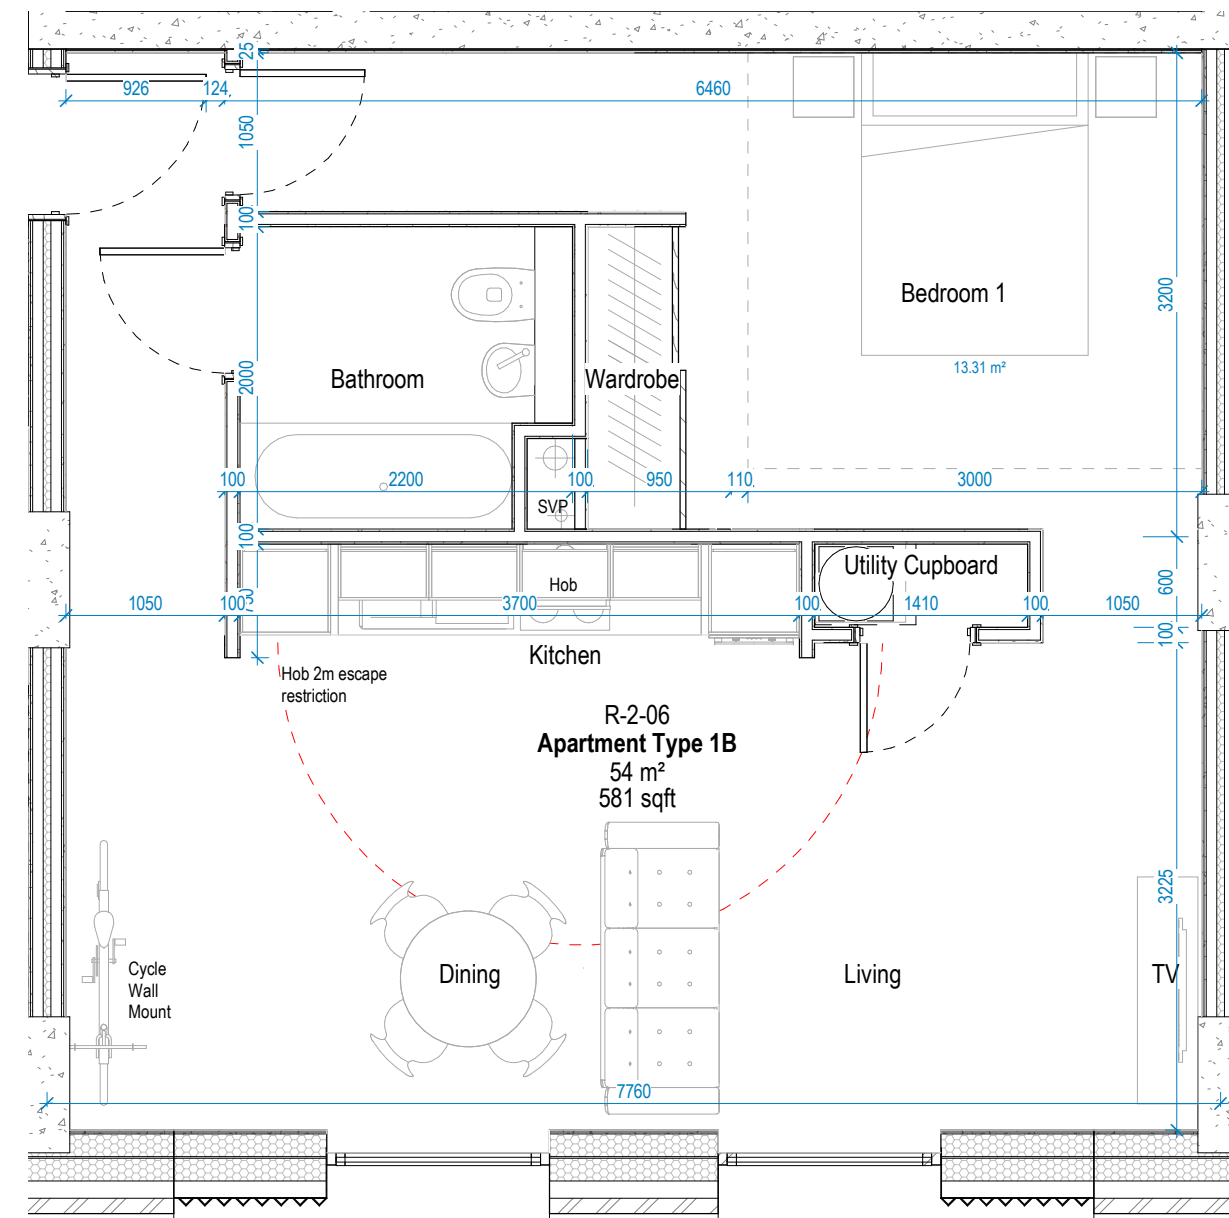


1B Apartment Type 1B
1:50

- 1 Bedroom, 2 Person**
- NDSS Area Requirement: 50m²
 - 1 Bathroom
 - Single Aspect: South Facing

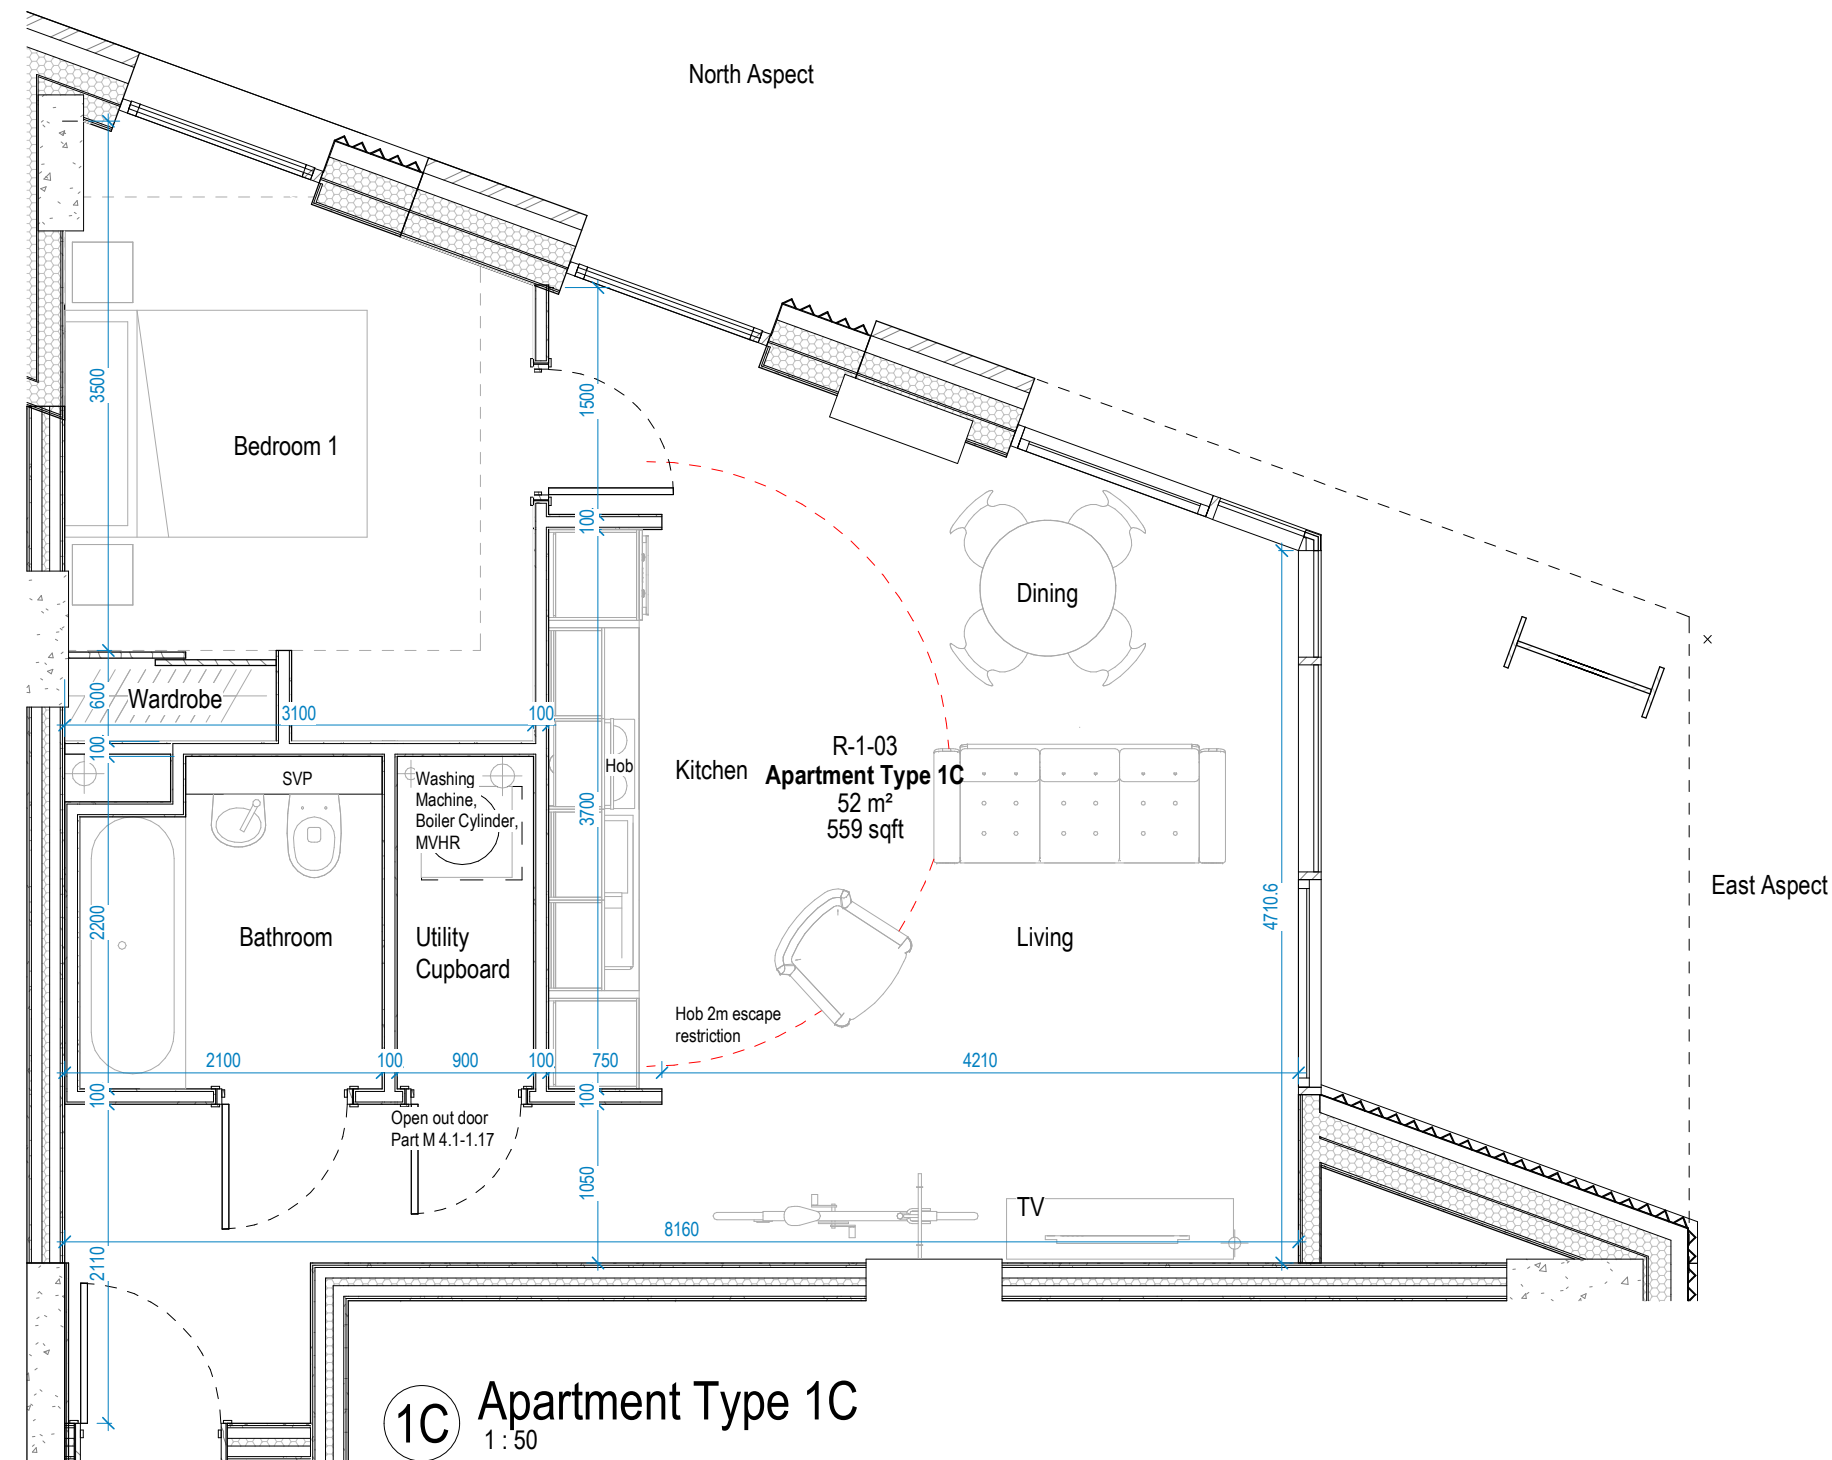


1C Apartment Type 1C
1:50

- 1 Bedroom, 2 Person**
- NDSS Area Requirement: 50m²
 - 1 Bathroom
 - Dual Aspect: North and East Facing
 - One Instance to Level 01 only

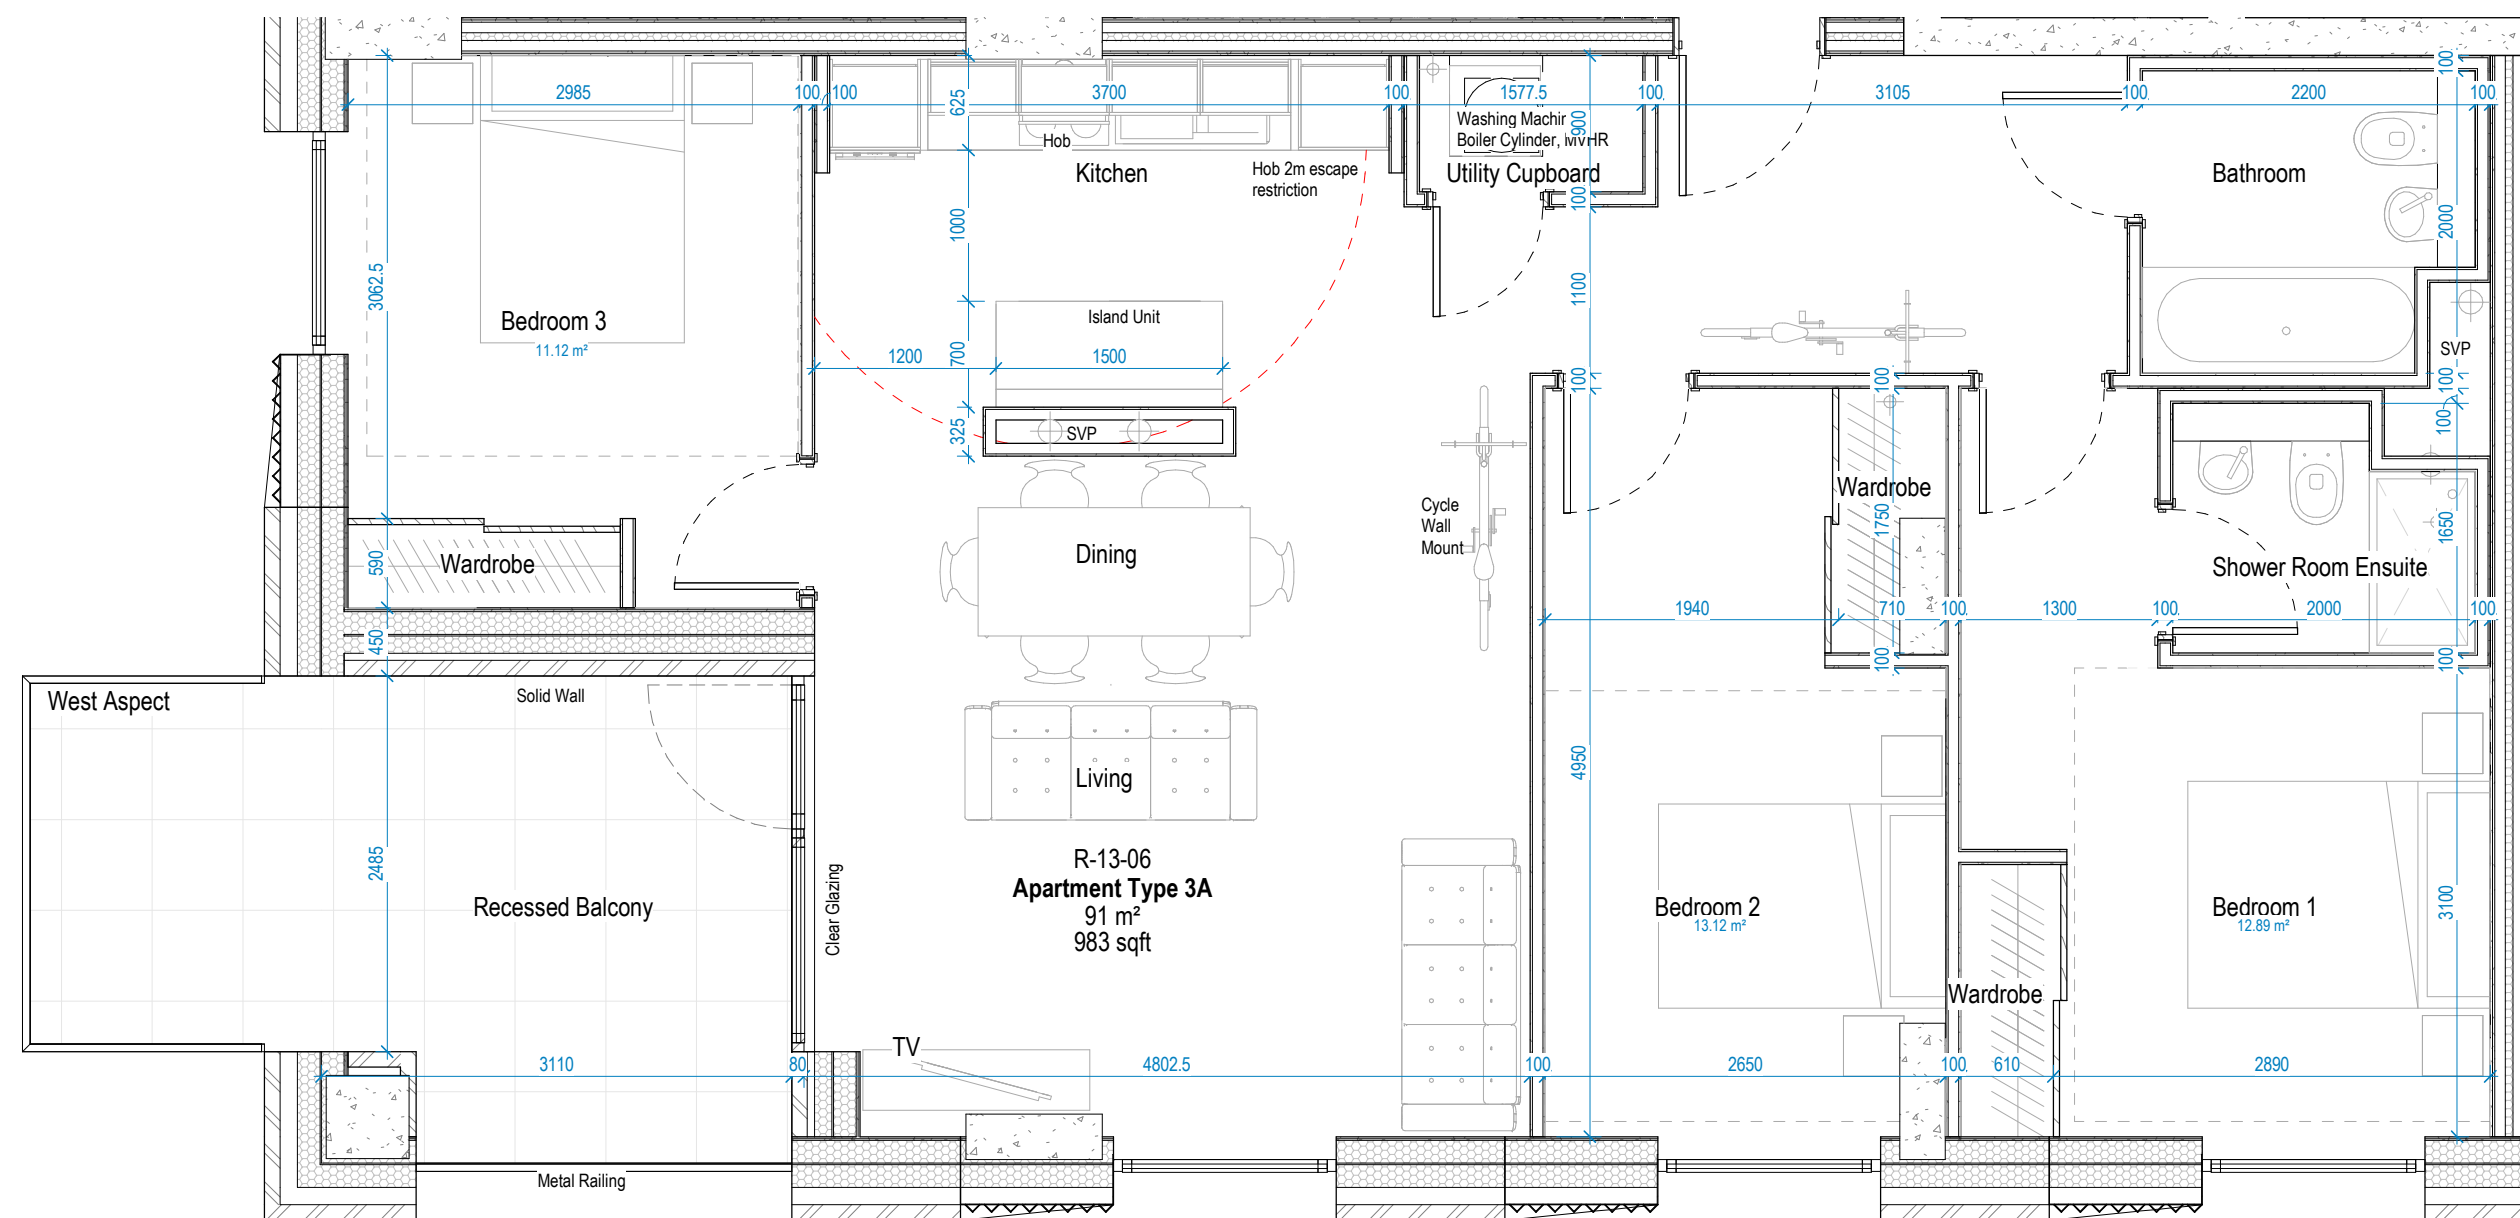

3A Apartment Type 3A
1:50

- 3 Bedroom, 5 Person**
- NDSS Area Requirement: 86m²
 - 1 Bathroom, 1 Shower Ensuite
 - Dual Aspect: South & West Facing

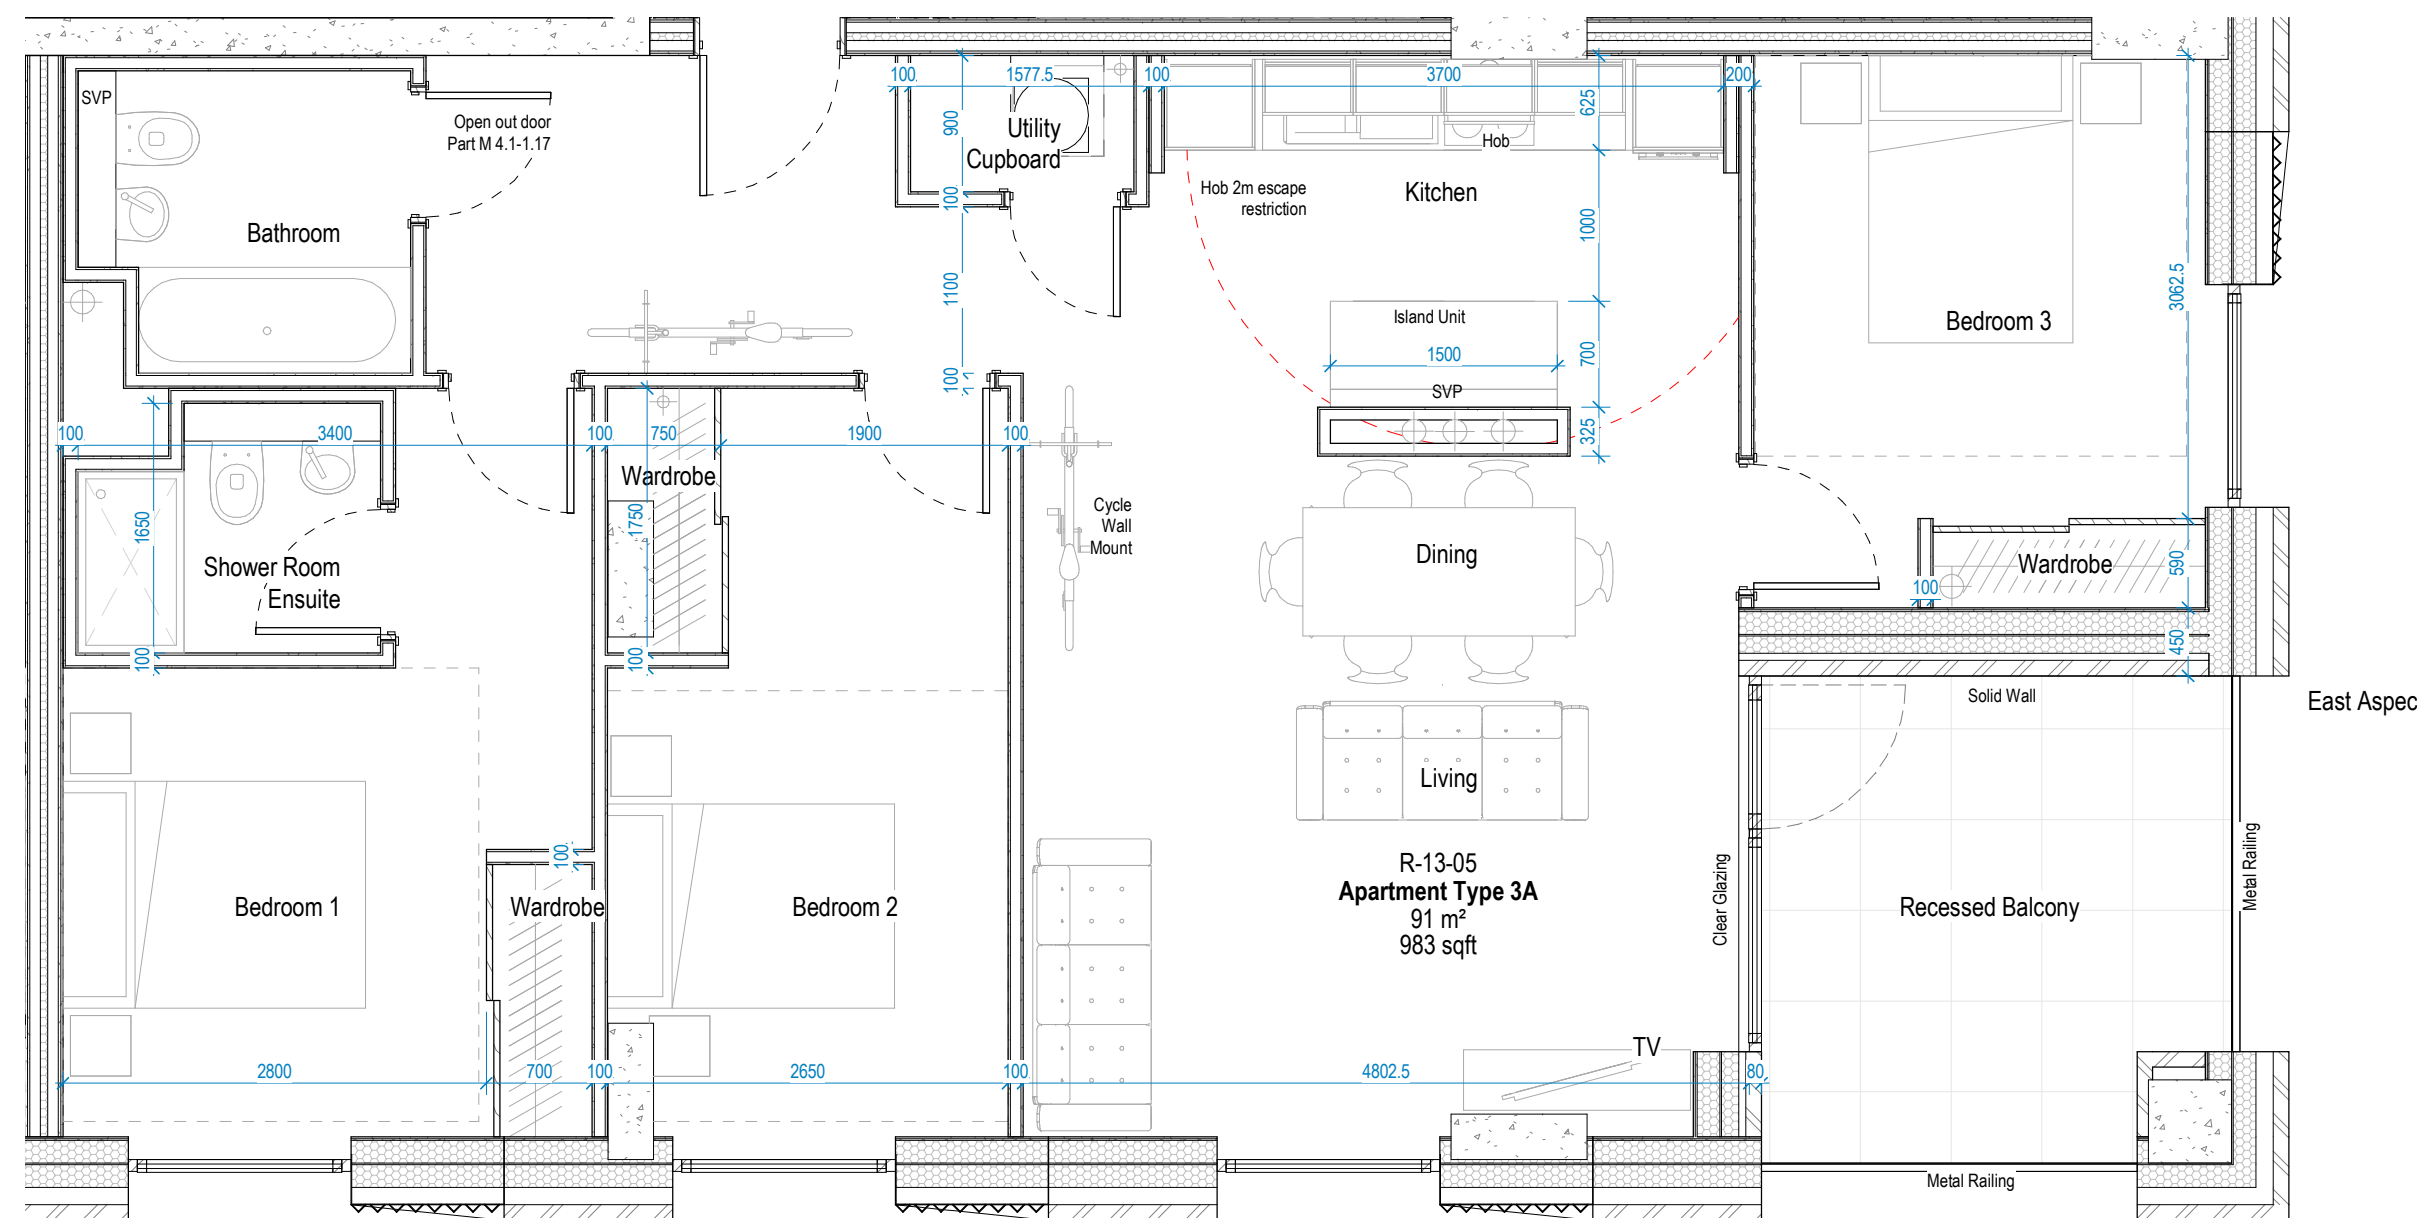

3Ah Apartment Type 3A East Handed
1:50

- 3 Bedroom, 5 Person**
- NDSS Area Requirement: 86m²
 - 1 Bathroom, 1 Shower Ensuite
 - Dual Aspect: South & East Facing

BUILDING DESIGN PARTNERSHIP SHALL HAVE NO RESPONSIBILITY FOR ANY USE MADE OF THIS DOCUMENT OTHER THAN FOR THAT WHICH IT WAS PREPARED AND ISSUED.

ALL DIMENSIONS SHOULD BE CHECKED ON SITE.


DO NOT SCALE FROM THIS DRAWING

ANY DRAWING ERRORS OR DIVERGENCIES SHOULD BE BROUGHT TO THE ATTENTION OF BUILDING DESIGN PARTNERSHIP AT THE ADDRESS SHOWN BELOW.

DRAWINGS SHALL BE READ IN CONJUNCTION WITH THE FOLLOWING BEFORE WORK COMMENCES:

- THE CDM DESIGN ISSUES REGISTER
- THE BDP RISK SERIES OF DRAWINGS
- THE PROJECT CDM RISK REGISTER

P06	Planning Updates	JSMB	30.11.21
P05	Planning Issues	JSMB	01.11.21
REVISION	DESCRIPTION	DESIGNED	CHECKED

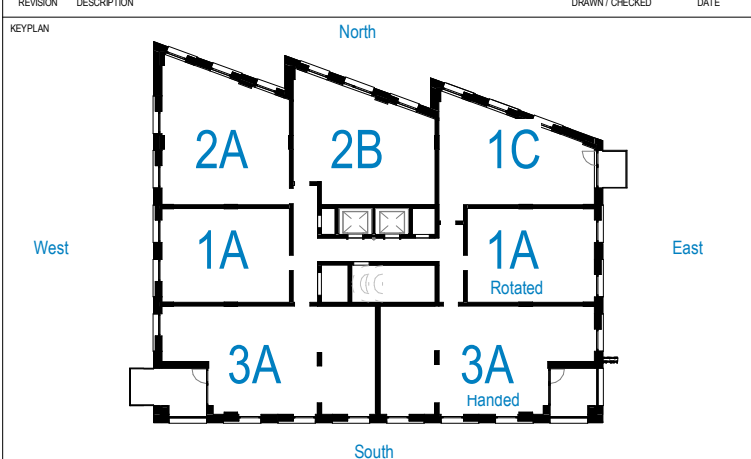

CLIENT

CAPITAL&CENTRIC

BDP.

11 Ducie Street
PO Box 85
Piccadilly Basin
Manchester
M60 3JA
United Kingdom
T +44 (0)161 828 2200
www.bdp.com

PROJECT TITLE	Ferrous
REF. OR NUMBER	P3001911
DRAWING TITLE	Apartment Types - Sheet 2
SCALE	@ A1 As indicated
DATE FIRST ISSUED	08.04.21
DRAWING NO.	BDP-FRS-XX-XX-DR-A-220302
REVISION	P06

