



Plate 62: Doorway detail



Plate 63: Northern room of original building



Plate 64: eastern end showing cornice



Plate 65: General shot of room



Plate 66: Detail of damaged cornice



Plate 67: Staircase at northwest corner of building



Plate 68: Western corridor linking office rooms



Plate 69: Doorway to main central office detail



Plate 70: General shot of corridor looking north



Plate 71: WC to west side of original building



Plate 72: Continuation of corridor shown above to the south, into extension

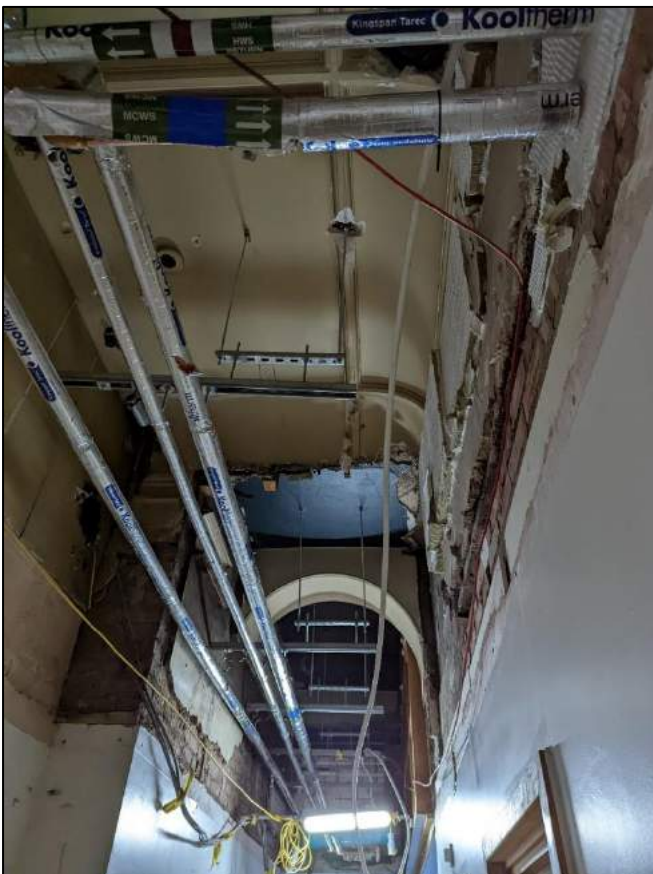


Plate 73: Detail of ceiling showing damaged cornice in corridor above



Plate 74: WC off corridor above showing cornice



Plate 75: Inserted lift bank to extension



Plate 76: Room to northwest corner of extension



Plate 77: Room to southwest corner of extension

Third floor



Plate 78: Room to southeast corner of extension

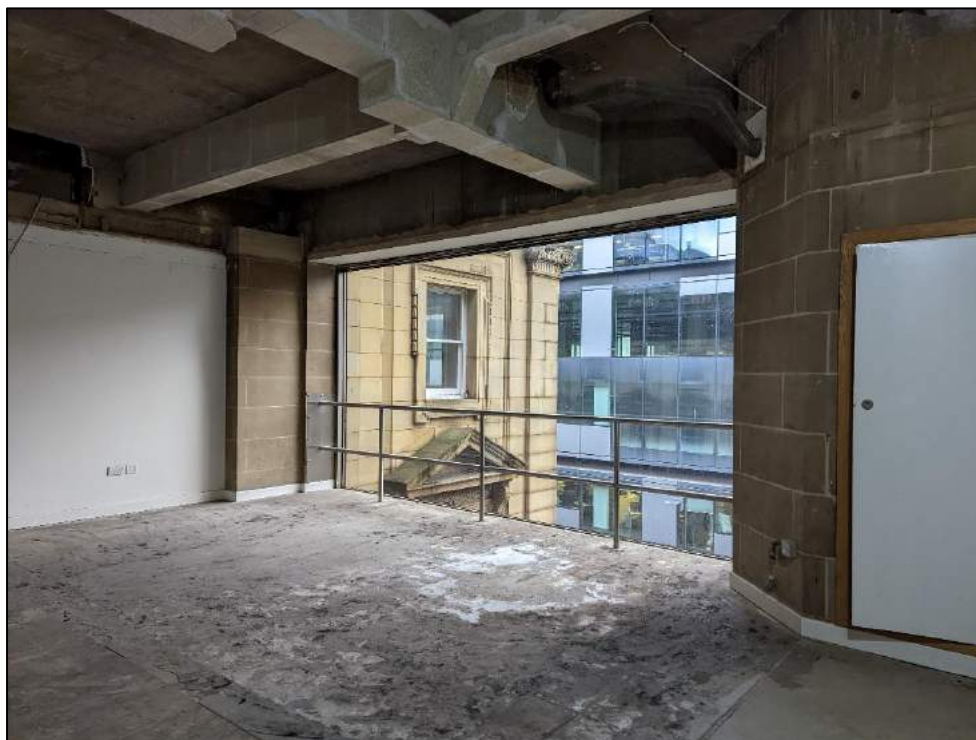


Plate 79: Room above bay 5 to Mosley Street showing large window



Plate 80: Detail of concrete ceiling construction



Plate 81: Sandstone lintel of former external window of original building



Plate 82: Room to southeast corner of original building



Plate 83: Detail of visible window lintel in former external wall



Plate 84: General shot of room shown above



Plate 85: Office to east side



Plate 86: Corridor linking inserted offices to east side



Plate 87: Detail of office window showing surround



Plate 88: Ceiling detail of inserted office, showing cornice



Plate 89: Large open space to north side of original building



Plate 90: As above



Plate 91: Ceiling detail of room above showing cornice indicating former corridor



Plate 92: General shot of room shown above



Plate 93: Metal staircase to roof access



Plate 94: Corridor to west end of original building



Plate 95: Staircase in northwest corner



Plate 96: Corridor continuing south from corridor shown above



Plate 97: Stripped out WC in southwest corner of original building

Basement



Plate 98: Corridor in southwest corner of original building looking north



Plate 99: Corridor into rooms below arched wall area



Plate 100: Arched wall with alcove



Plate 101: Corridor into vault area



Plate 102: Northern vault area of original building



Plate 103: Staircase in northwest corner



Plate 104: Northern area of original building



Plate 105: As above showing vault door



Plate 106: Further vault door



Plate 107 as above showing arched ceiling



Plate 108: Central room of original building showing inserted wall and plasterboard ceiling



Plate 109: Eastern end of room shown above



Plate 110: Southern room of original building



Plate 111: Room to northeast corner of extension



Plate 112: As above showing decaying plasterwork



Plate 113: Detail of glazed bricks



Plate 114: Corridor to west end of extension



Plate 115: Glazed brick behind plasterboard in room to southeast corner of extension



Plate 116: Inserted kitchen to southwest end of extension

Appendix 2: Figures – Heritage Significance Plans


Ground floor plan



Paul Butler Associates
Planning, Development & Heritage Consultants

a. 31 Blackfriars Road, Salford Manchester M3 7AQ
t. 0161 835 3530
e. pba@paulbutlerassociates.co.uk
f. 0161 835 3531
w. www.paulbutlerassociates.co.uk

- Key
- High significance
 - Medium significance
 - Low significance

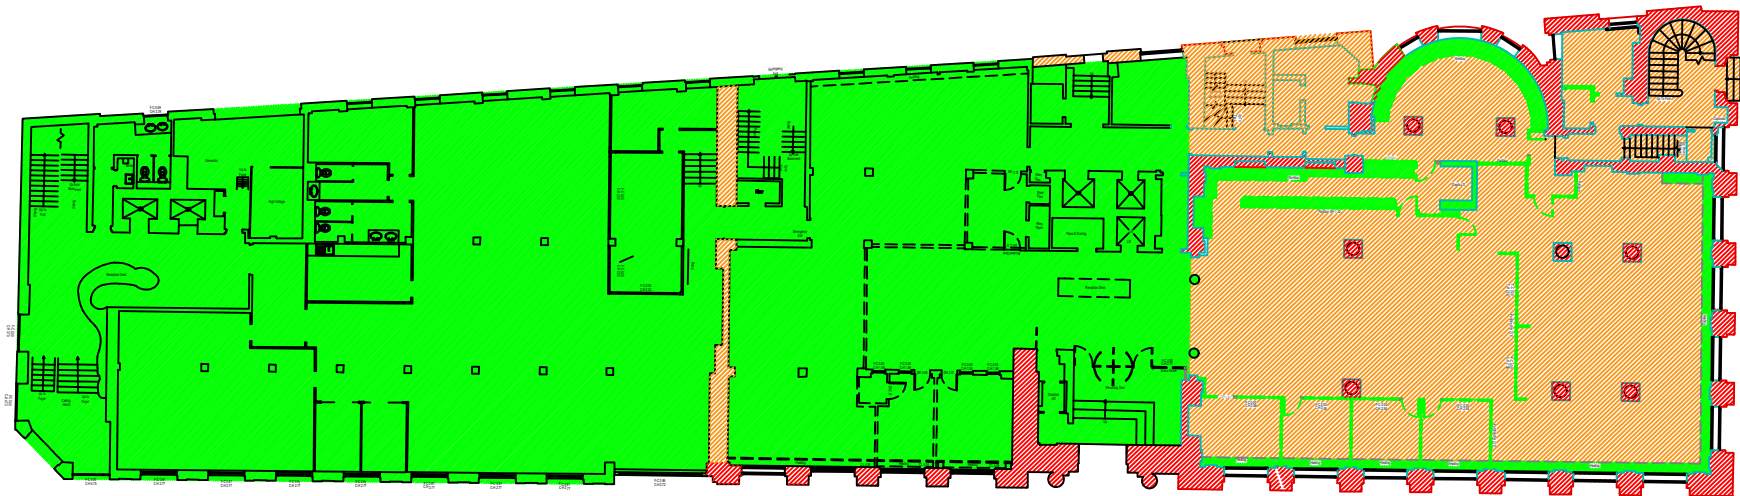

client:	Bruntwood
job no.:	21.1590
fig no.:	1
scale:	Not to scale
date issued:	December 2021


First floor plan



Paul Butler Associates
Planning, Development & Heritage Consultants

a. 31 Blackfriars Road, Salford Manchester M3 7AQ
t. 0161 835 3530
e. pba@paulbutlerassociates.co.uk
f. 0161 835 3531
w. www.paulbutlerassociates.co.uk

- Key
- High significance
 - Medium significance
 - Low significance

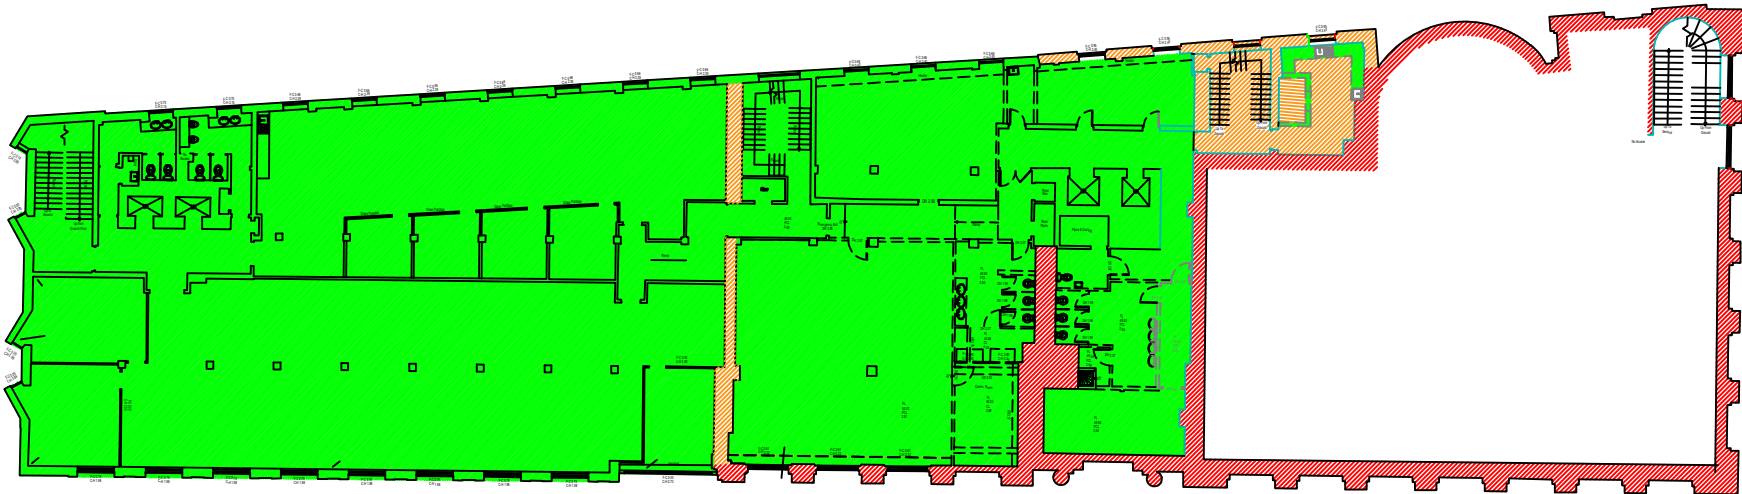

client:	Bruntwood
job no.:	21.1590
fig no.:	2
scale:	Not to scale
date issued:	December 2021

Second floor plan




Paul Butler Associates
Planning, Development & Heritage Consultants

a. 31 Blackfriars Road, Salford Manchester M3 7AQ
t. 0161 835 3530
e. pba@paulbutlerassociates.co.uk
f. 0161 835 3531
w. www.paulbutlerassociates.co.uk

Key

- High significance
- Medium significance
- Low significance

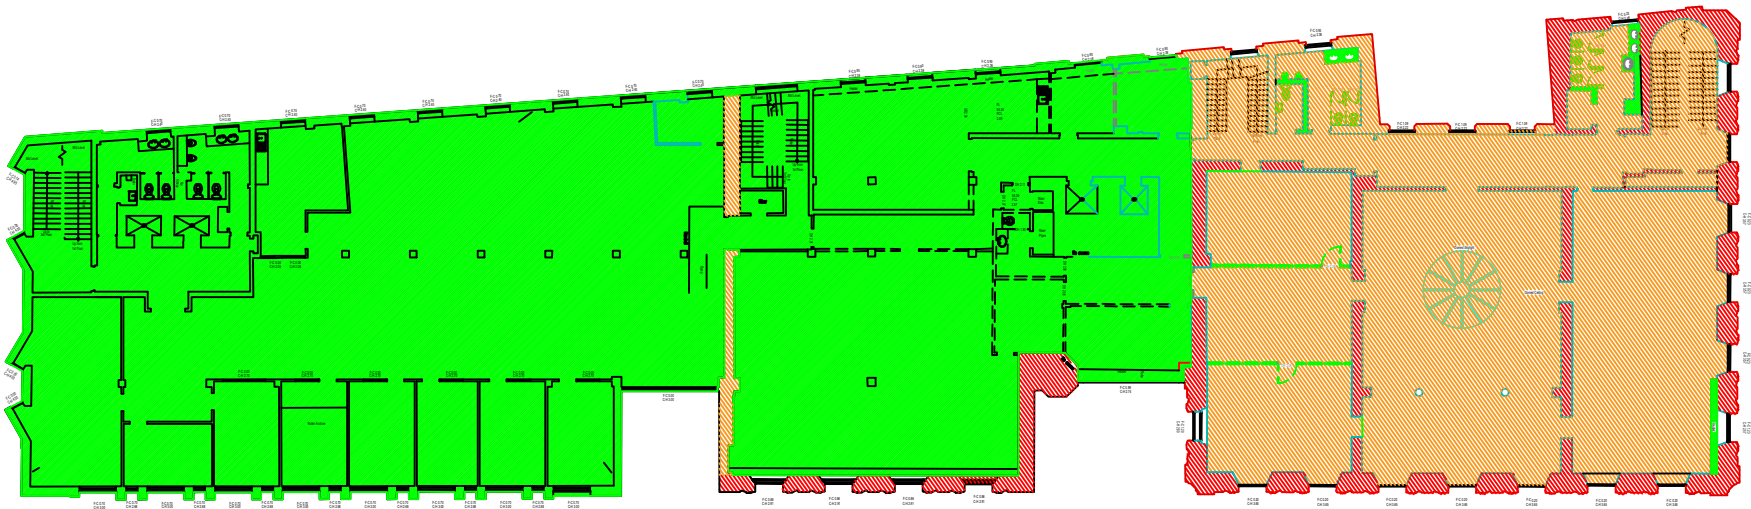

client:	Bruntwood
job no.:	21.1590
fig no.:	3
scale:	Not to scale
date issued:	December 2021


Third floor plan



Paul Butler Associates
Planning, Development & Heritage Consultants

a. 31 Blackfriars Road, Salford Manchester M3 7AQ
t. 0161 835 3530
e. pba@paulbutlerassociates.co.uk
f. 0161 835 3531
w. www.paulbutlerassociates.co.uk

- Key
- High significance
 - Medium significance
 - Low significance

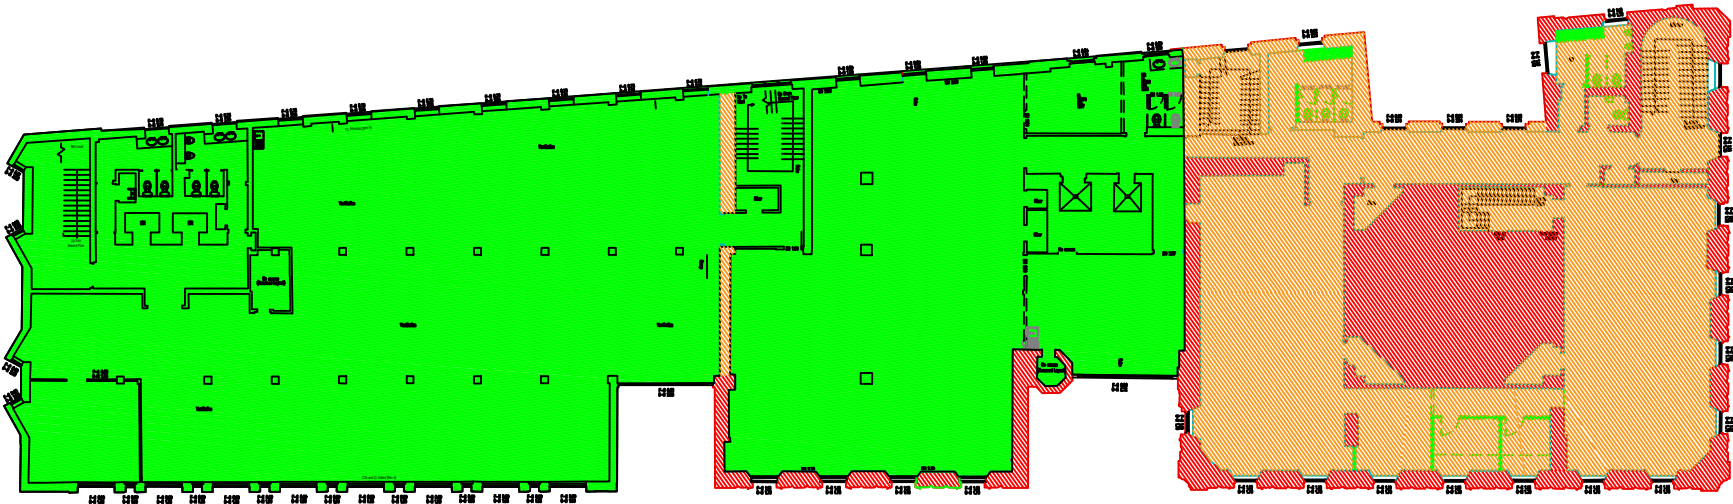


client:	Bruntwood
job no.:	21.1590
fig no.:	4
scale:	Not to scale
date issued:	December 2021



Paul Butler Associates
Planning, Development & Heritage Consultants

a. 31 Blackfriars Road, Salford Manchester M3 7AQ
t. 0161 835 3530
e. pba@paulbutlerassociates.co.uk
f. 0161 835 3531
w. www.paulbutlerassociates.co.uk

- Key
-  High significance
 -  Medium significance
 -  Low significance

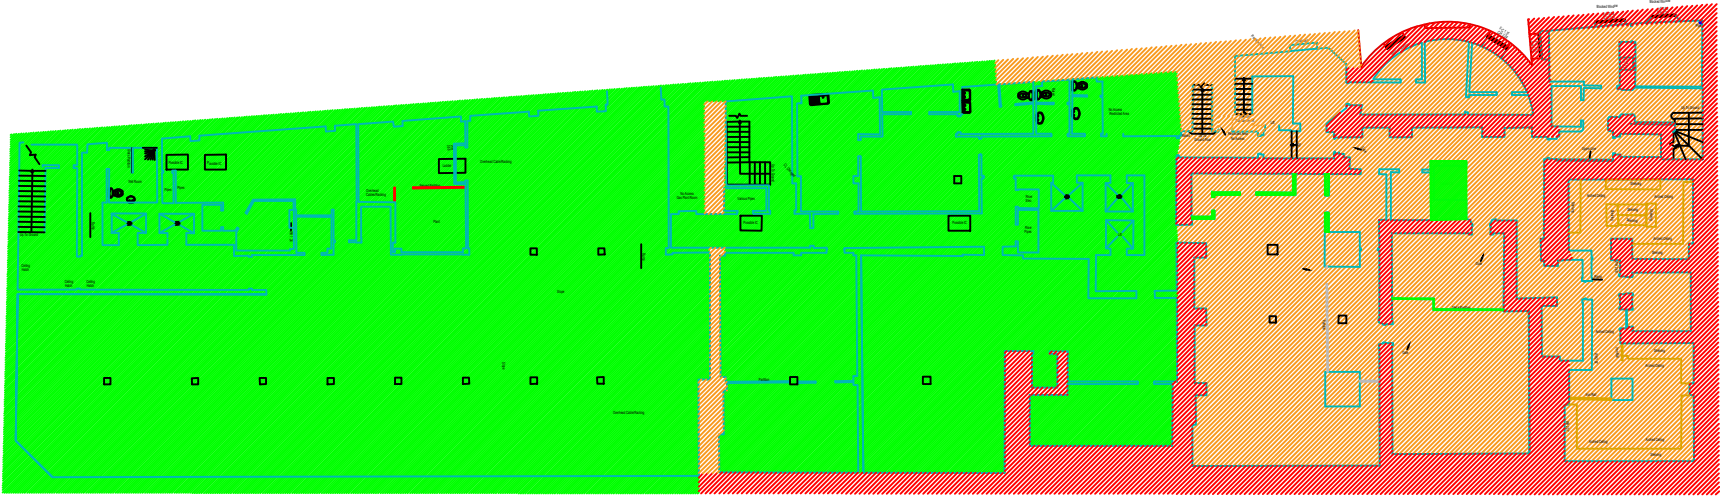

client:	Bruntwood
job no.:	21.1590
fig no.:	5
scale:	Not to scale
date issued:	December 2021