



**EXISTING - SW - FRONT
ELEVATION**

22 Bentley Road - Chorlton -
Manchester M21 9WD
Two Storey Side + Rear Extensions &
Associated Alterations
1:100@A3 - MCEX01
Dimensions to be checked on site
by contractor


SCALE BAR
2000mm

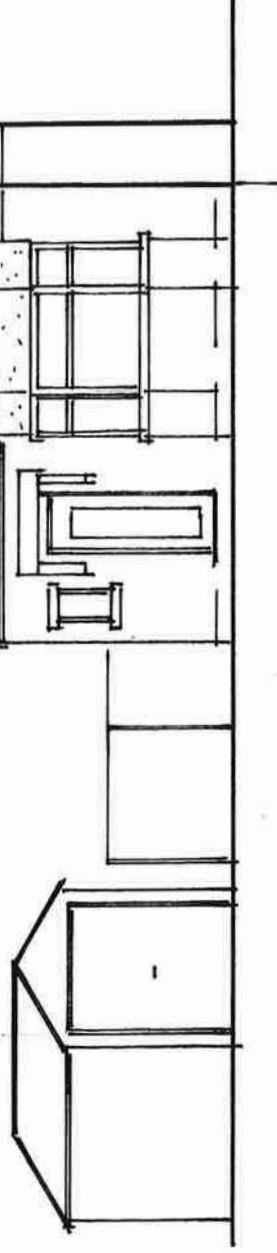


EXISTING - NW - SIDE ELEVATION

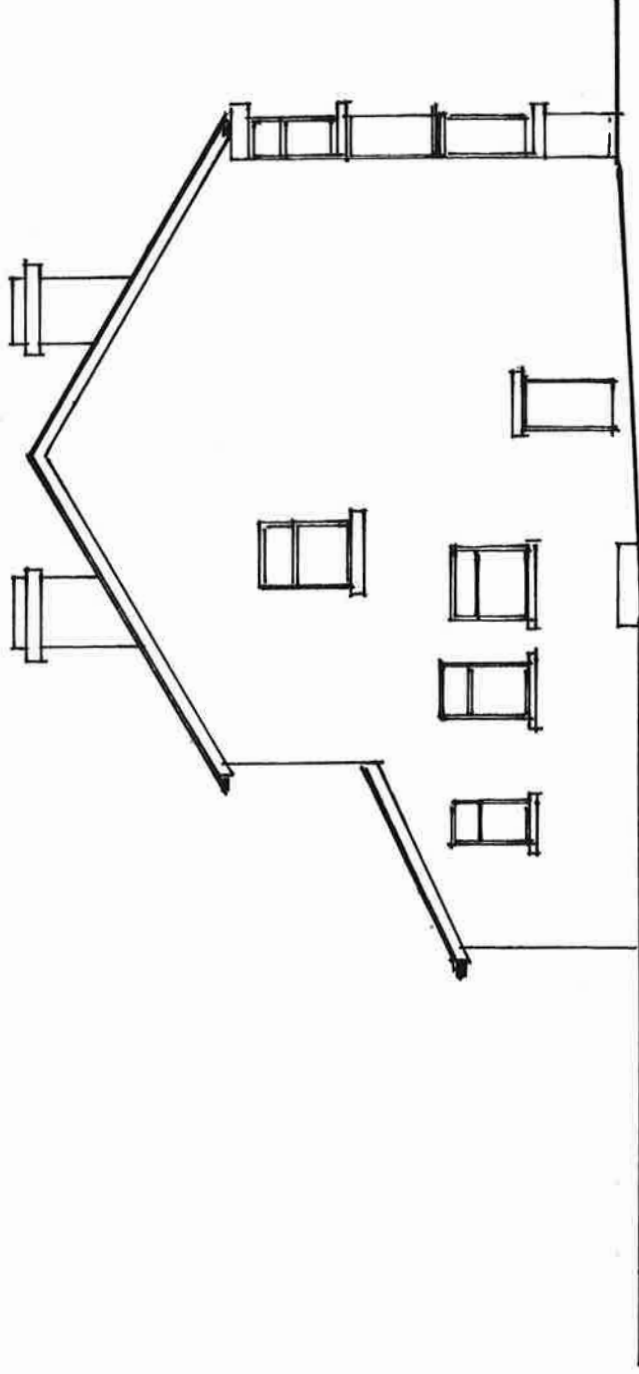


EXISTING - NE - REAR ELEVATION

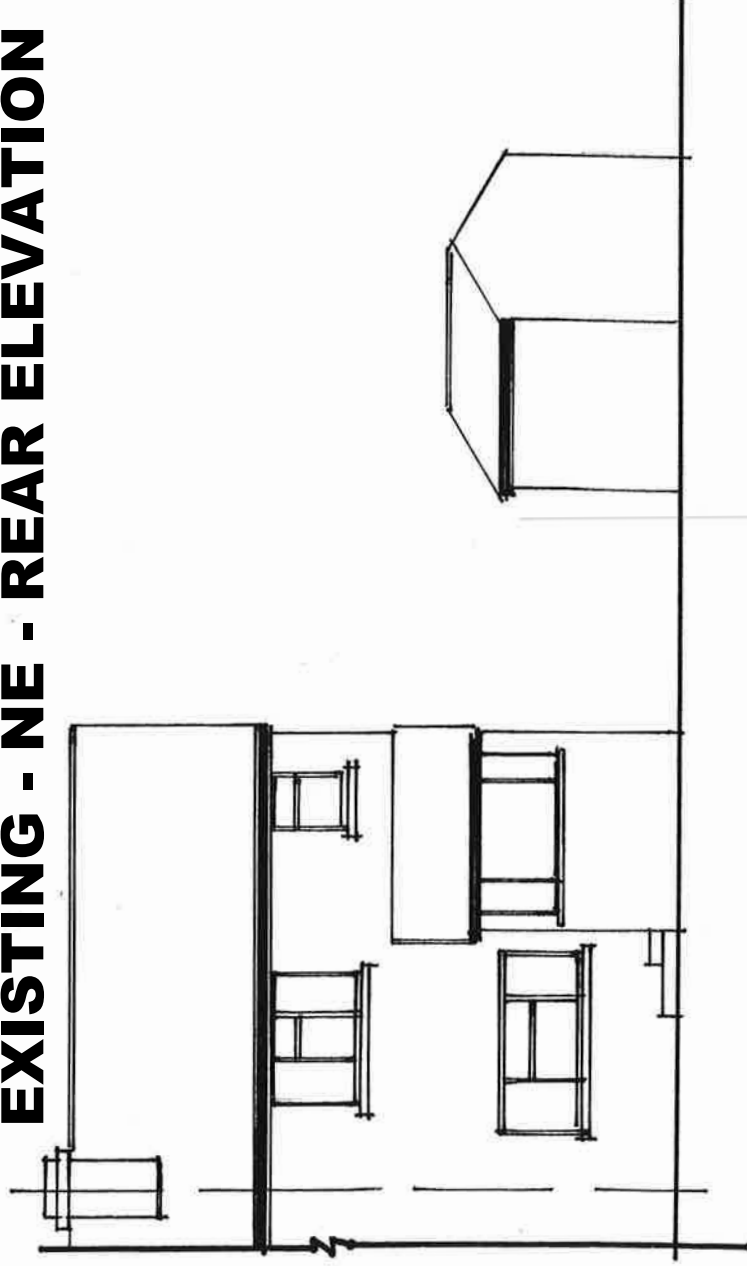

EXISTING SE SIDE ELEVATION

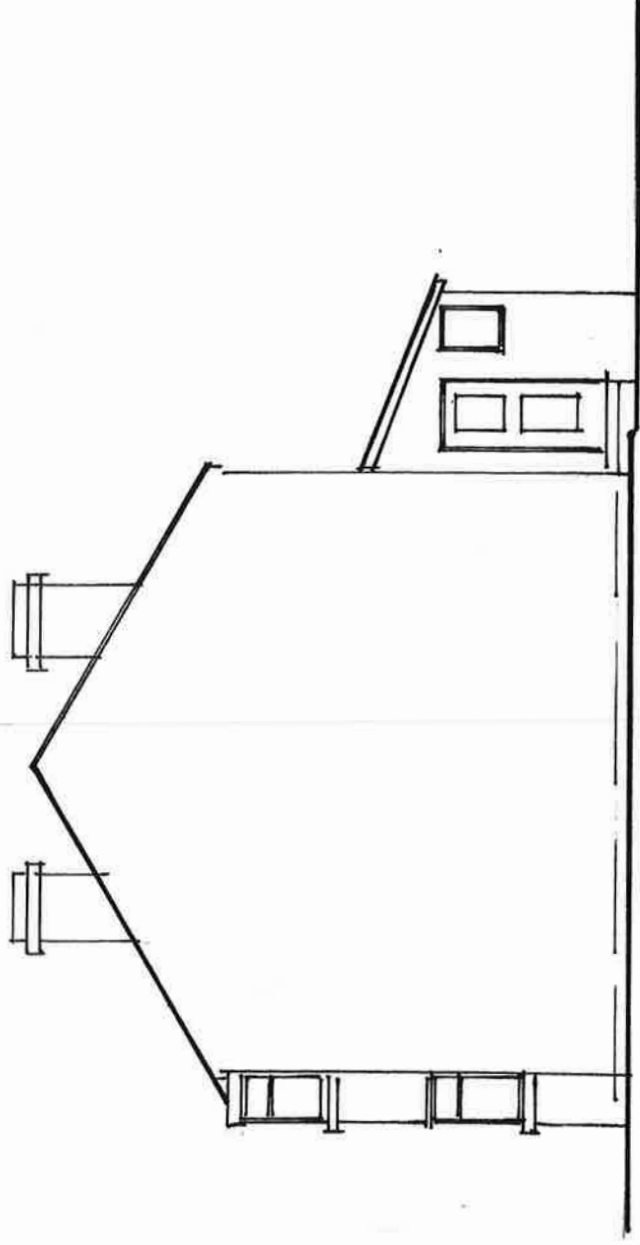

**EXISTING FIRST FLOOR
LAYOUT PLAN**

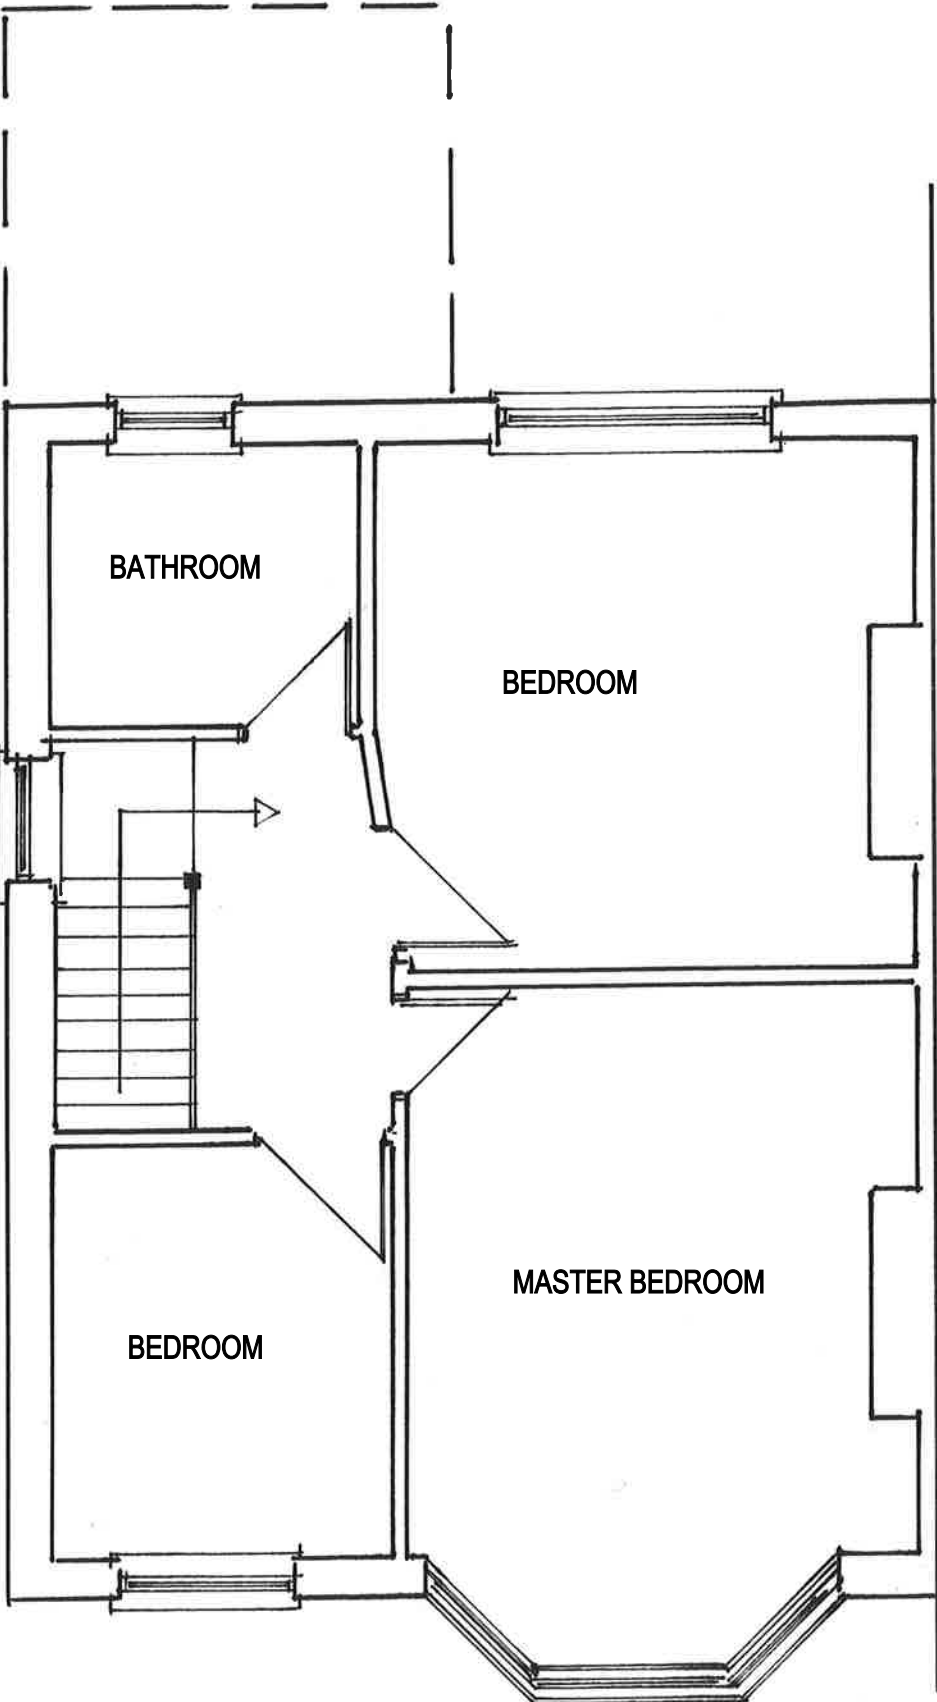

**EXISTING GROUND FLOOR
LAYOUT PLAN**

