


1100 high propriety made safety screen capable of withstanding a horizontal force of 0.74kn/m at its highest point

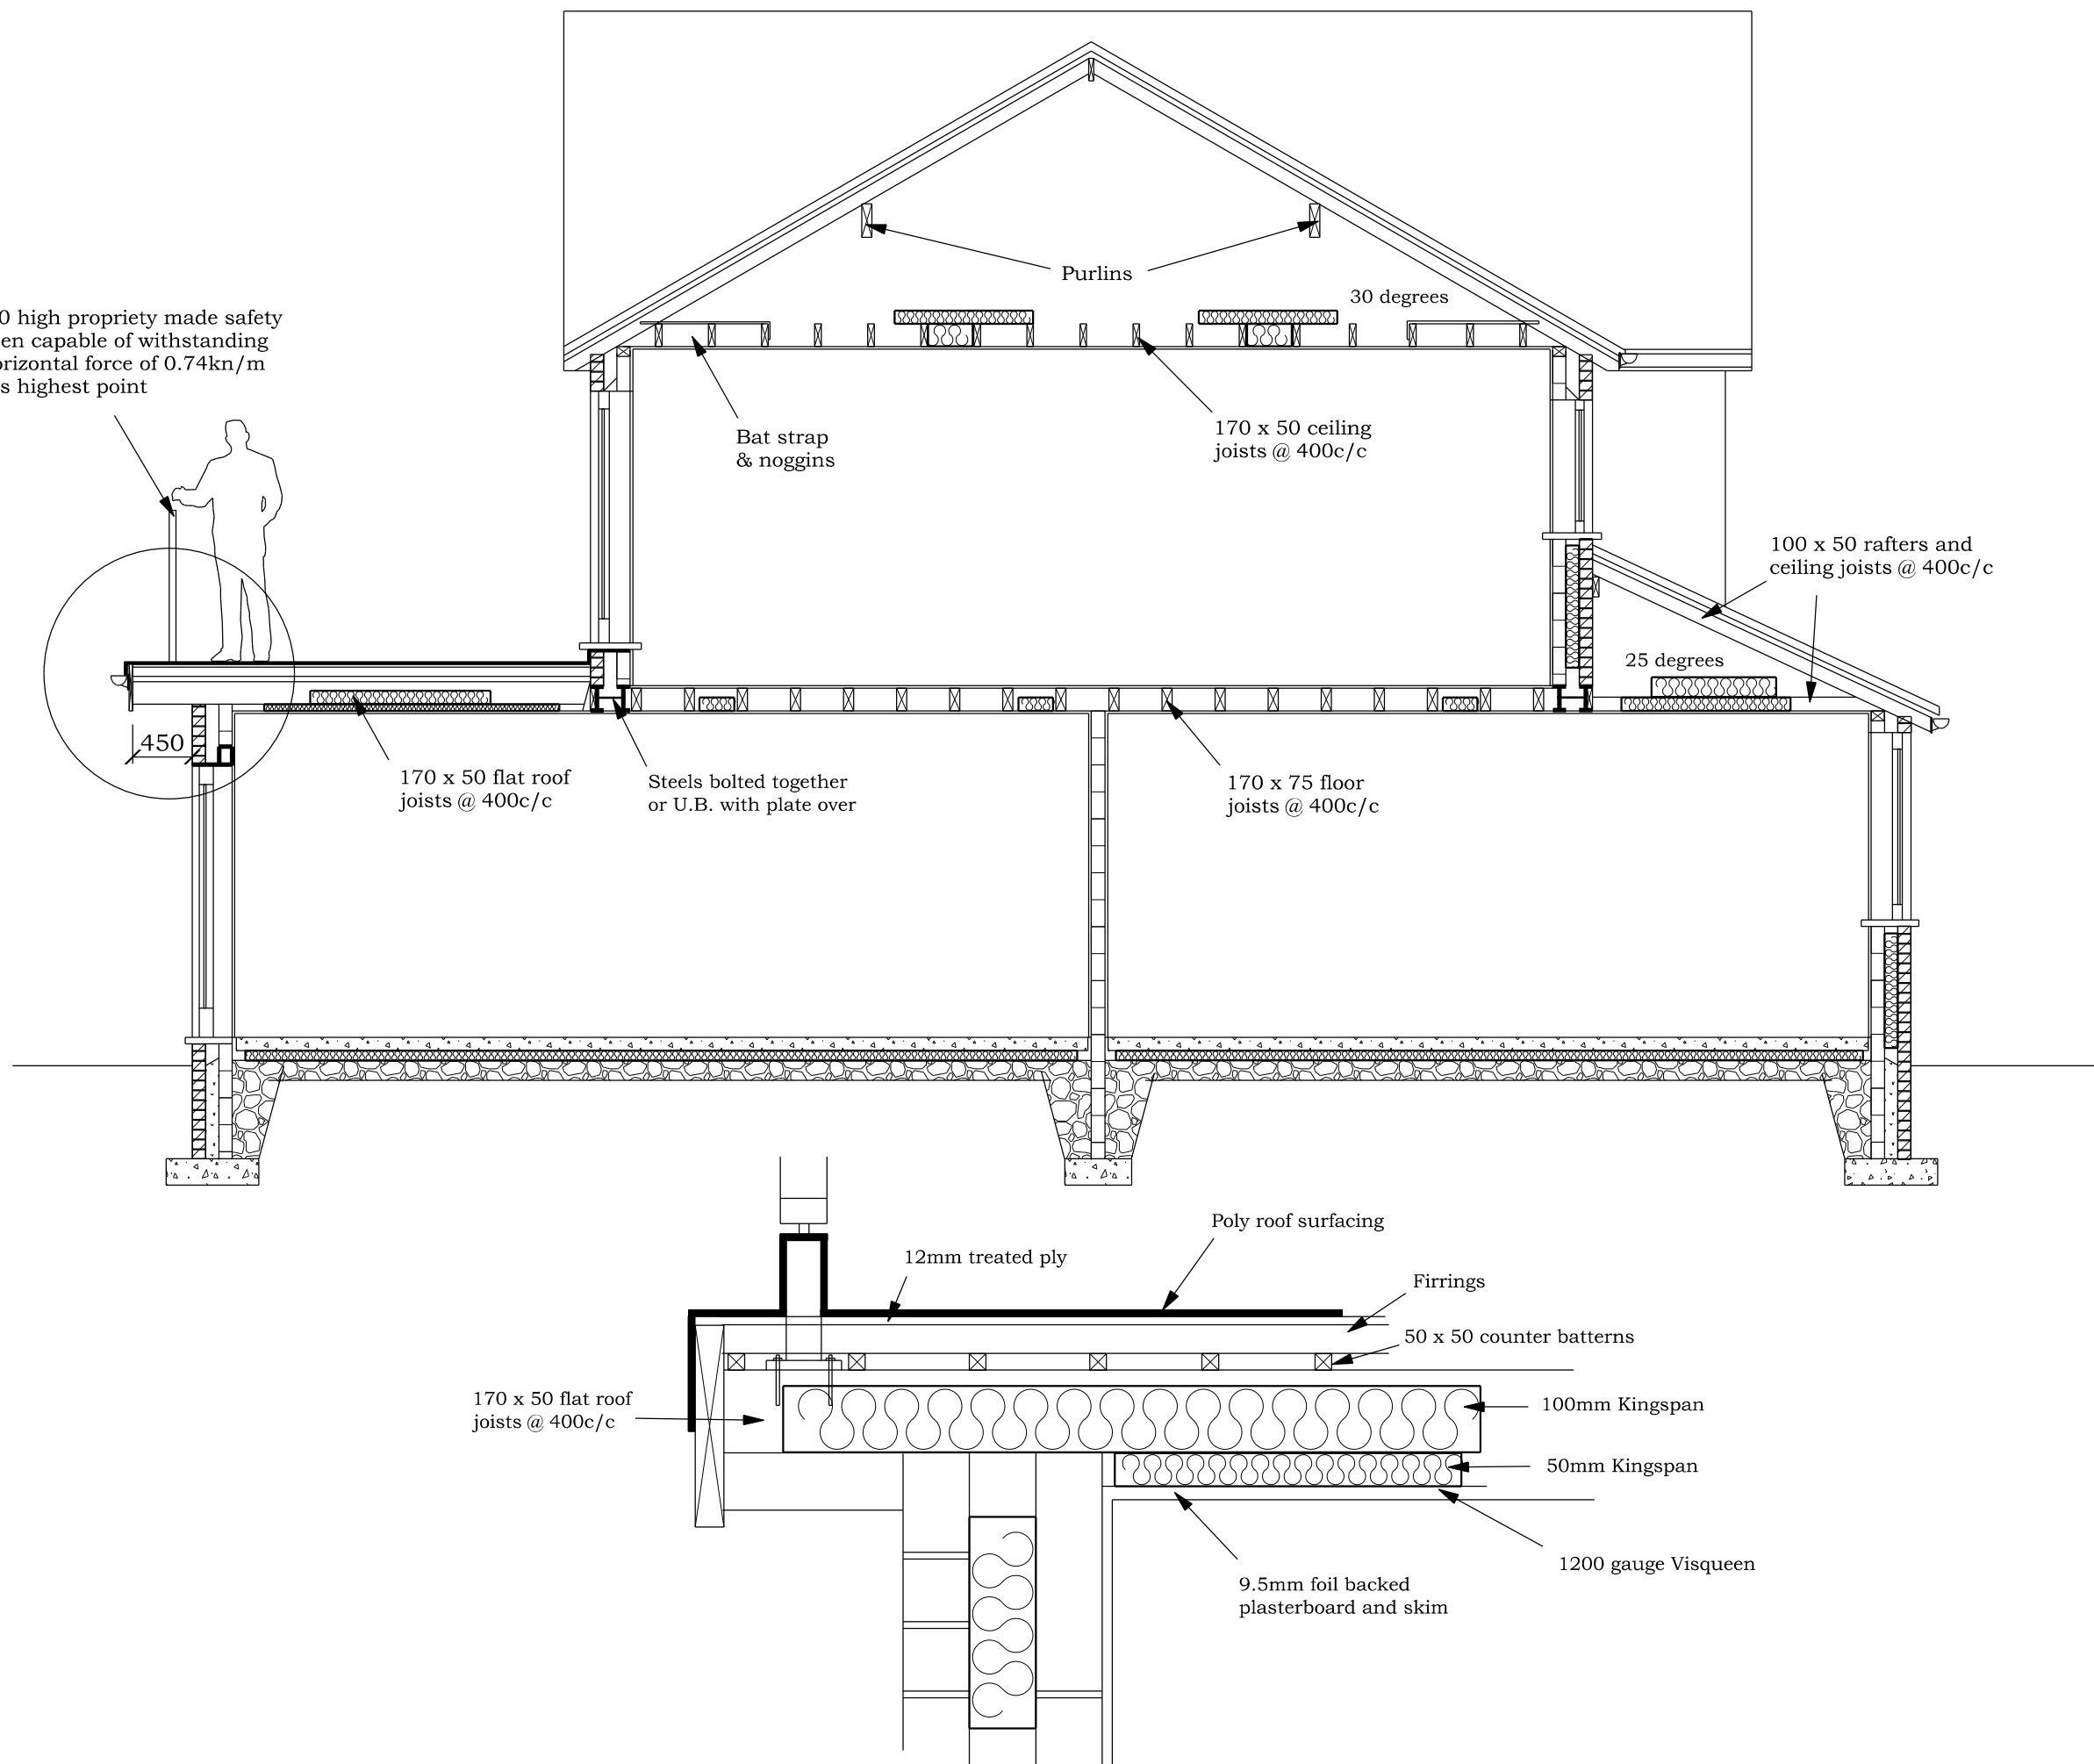

SECTION A - A
DOUBLE SIDE & SINGLE
STOREY REAR EXTENSIONS
for
Mr. and Mrs. I. KHAN,
at
41, PASTURE FIELD ROAD,
PEEL HALL,
M22 5JX.

Scale 1:50 @ A3

Date FEBRUARY 2022

Drawing Number 2050/5