


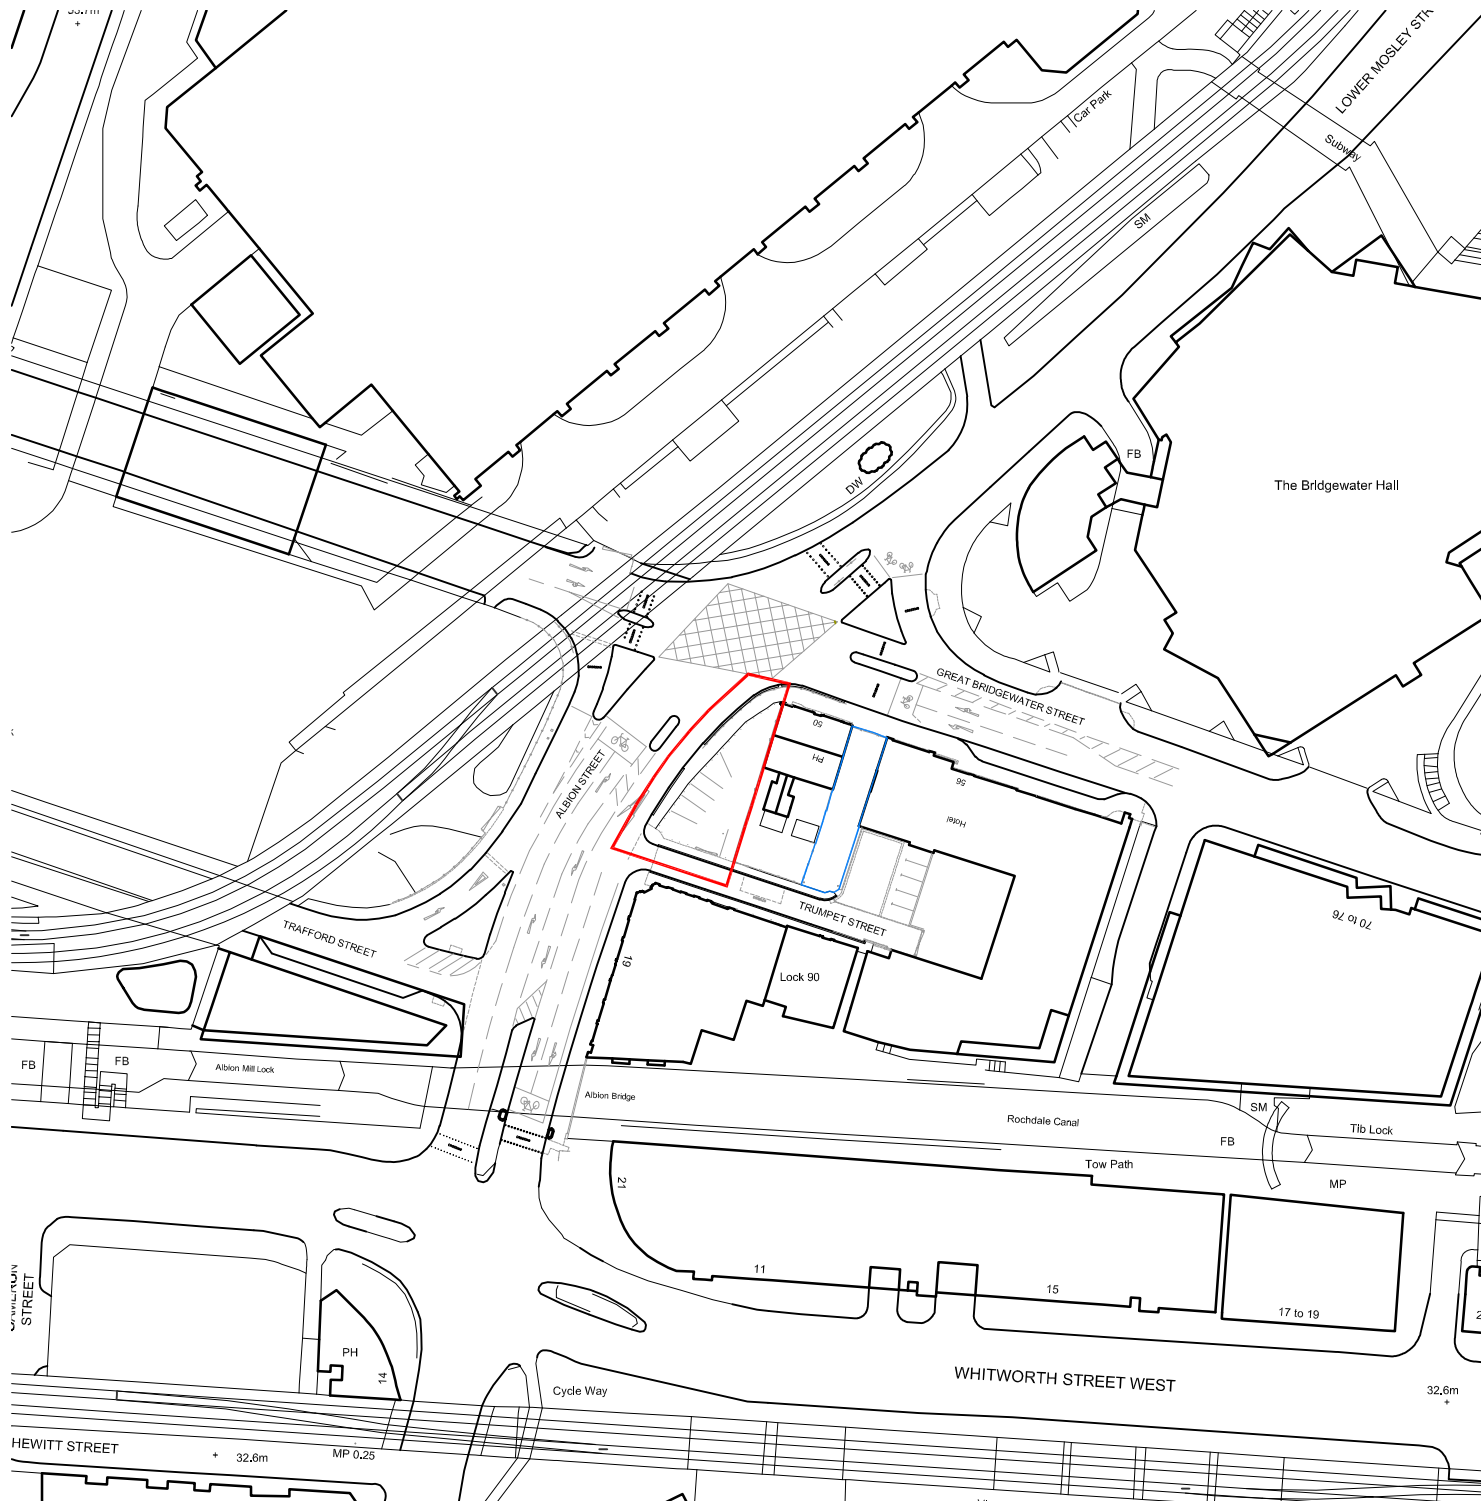

- Application Site Boundary
- Extent of applicants ownership

rev	description	drawn	auth	date
	DO NOT SCALE OFF THIS DRAWING			

© LEACH RHODES WALKER 2001

LeachRhodesWalker
Architects

Info@lrw.co.uk | www.lrw.co.uk
50 Deamans Place Manchester M3 5LH

Manchester +44 (0)161 833 0211 **London** +44 (0)207 2012160 **Bucharest** +40 (21) 650 4024

client ARROWSMITH MANAGEMENT LTD			
project APEX TOWER ALBION STREET, MANCHESTER			
project no 8158	drawing no L(00)112	rev A	
description SITE EDGED RED SITE A			
scale 1:1250@ A4	date drawn 28.01.22	drawn by KM	authorised by CJG
purpose of issue planning ☐ building regs ☐ tender ☐ comment ☐ approval ☐ construction ☐			

