

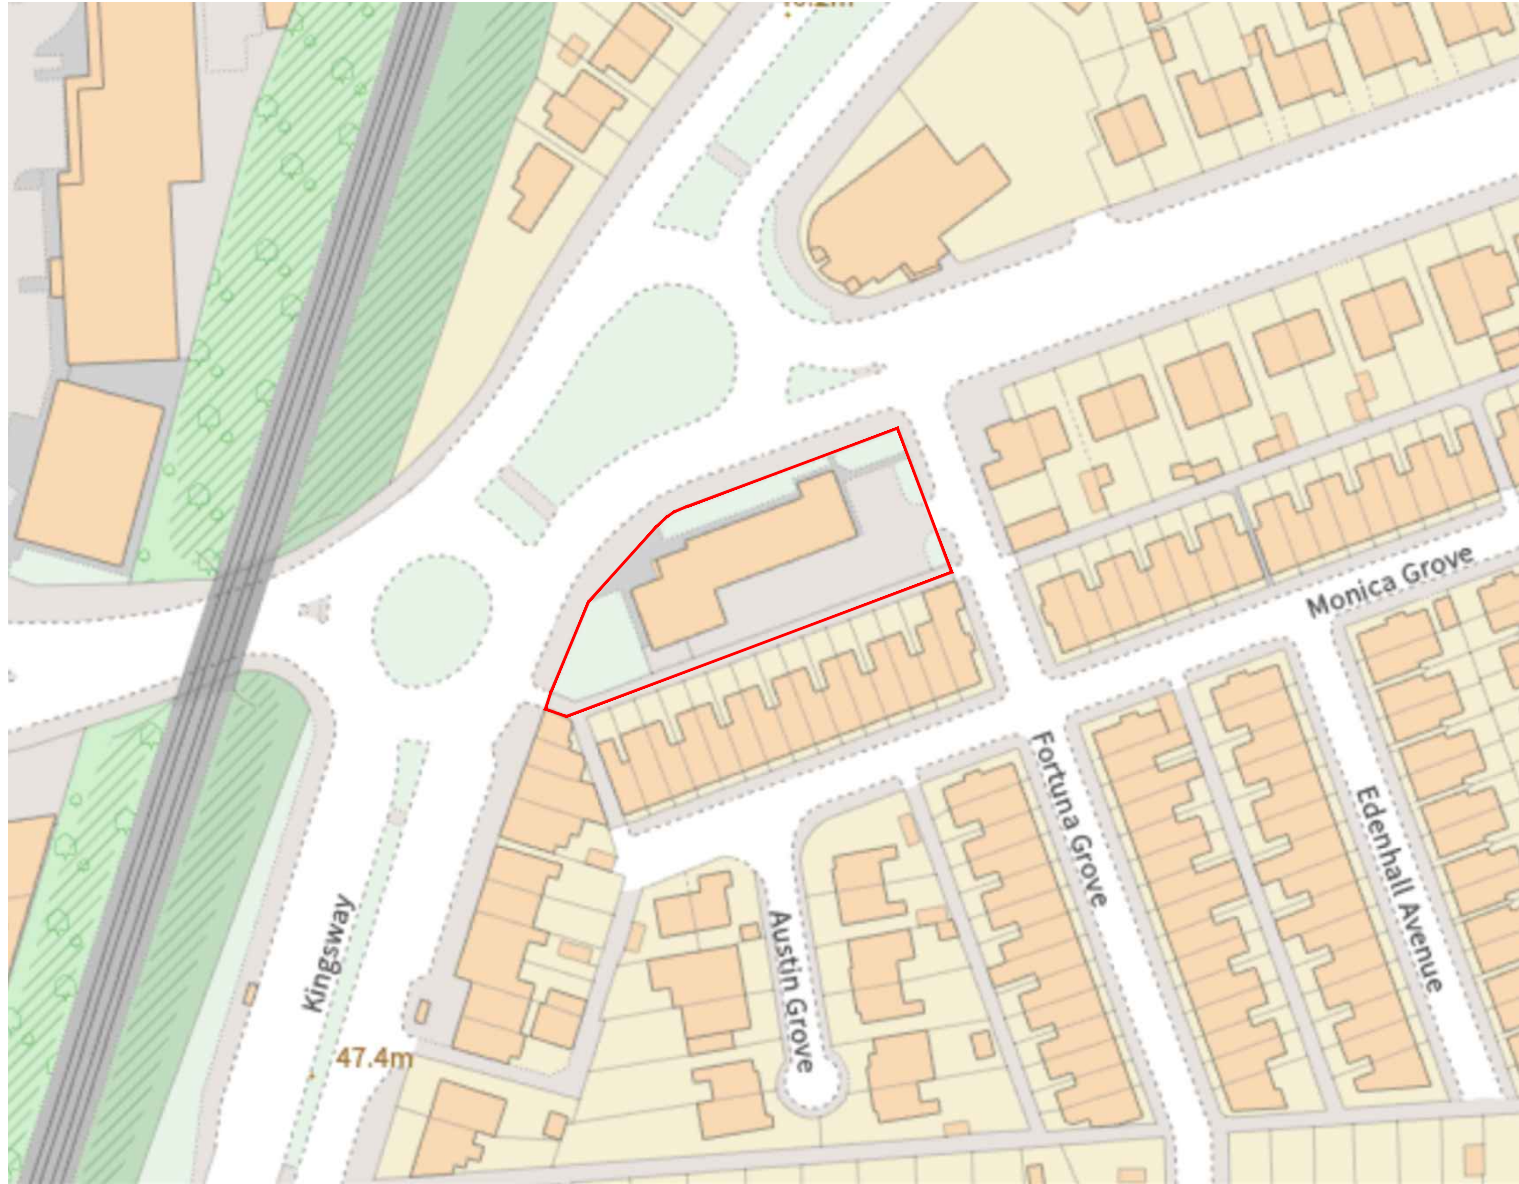


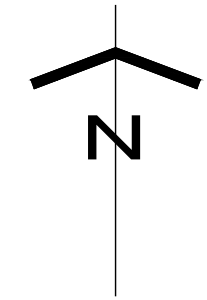

Location Plan (Scale - 1:1250)

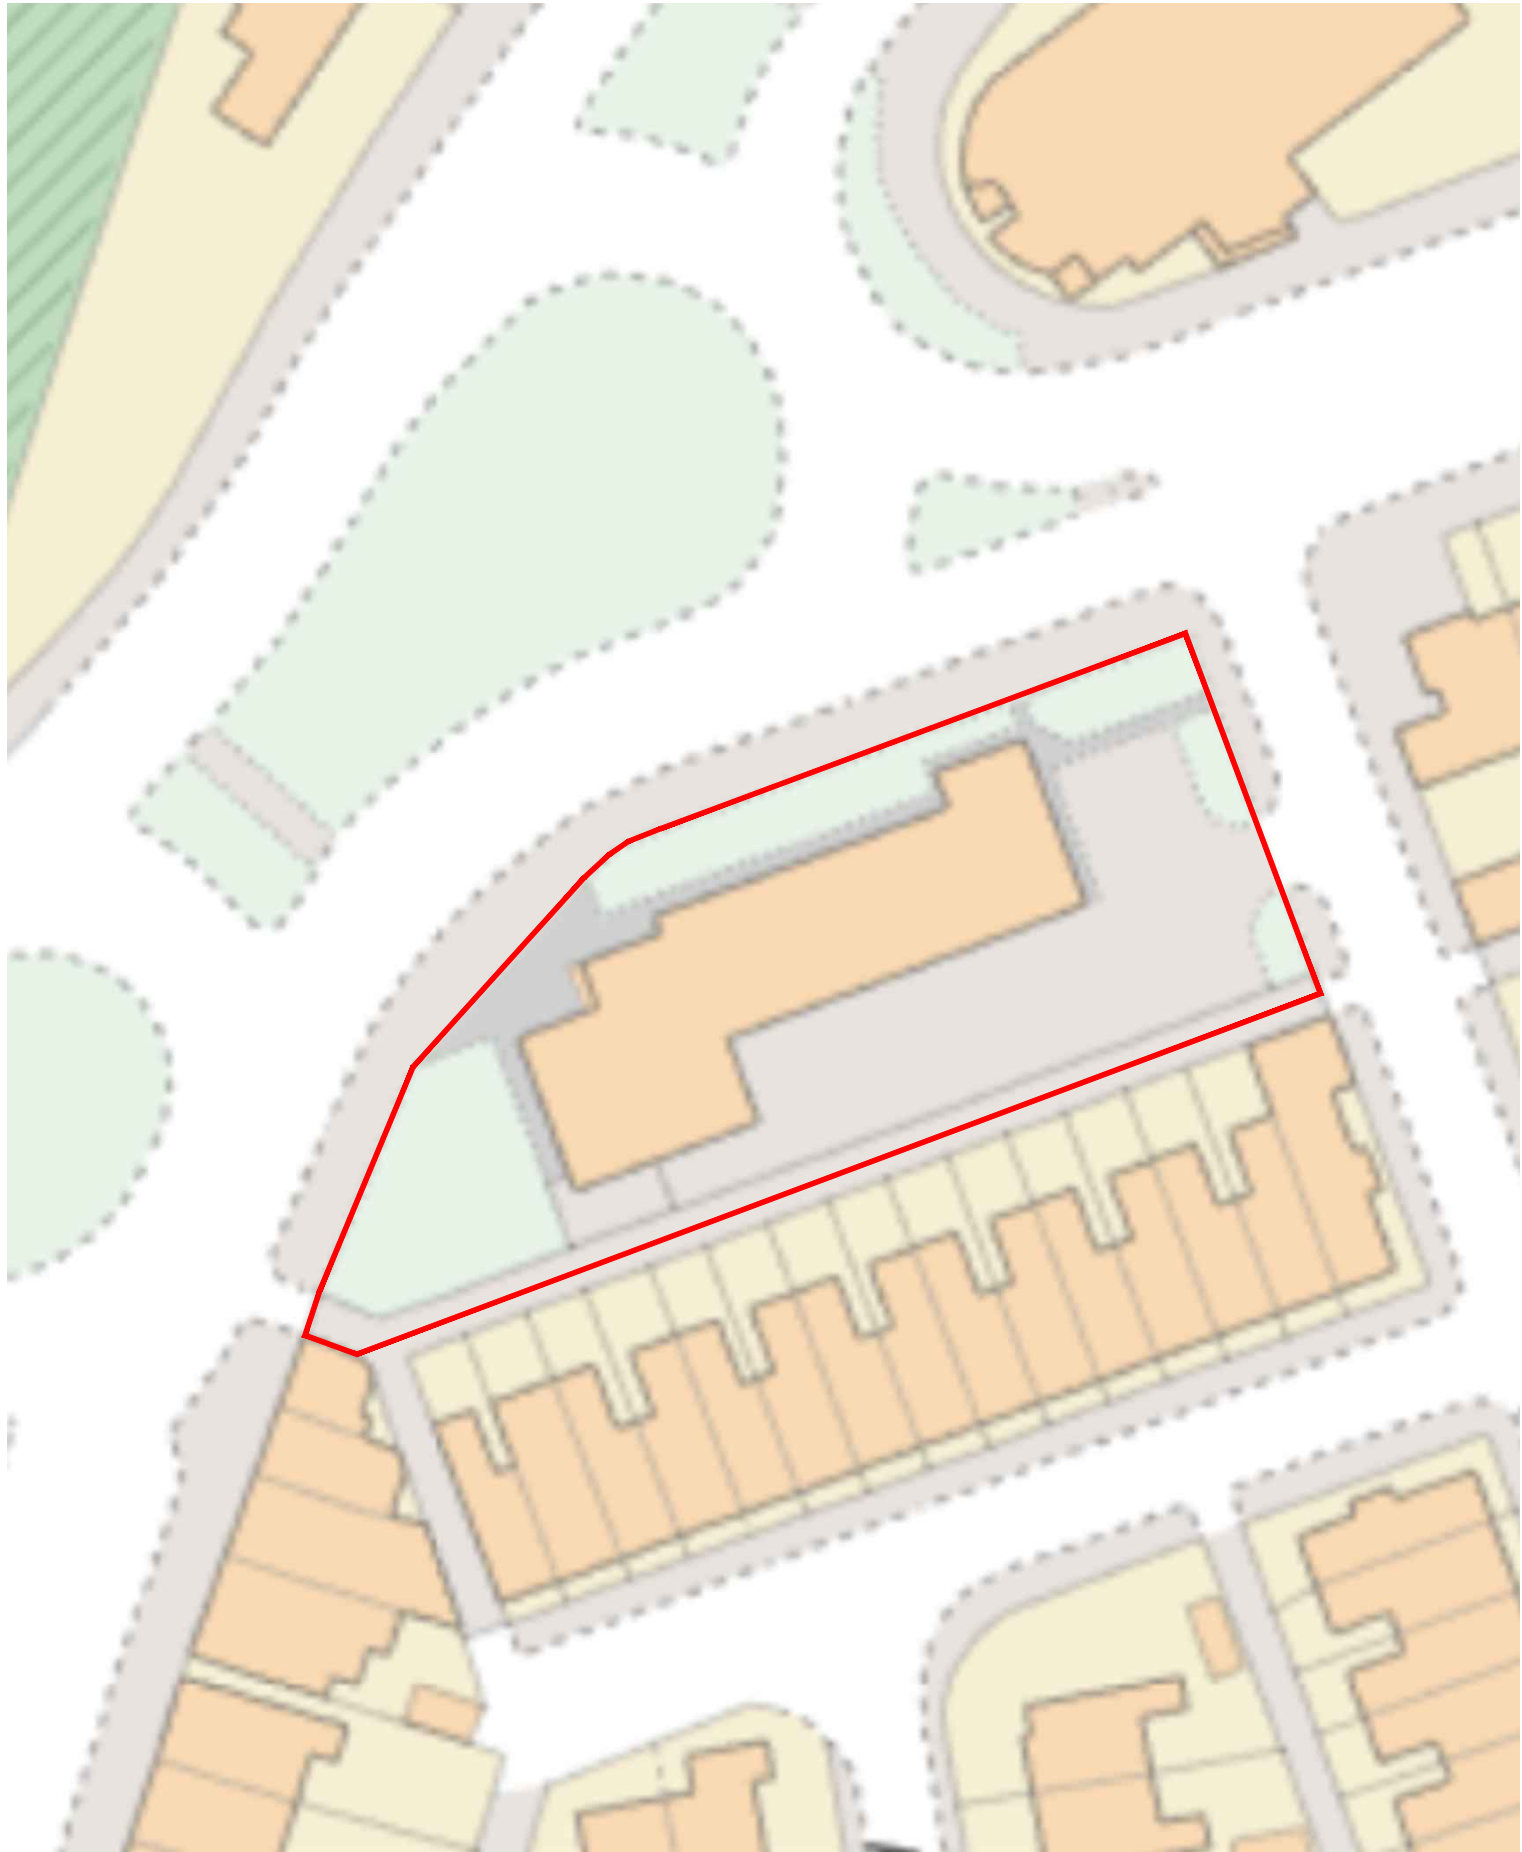

Site Plan (Scale - 1:500)