




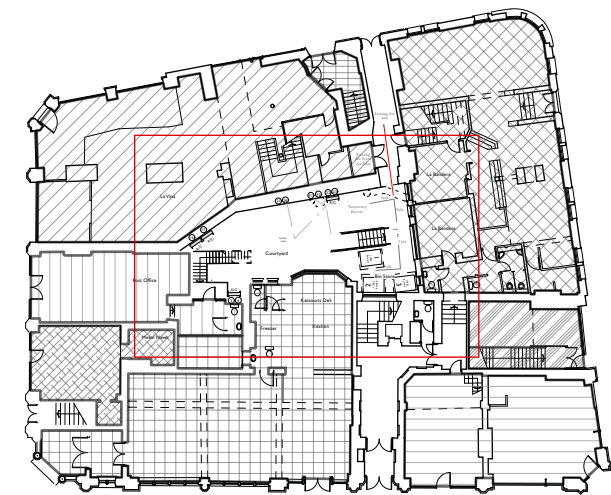

- Legend:
- La Vina
 - La Bandera
 - Suburbia Entrance
 - Thornley Groves
 - Katsouris Deli
 - Mekal News
 - Rupert Hayes Hairdressing
 - Arcane Entrance

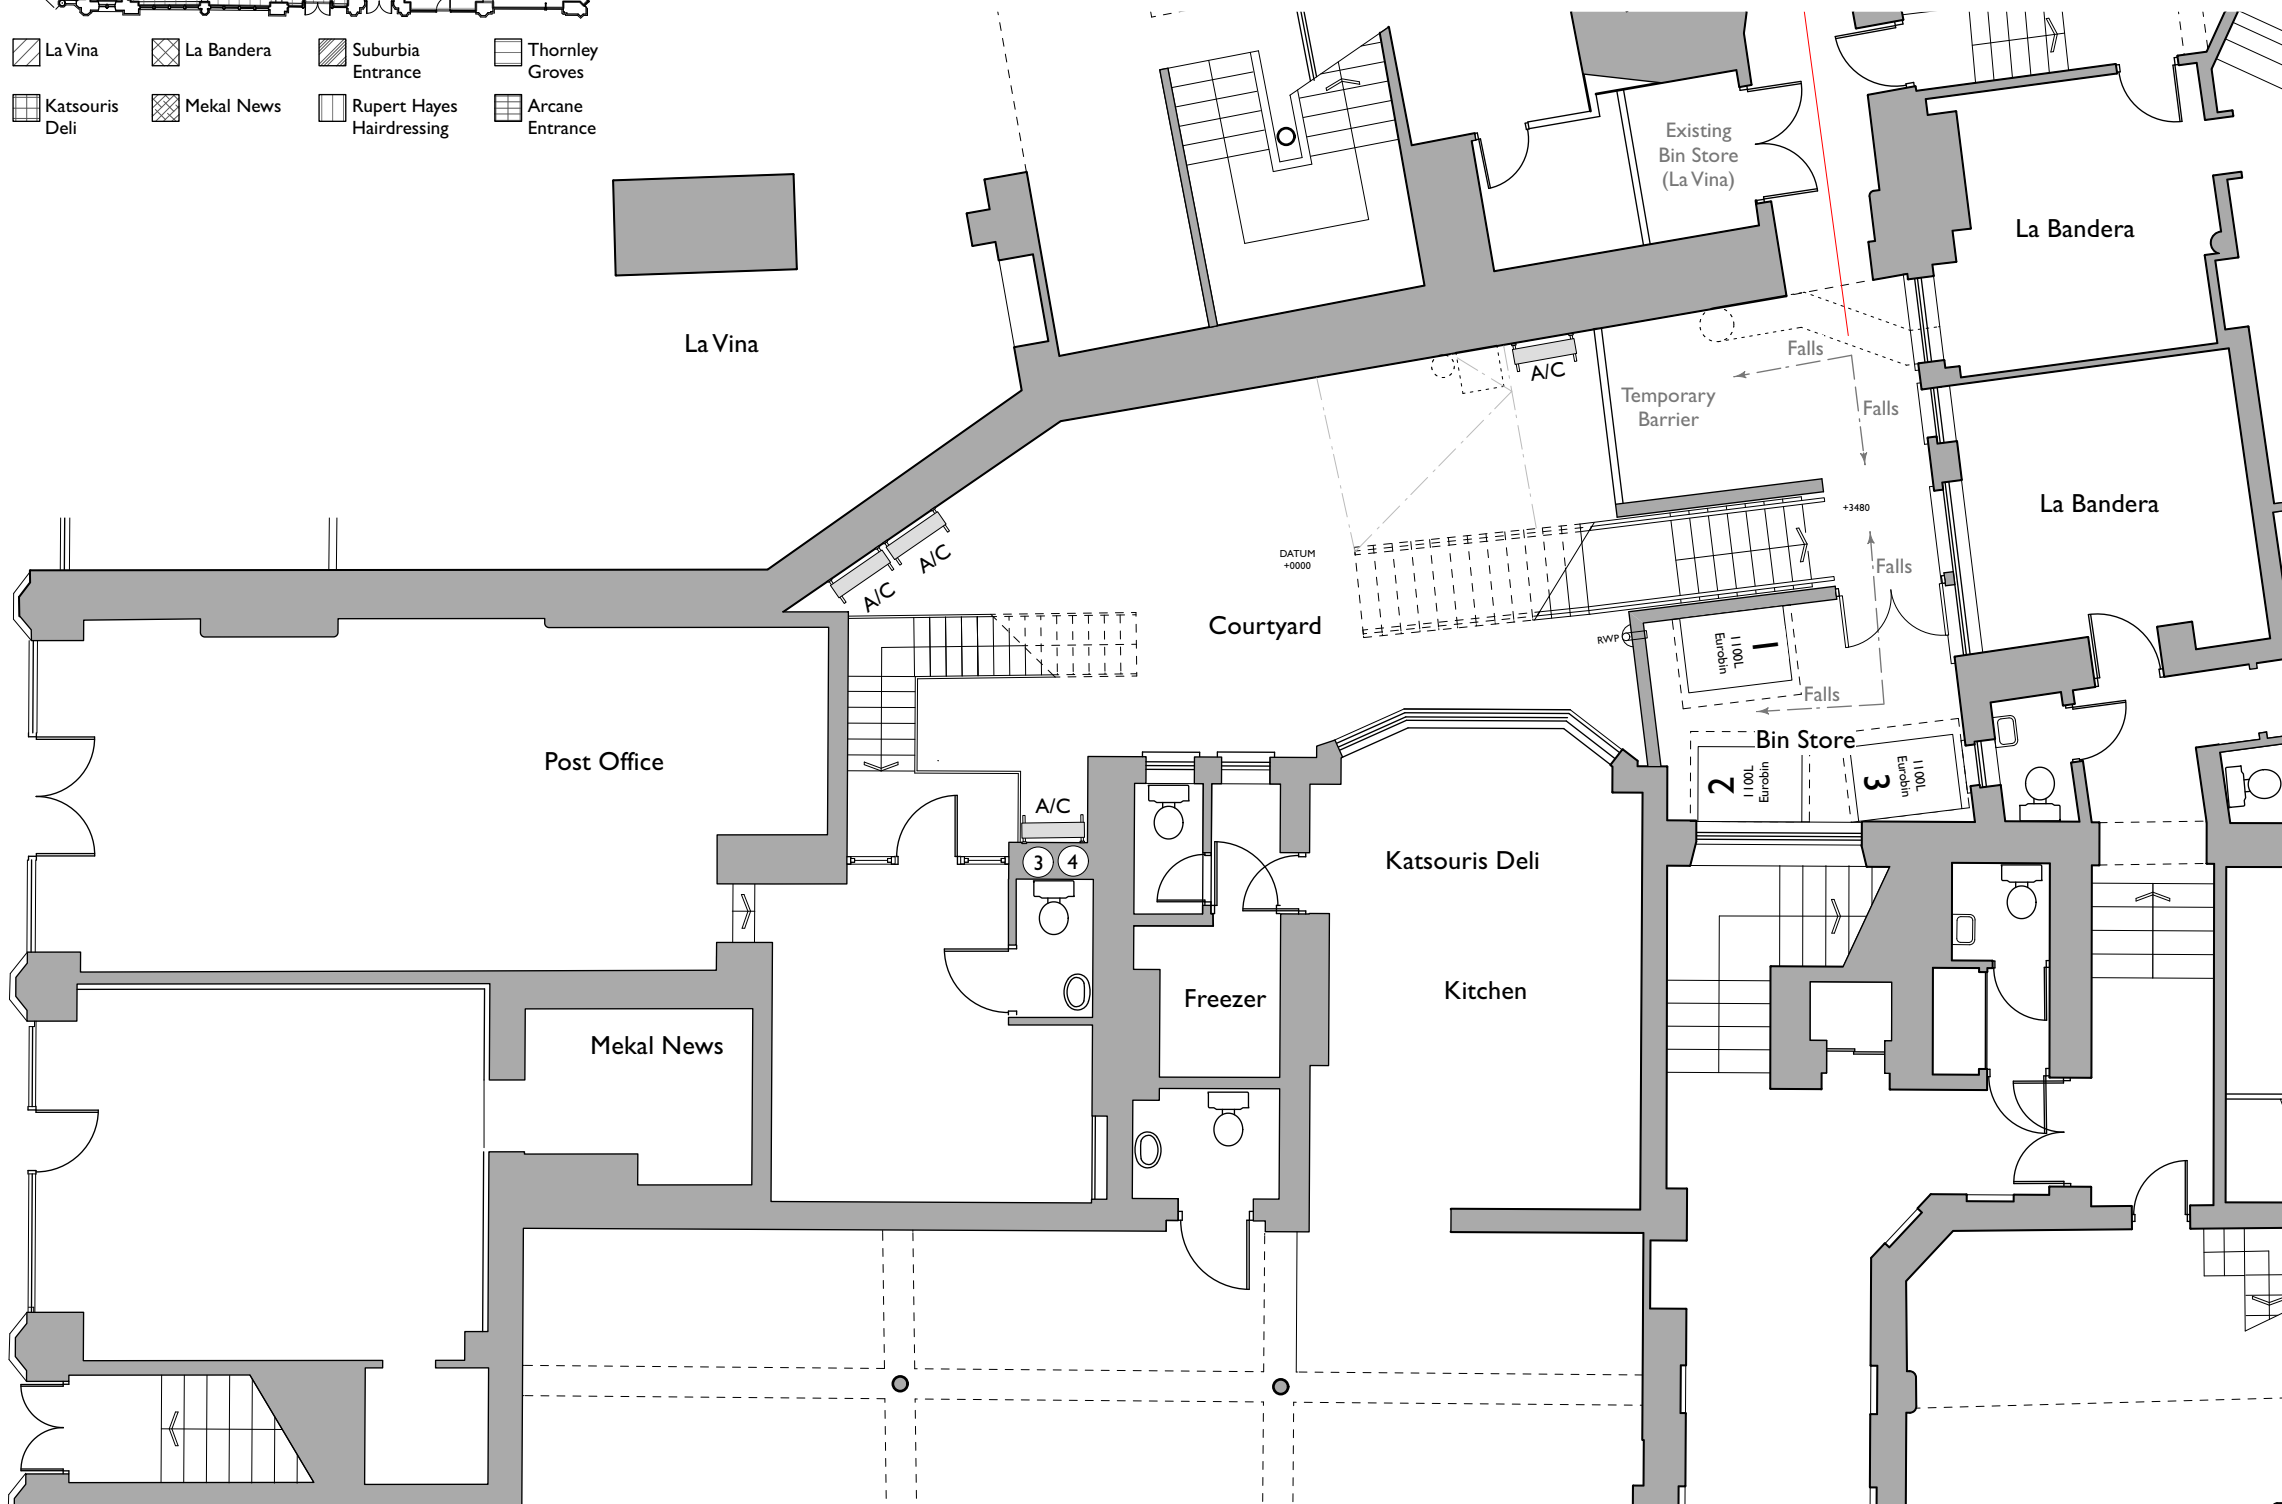

COPYRIGHT OF ATELIER MB LTD
DO NOT SCALE FROM THIS DRAWING
DIMENSIONS TO BE CHECKED ON SITE

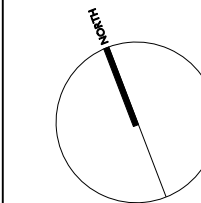

Existing

A	Existing Katsouris layout updated.	RJD AB
Rev	Note	DRN CHK

Queens Chambers Lightwell
Deck Proposal

Ground Floor Plan -
Existing

scheme	1656
drwg no.	E(2110)
revision	A

scale	1:100 @ A3
date first drawn	May 21
drawn	RD

SK sketch E existing P proposed T tender C construction FI final issue

www.ateliermb.co.uk
t 0161 236 0051
e architect@ateliermb.co.uk