




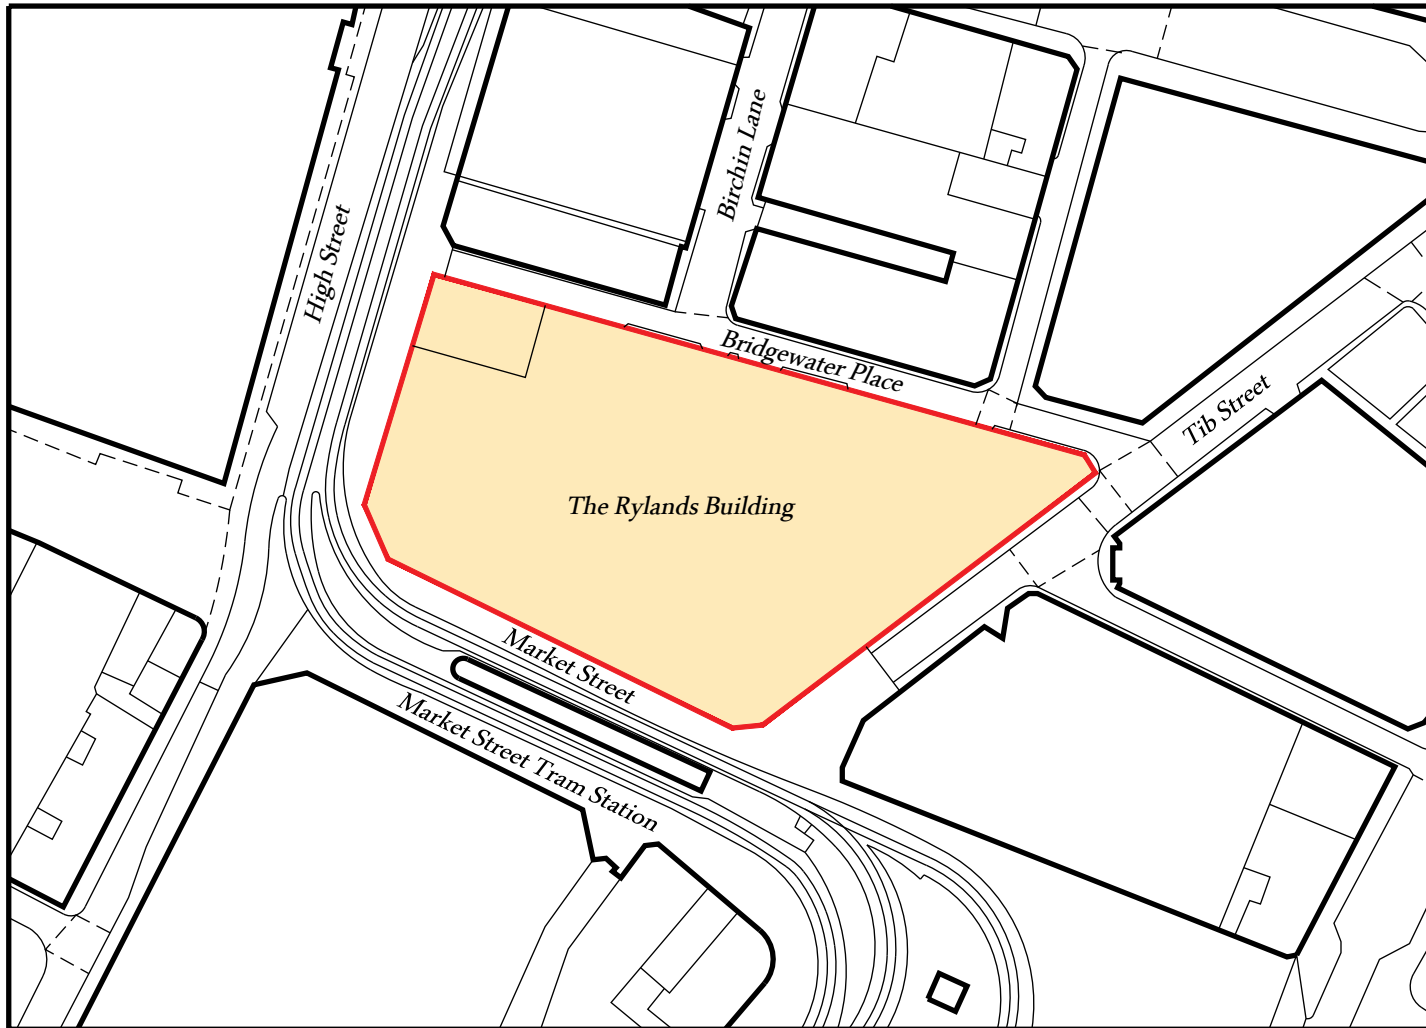

Site Location Plan

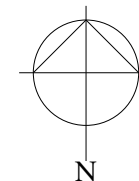

Rylands Building Manchester

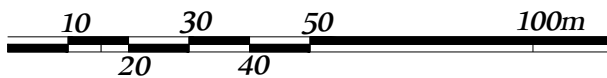

First Floor, 44 Charlotte Street,
London, W1T 2NR
T. 0207 6372057 www.infinity-outdoor.co.uk

Scale	Size	Date
1:1250	A4	Sept 2021

Drawing Title
Site Location Plan

Drawing Ref	Revision No.
IOL.RB.01	

This drawing is the property of Infinity Outdoor Limited (copyright is reserved). This drawing is issued on condition that it is not copied, reproduced, retained or disclosed to any unauthorised person, either wholly or in part without the consent in writing of Infinity Outdoor Limited.