



All dimensions to be checked
on site prior to any
commencing work.

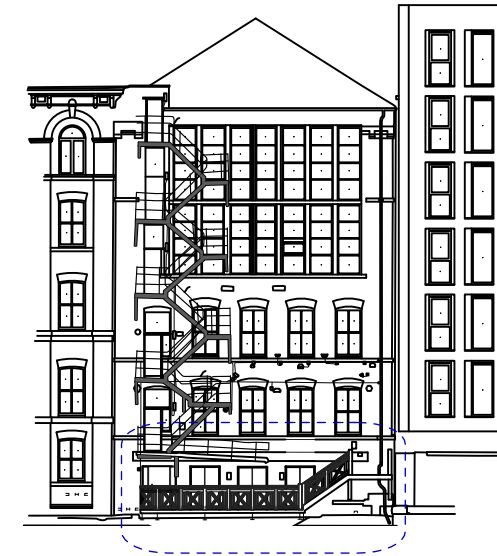

Live fire escape for upper
floors

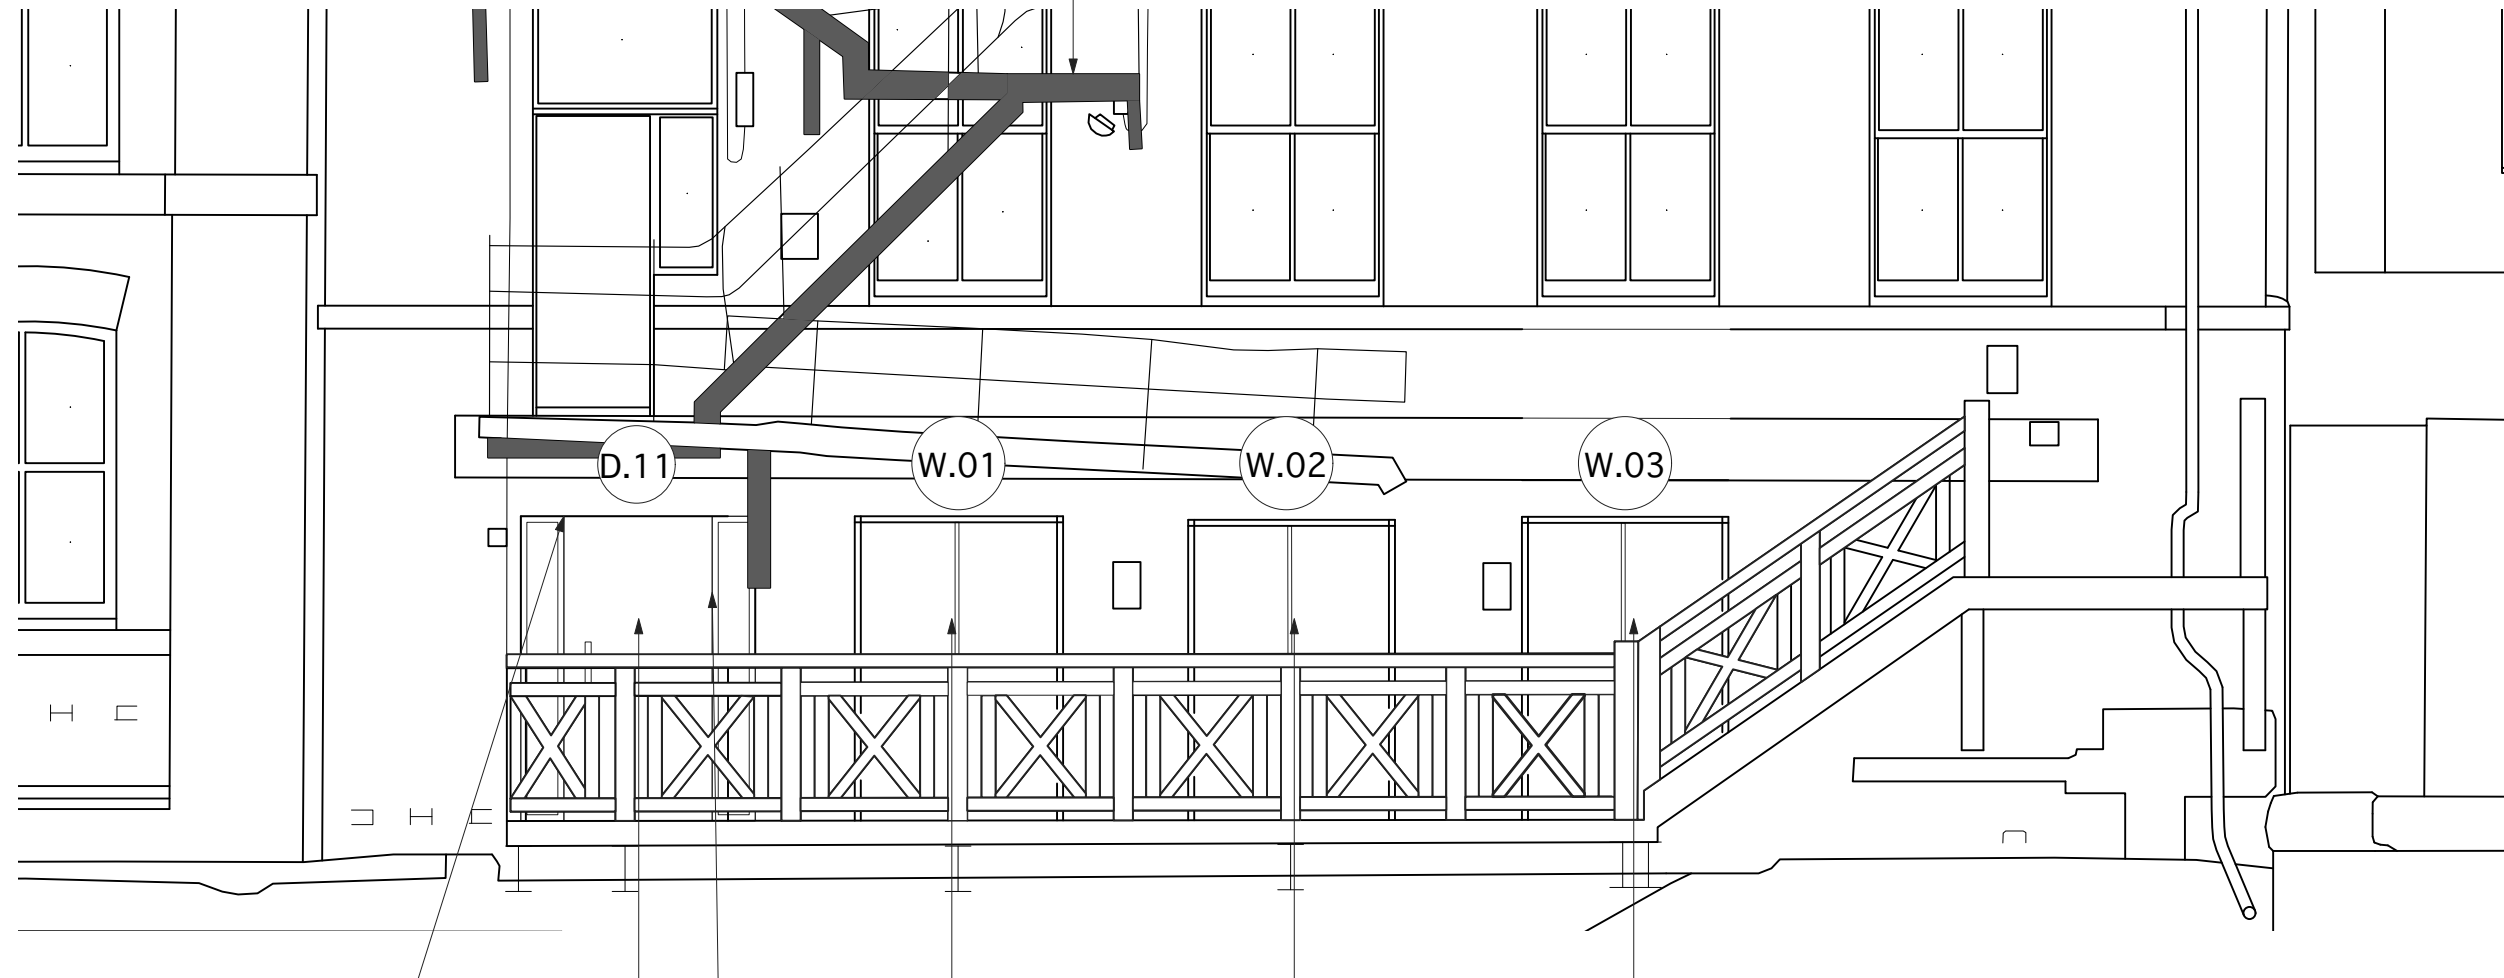

Daylight sensor operated dusk till dawn
lights to be installed to all external doors

New glazed door
Ref D.11
See Drawing T(409)

Proposed door to
achieve PAS 24

Existing non original timber doors and shutter boxes to be
carefully removed and openings to be infilled with glazing in
steel frames.
See Drawing T(412)

CANAL STREET ELEVATION

B 22/09/2021 Shutter note removed RG
A 30/07/2021 Notes updated RG

Rev Note DRN CHK

Amazon House
Manchester

Proposed Canal Street
Elevation

scheme	1937
drwg no.	T(202)
revision	B

scale	1:200 @ A3
date first drawn	June 21
drawn	RG

SK sketch E existing P proposed T tender C construction FI final issue

www.ateliermb.co.uk
t 0161 236 0051
e architect@ateliermb.co.uk