

Project Name:
SEVEN BROTHERS

Project Description

VENT AND ODOUR CONTROL

Client ACS

Project Number


7669

Project Address:
39 BLOSSOM STREET
ANCOATS
MANCHESTER
M4 5AF




Information Involvement Influence


cedabond [illegible]

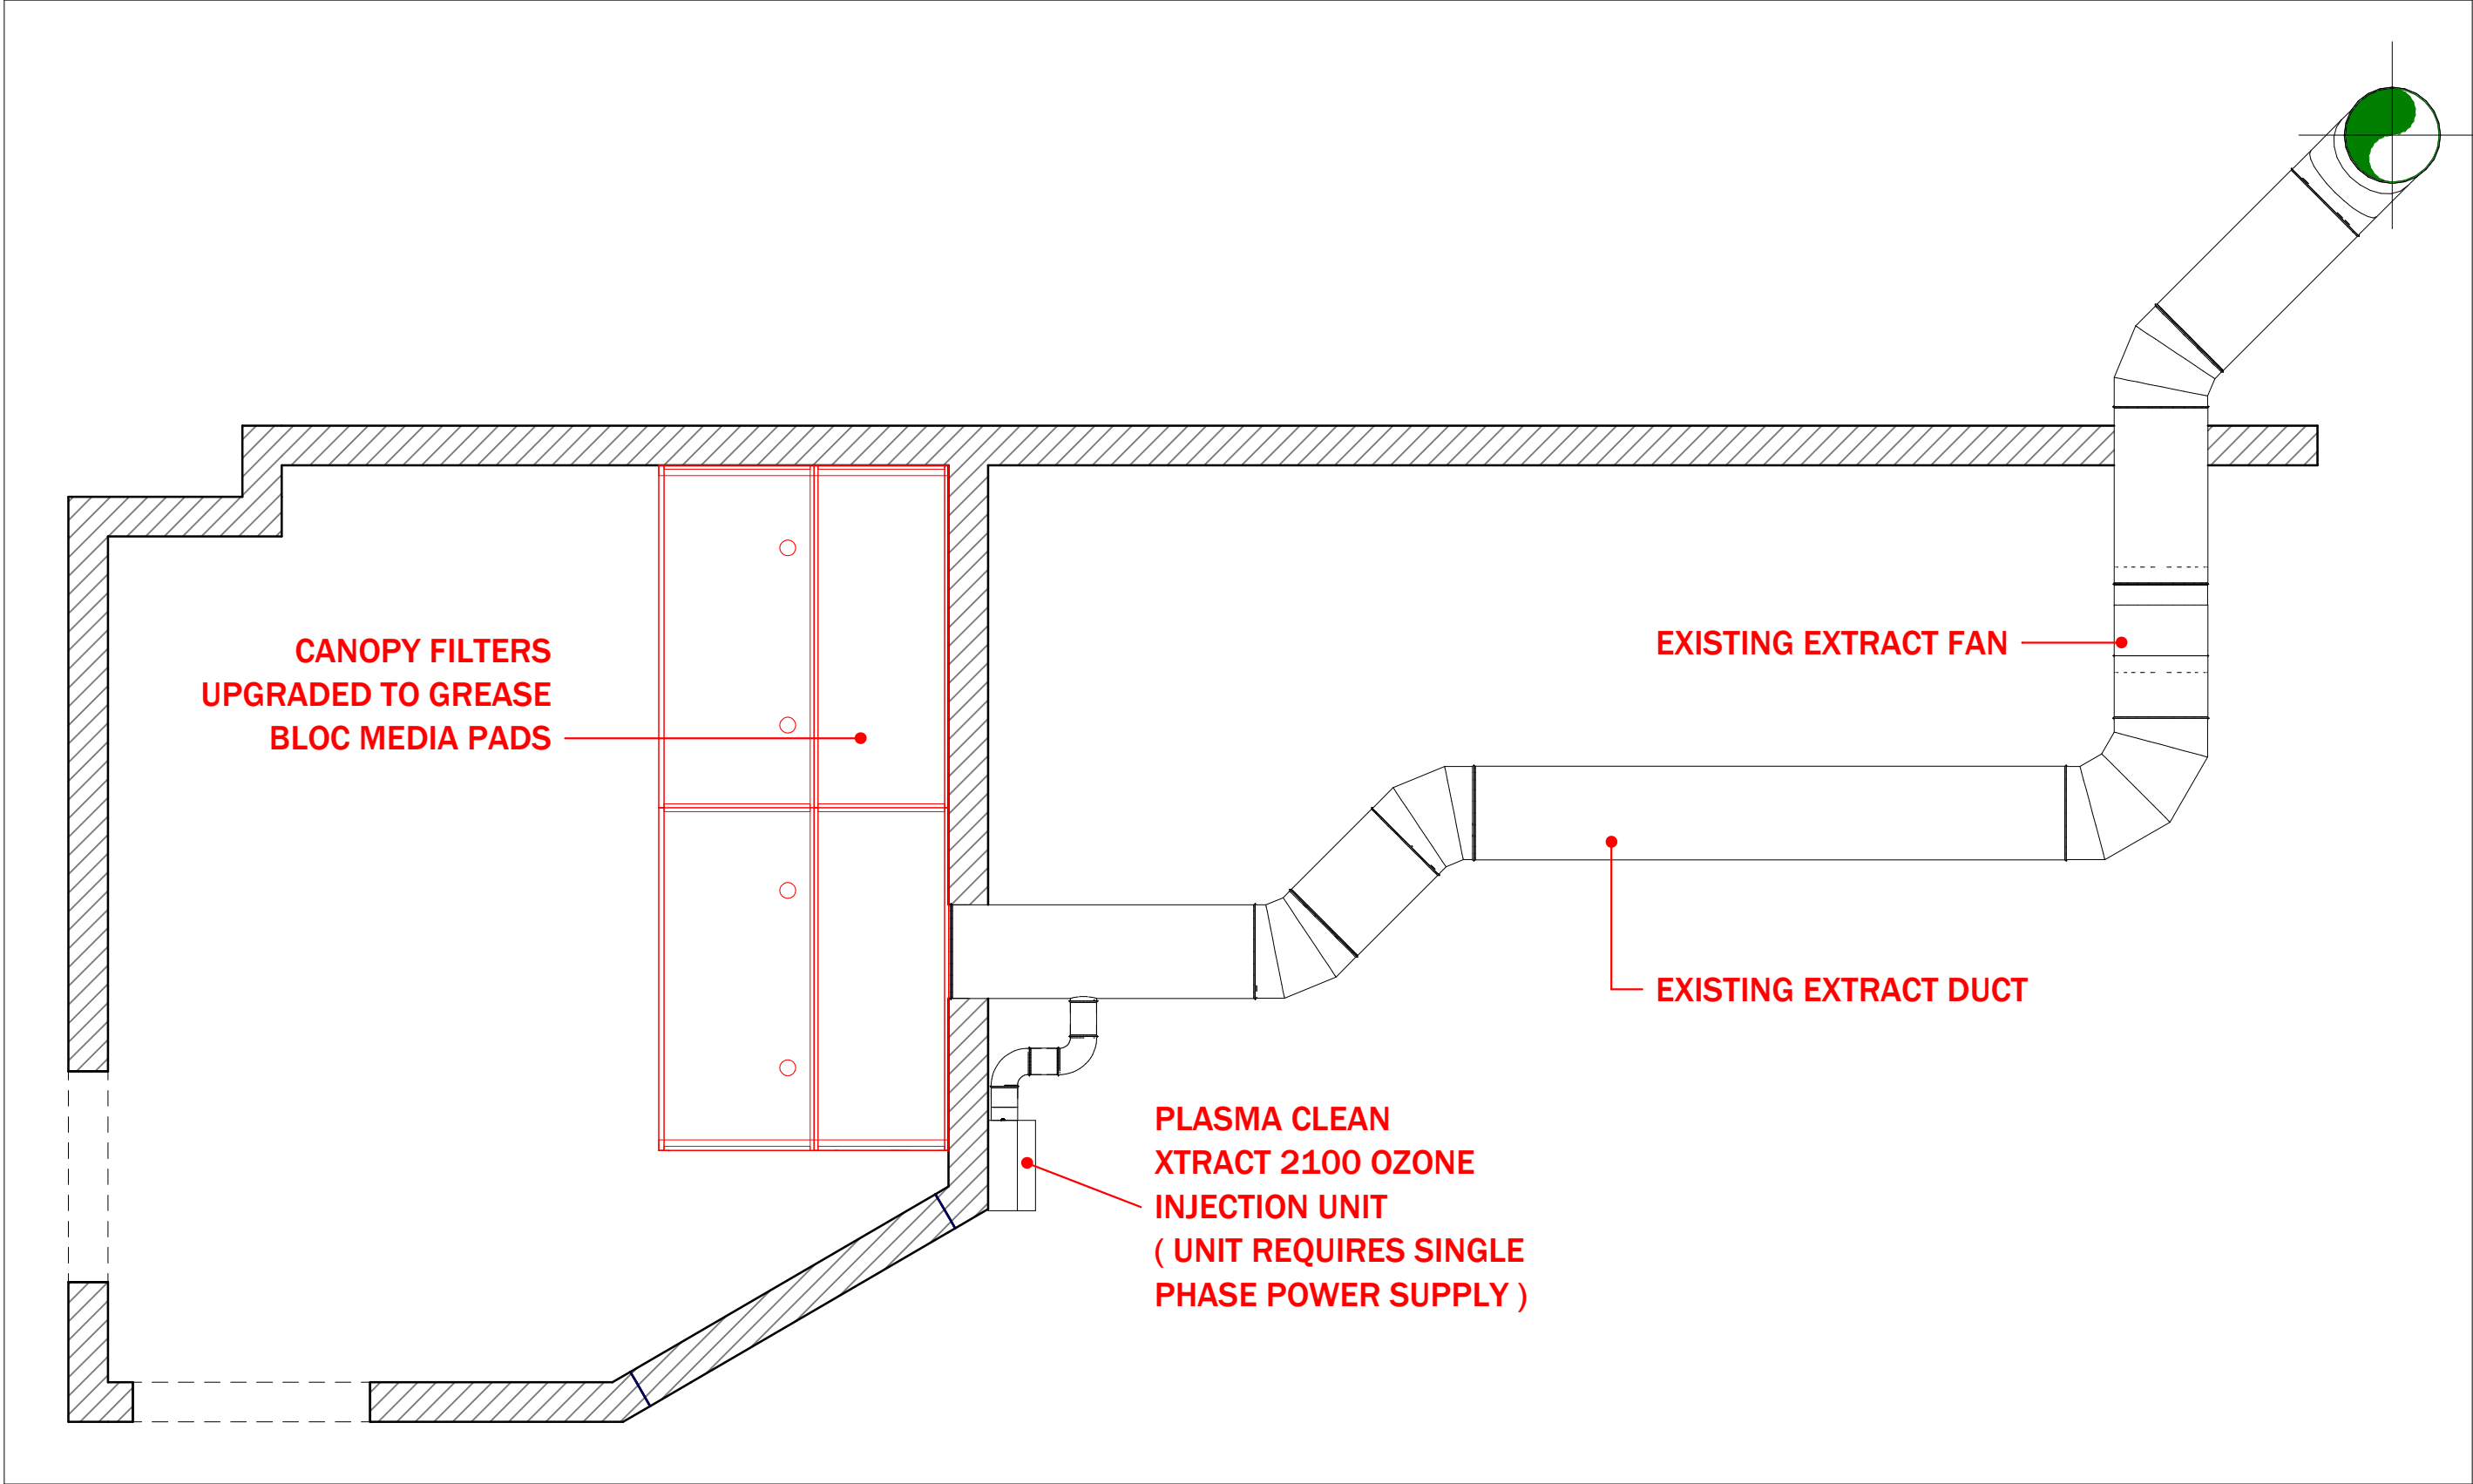


1 GROUND FLOOR
1 : 25

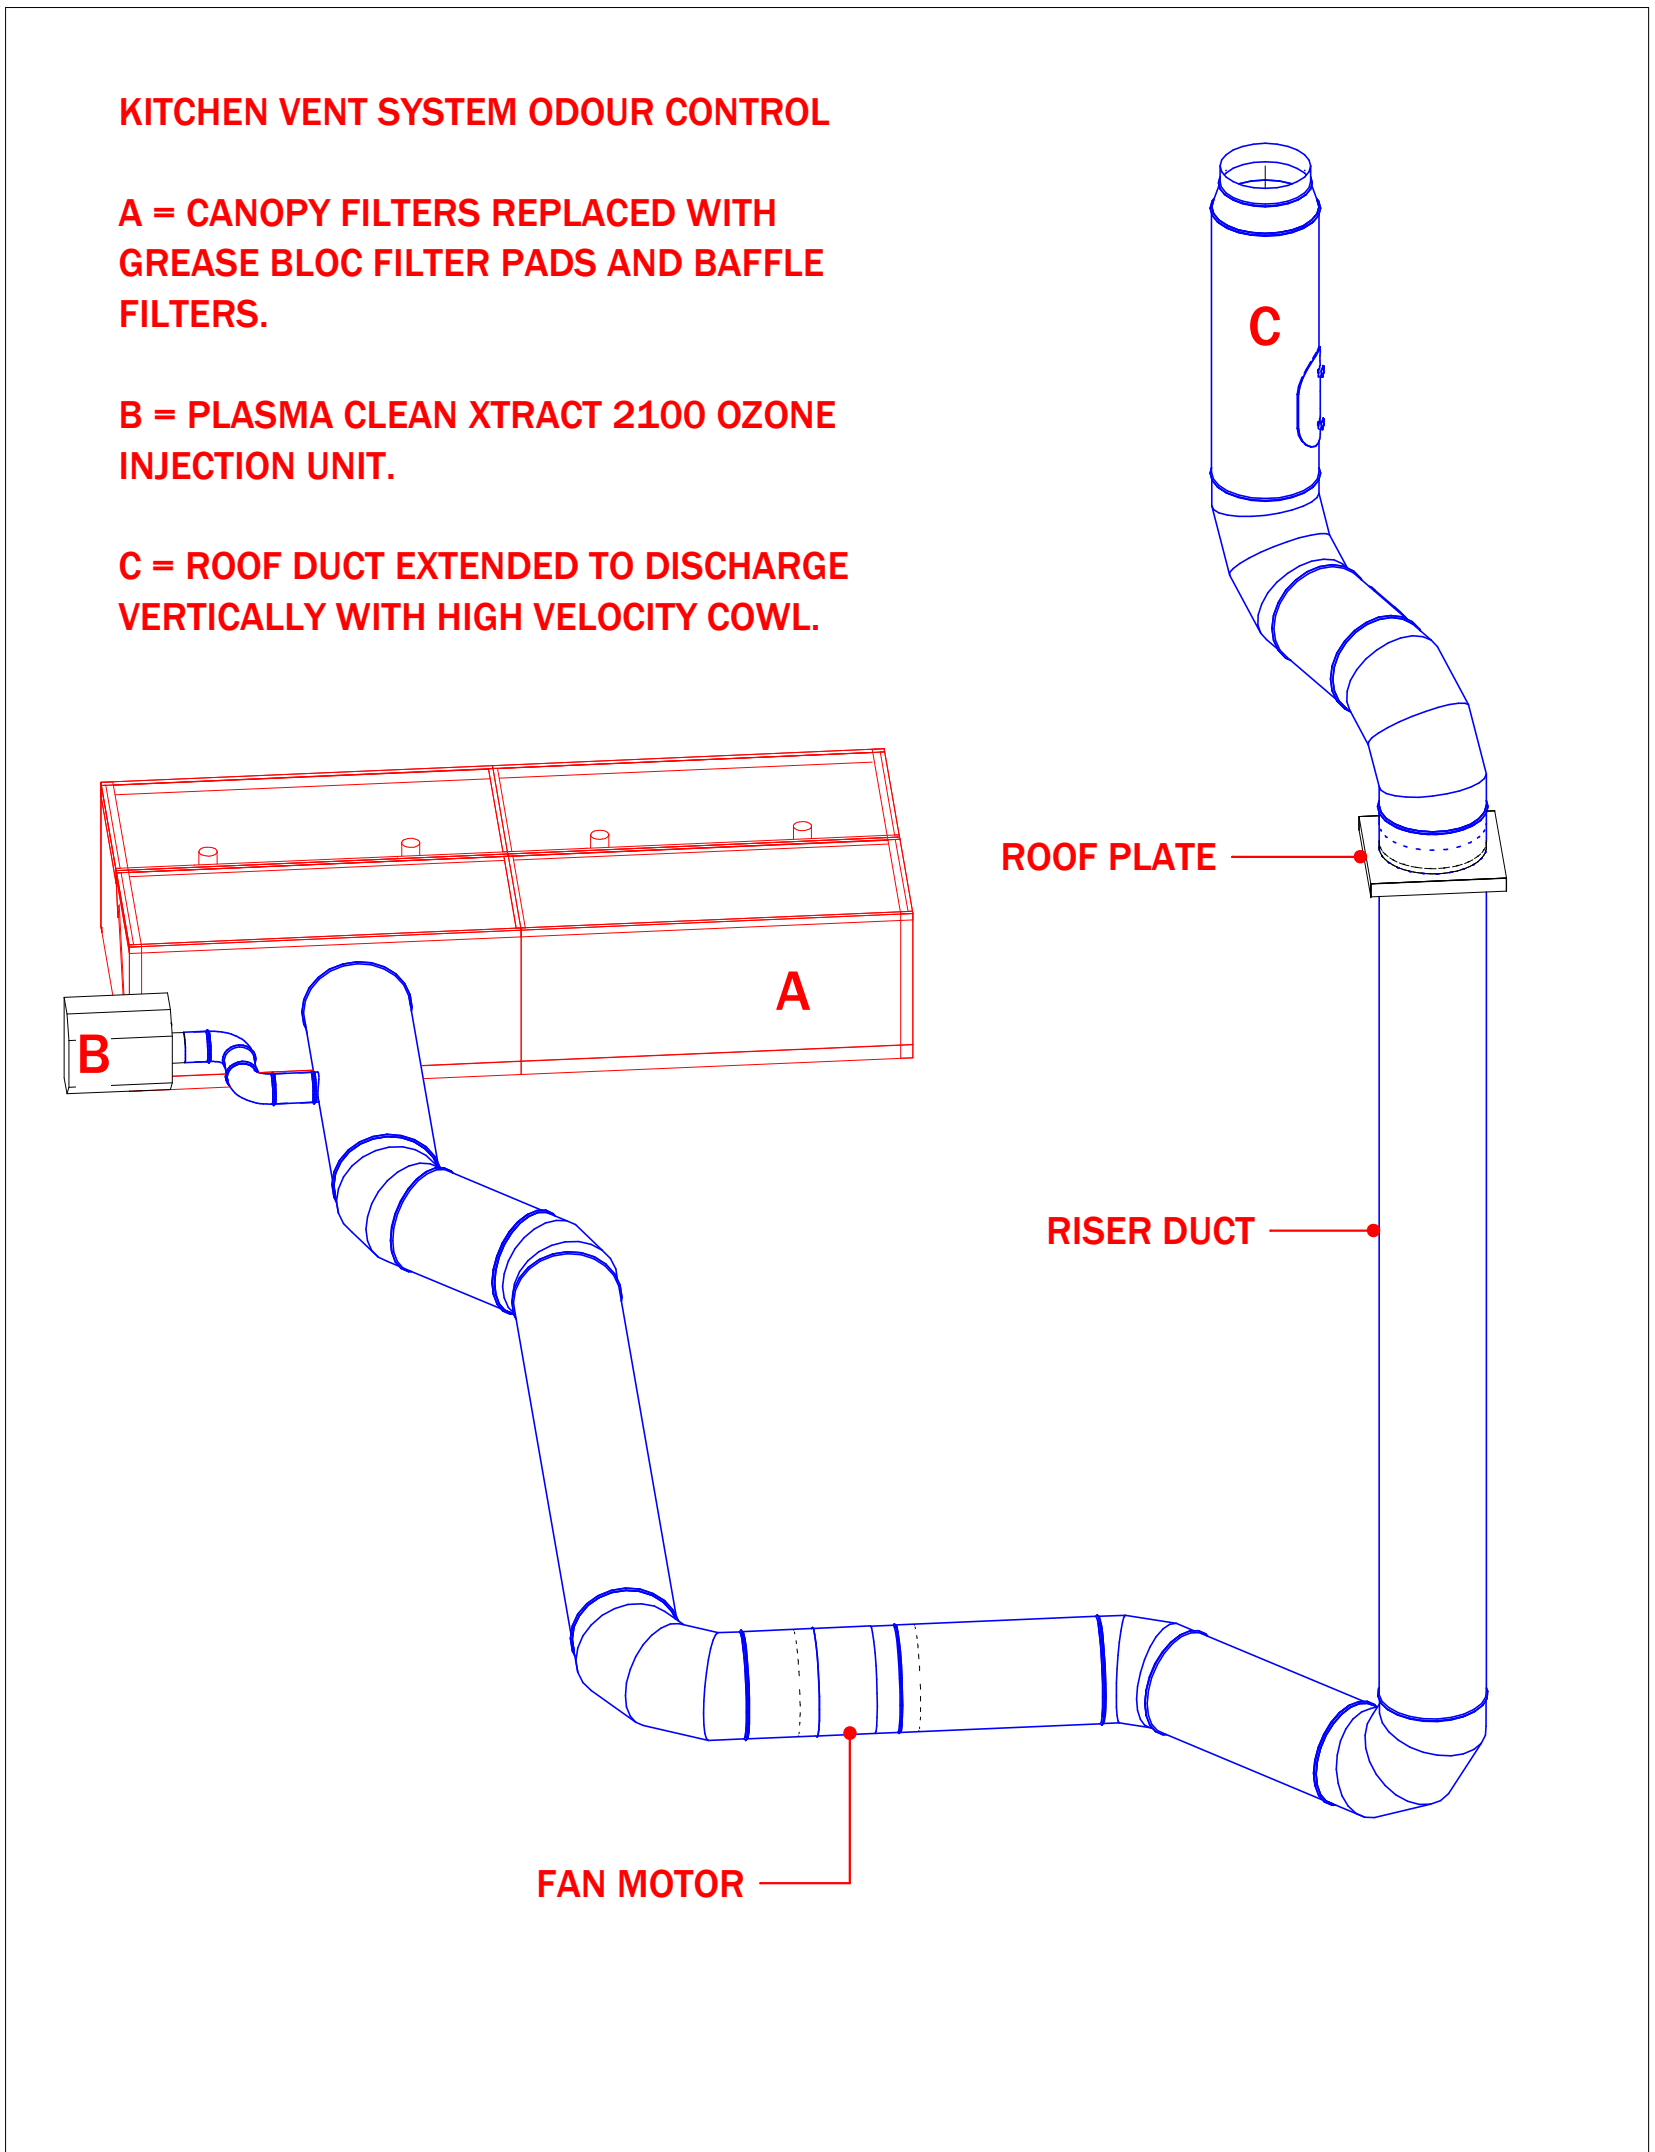


5 EXTRACT DUCT SCHEMATIC

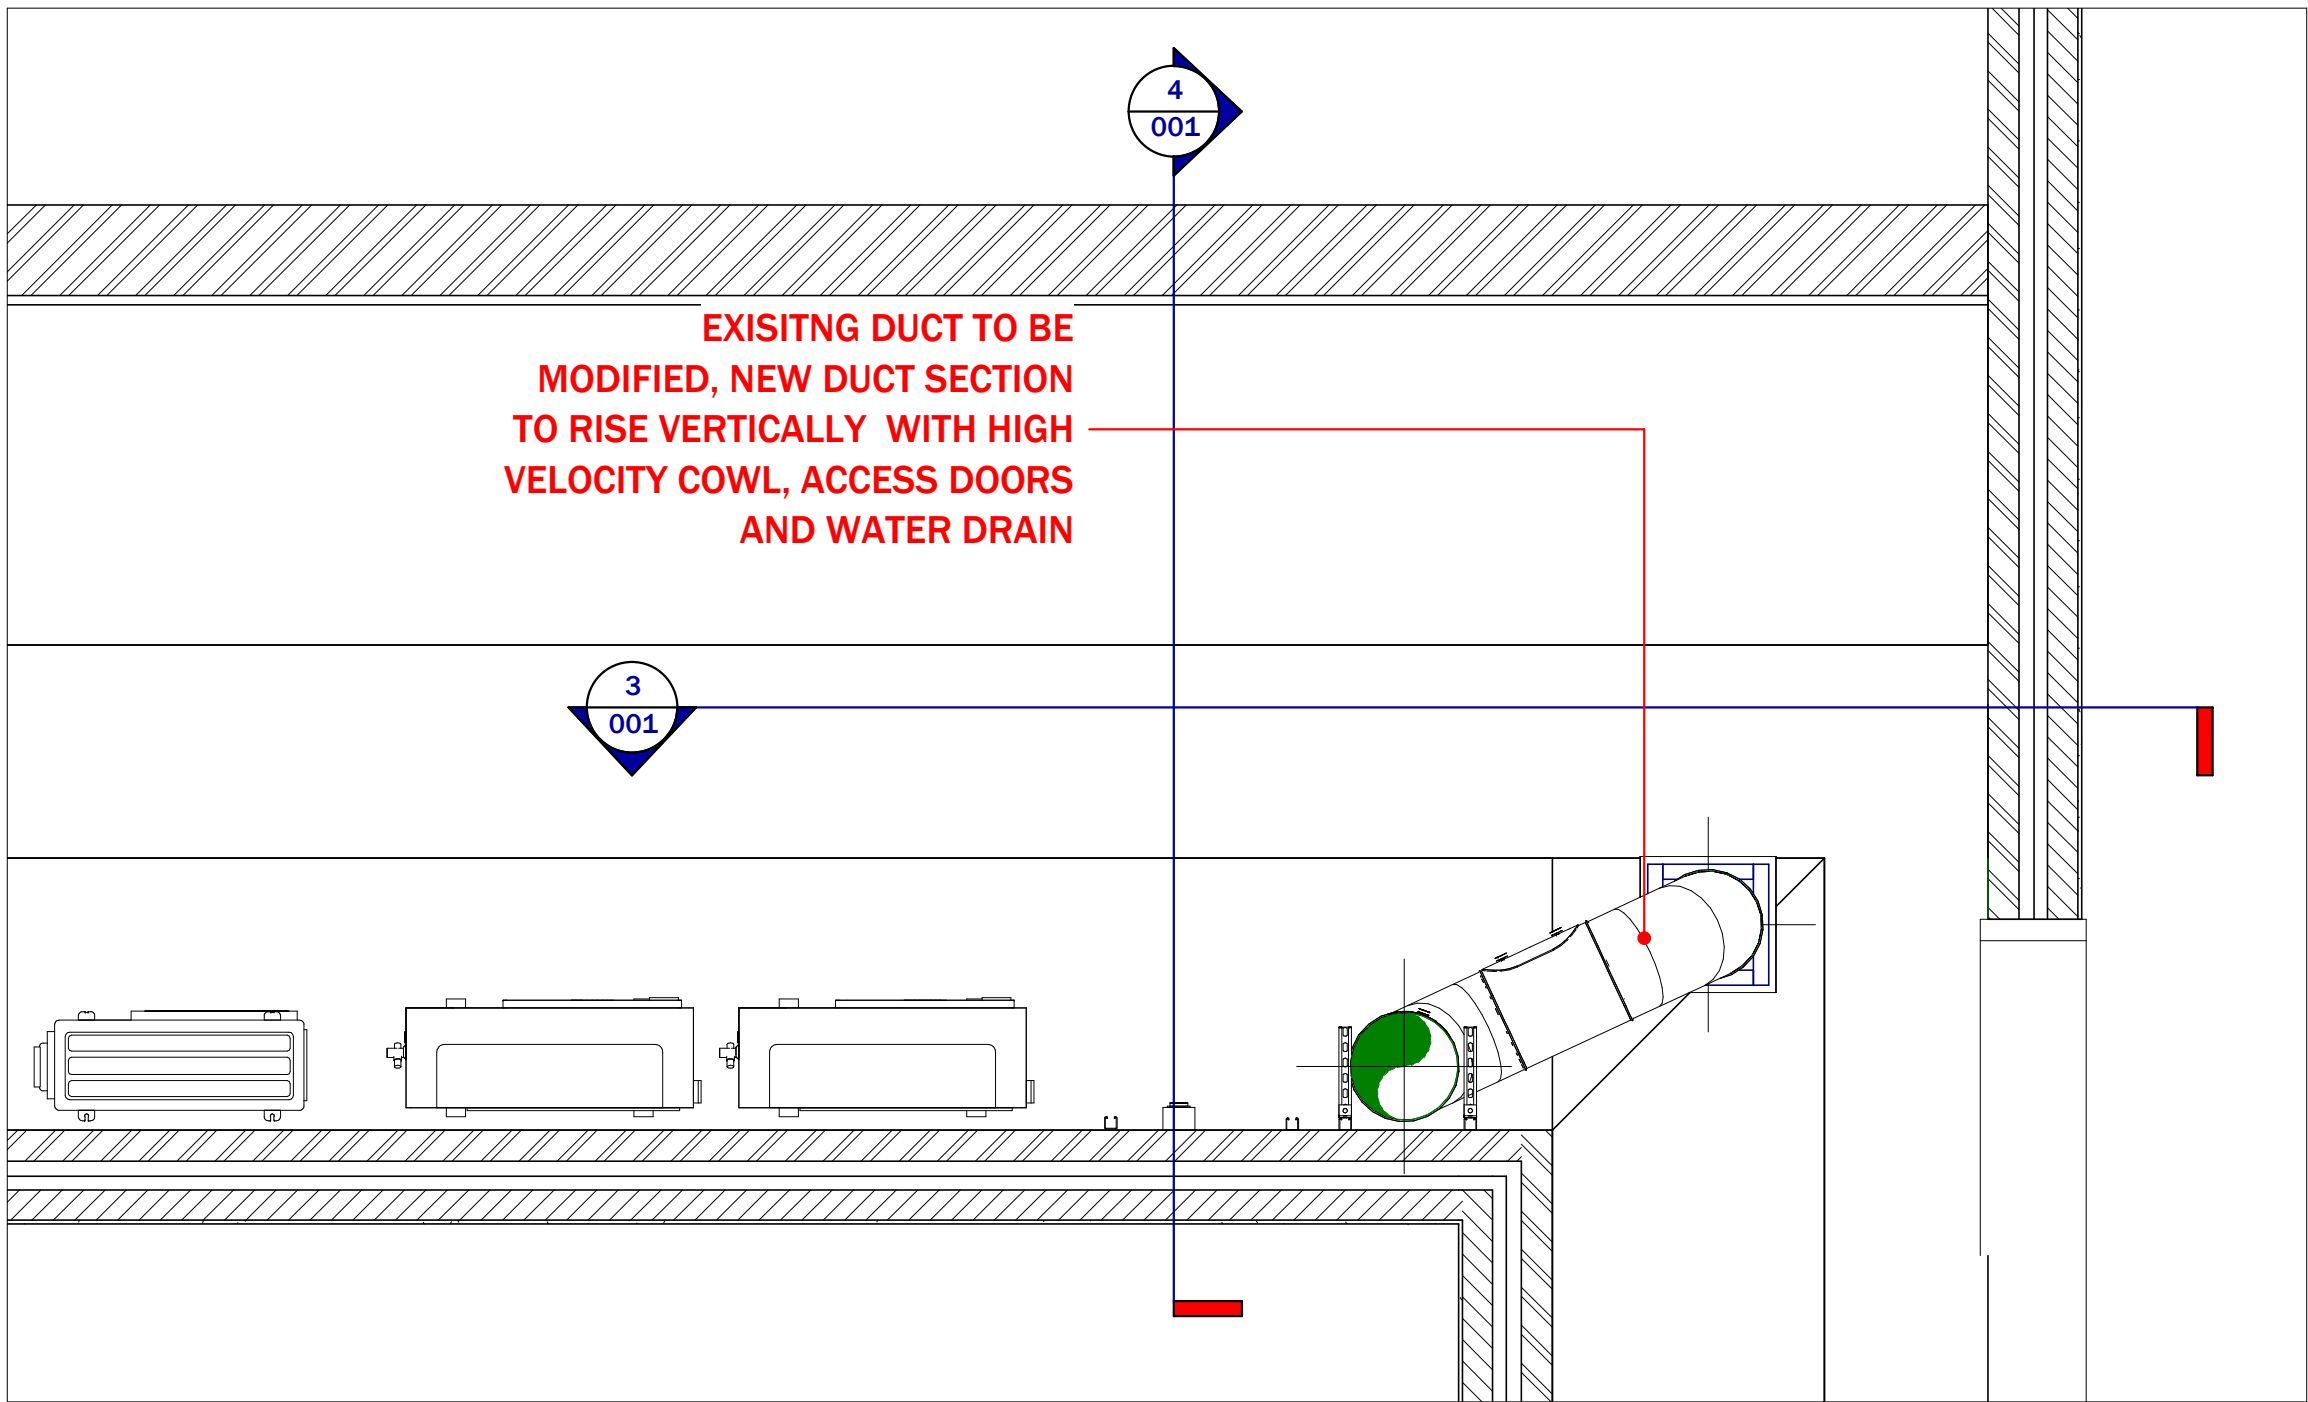

2 ROOF
1 : 25

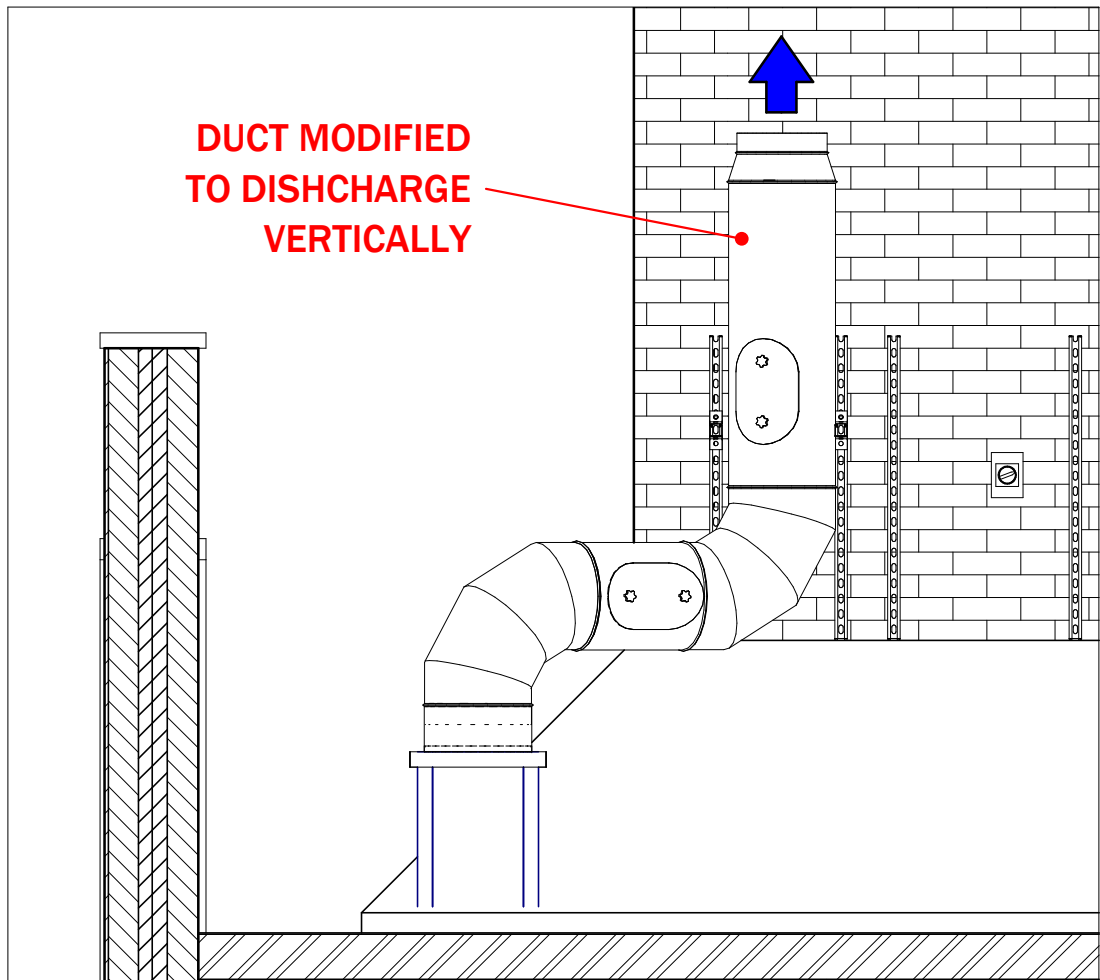

3 Section 1
1 : 25

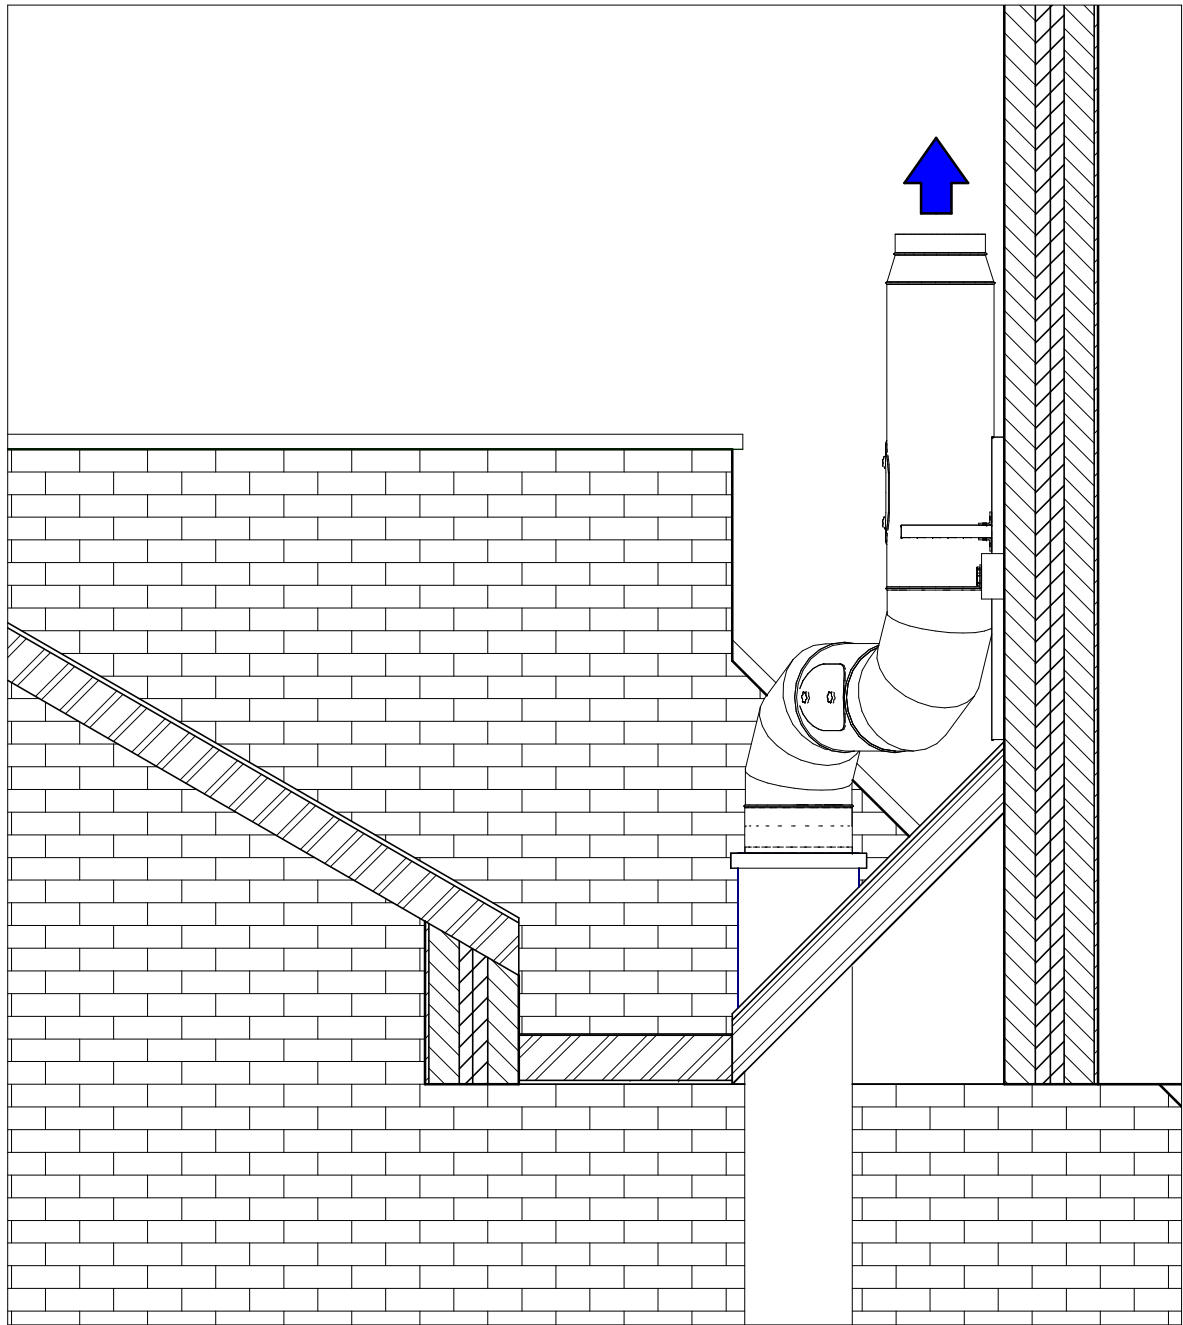

4 Section 2
1 : 25



Rev	Description	Date
P01	FOR COMMENT / APPROVAL	26-10-21

PROJECT NAME
SEVEN BROTHERS

PROJECT ADDRESS
**39 BLOSSOM STREET
ANCOATS
MANCHESTER
M4 5AF**

TITLE
ODOUR CONTROL

CLIENT
ACS

PROJECT NUMBER 7669	REV P01
-------------------------------	-------------------

DRAWING NUMBER 001	SCALE (@ A1) 1 : 25
------------------------------	-------------------------------

DRAWN BY MP	CHECKED BY LP	DATE 26-10-21
-----------------------	-------------------------	-------------------------