All dimensions shall be verified by the Contractor(s) on site prior to work commencing and relevant orders being placed. Do not scale from this drawing and only work to written dimensions. Any discrepancies to be brought to the attention of the Contract Administrator for instructions prior to proceeding.

DRAWING STATUS: STAGE THREE

3 Stockport Road and Polygon Street
1 : 100

0 1 2 3 4 5 10
Scale: 1:100

2 Brunswick Street and Stockport Road
1 : 100

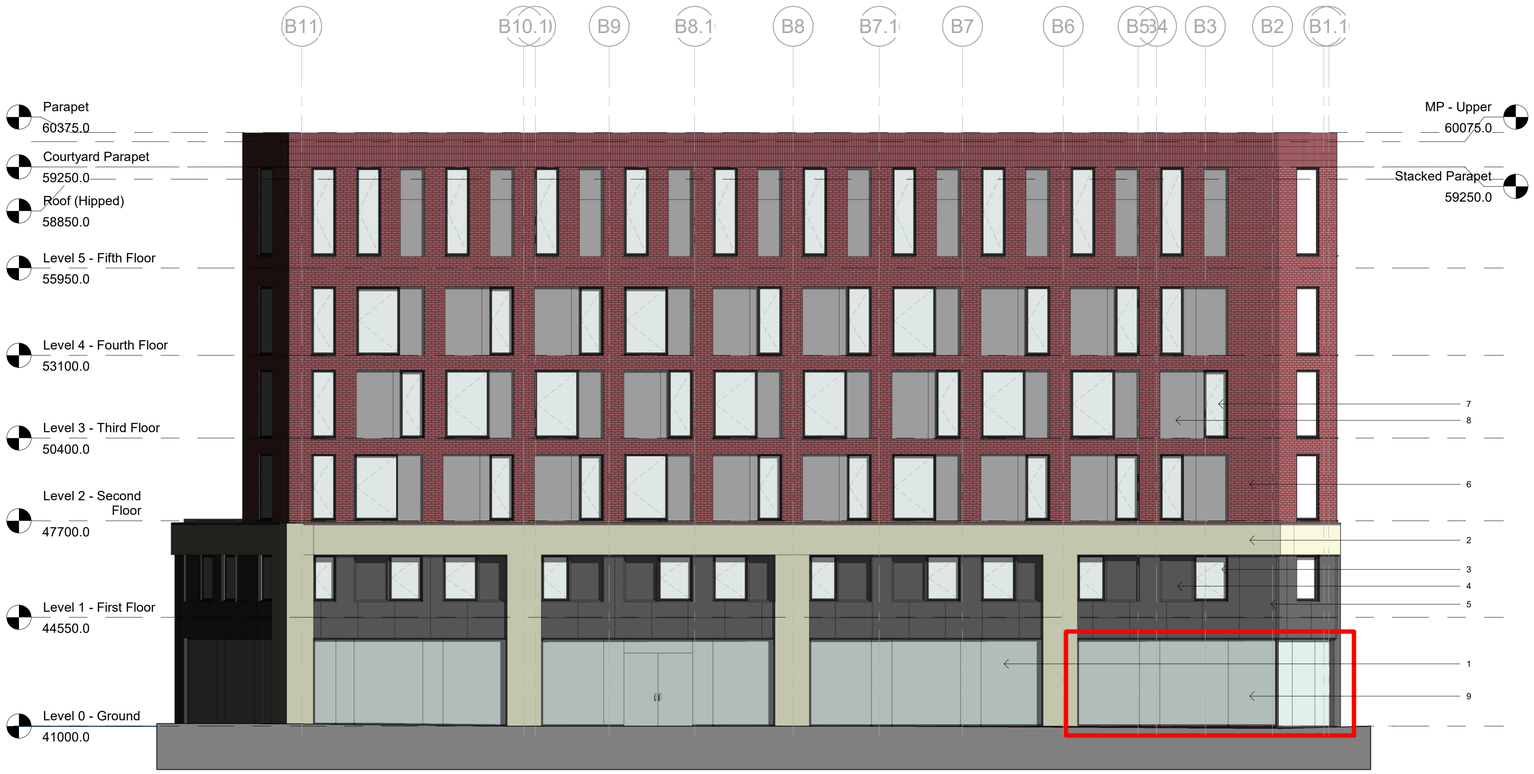

1 Stockport Road GA Elevation
1 : 100

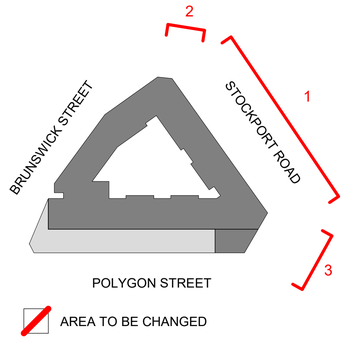

EXISTING MATERIALS

1 - GLAZING TO COMMUNAL AREAS
2 - LIMESTONE EFFECT PLINTH AND COLUMNS
3 - UPVC FRAME TO MATCH UPPER FLOOR WINDOWS RECESSED INTO FACADE WITH CLEAR GLAZING
4 - DARK GREY SPANDREL PANEL MATCHED TO FRAMES, RECESSED AND ALIGNED WITH FIRST FLOOR WINDOWS
5 - DARK GREY CLADDING
6 - RED BRICK
7 - WINDOWS TO UPPER FLOORS
8 - FIBRE CEMENT CLADDING PANEL

PROPOSED MATERIALS

9 - GLAZING TO COMMUNAL AREAS

REV	DATE	COMMENT

CLIENT: CERT

PROJECT: BRUNSWICK STREET

DRAWING: PROPOSED STOCKPORT ROAD GA ELEVATIONS

PROJECT N°:		SCALE:	CHECKED:	DRAWN:
2066		As indicated	GW	LG
DRAWING N°: 2066-ABWA-ZZ-ZZ-DR-A-(20)-0200	REV:	SHEET: A1	DATE: 20.12.2021	

AUDEREBW ARCHITECTS